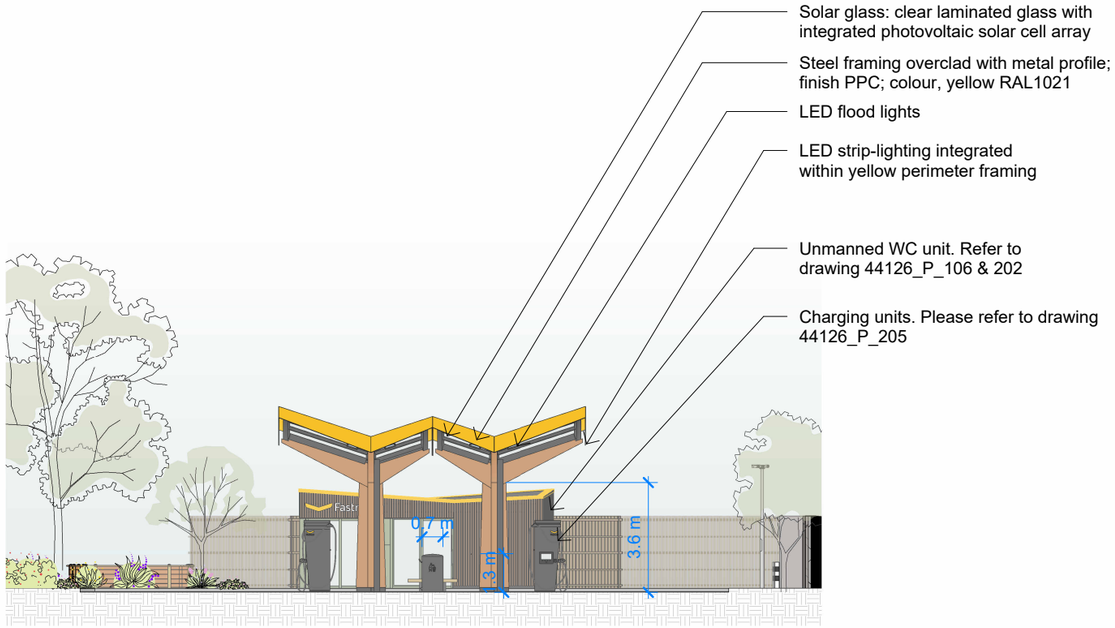

2 Proposed South Elevation

1 : 200

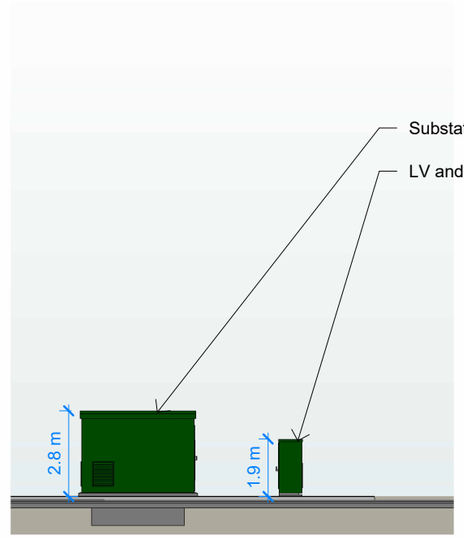

3 Technical area Elevation

1 : 200

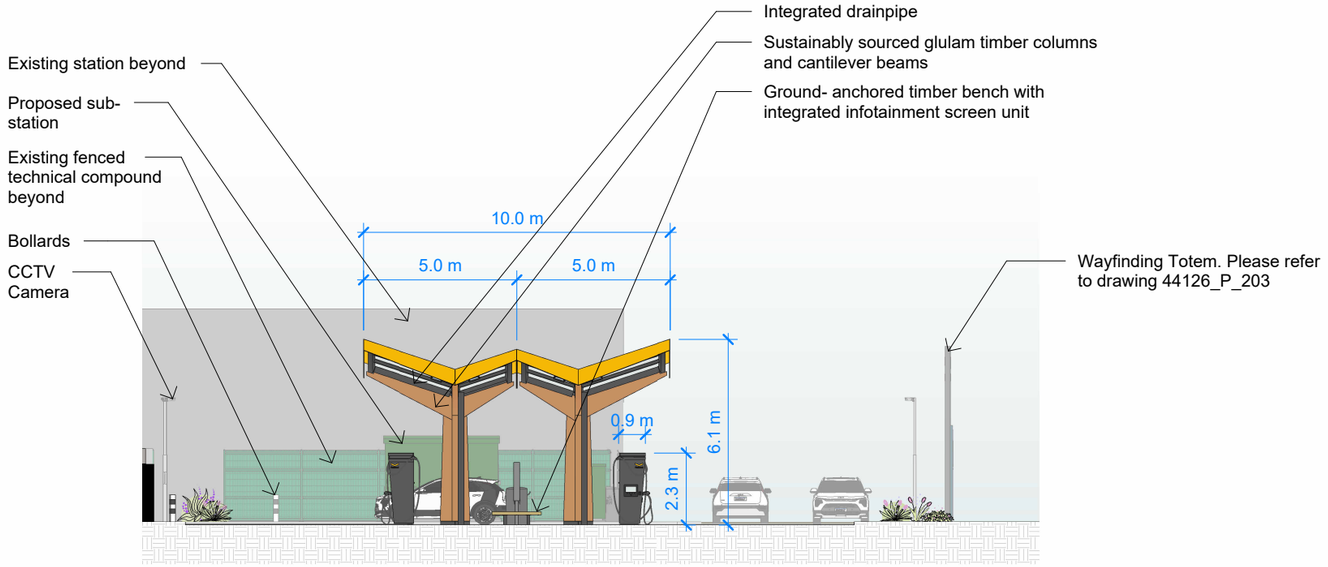

1 Proposed North Elevation

1 : 200

5m 20m

Fastned

Places for London
The TfL Property Company

Project:	44.126 Tottenham Hale		
Drawing Title:	Proposed North & South Elevations		
Status:	PLANNING		
Scale: 1:200	Format: A3	Drawing No: 44126_P_200	
Author: MR	Date: July 25	Revision: A	

Fast Places Ltd.

1st Floor, 3 Bath Place
London
EC2A 3DR