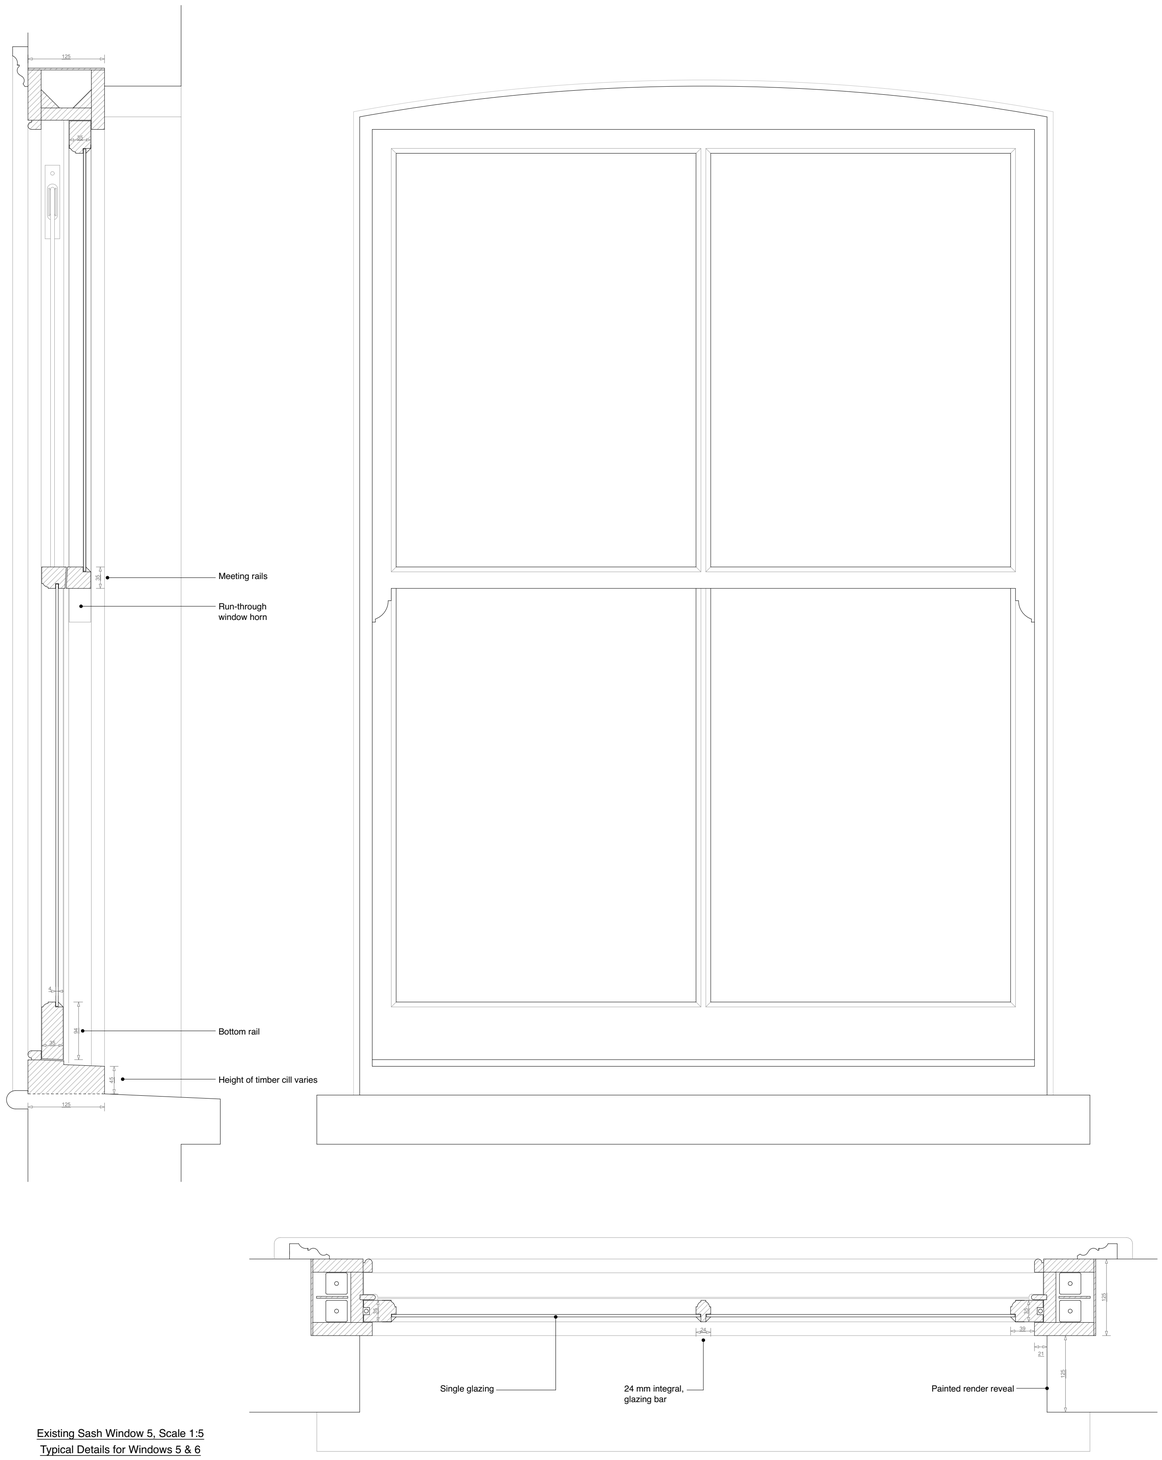

Existing Sash Window 5, Scale 1:5
Typical Details for Windows 5 & 6

Timber painted white, single glazed

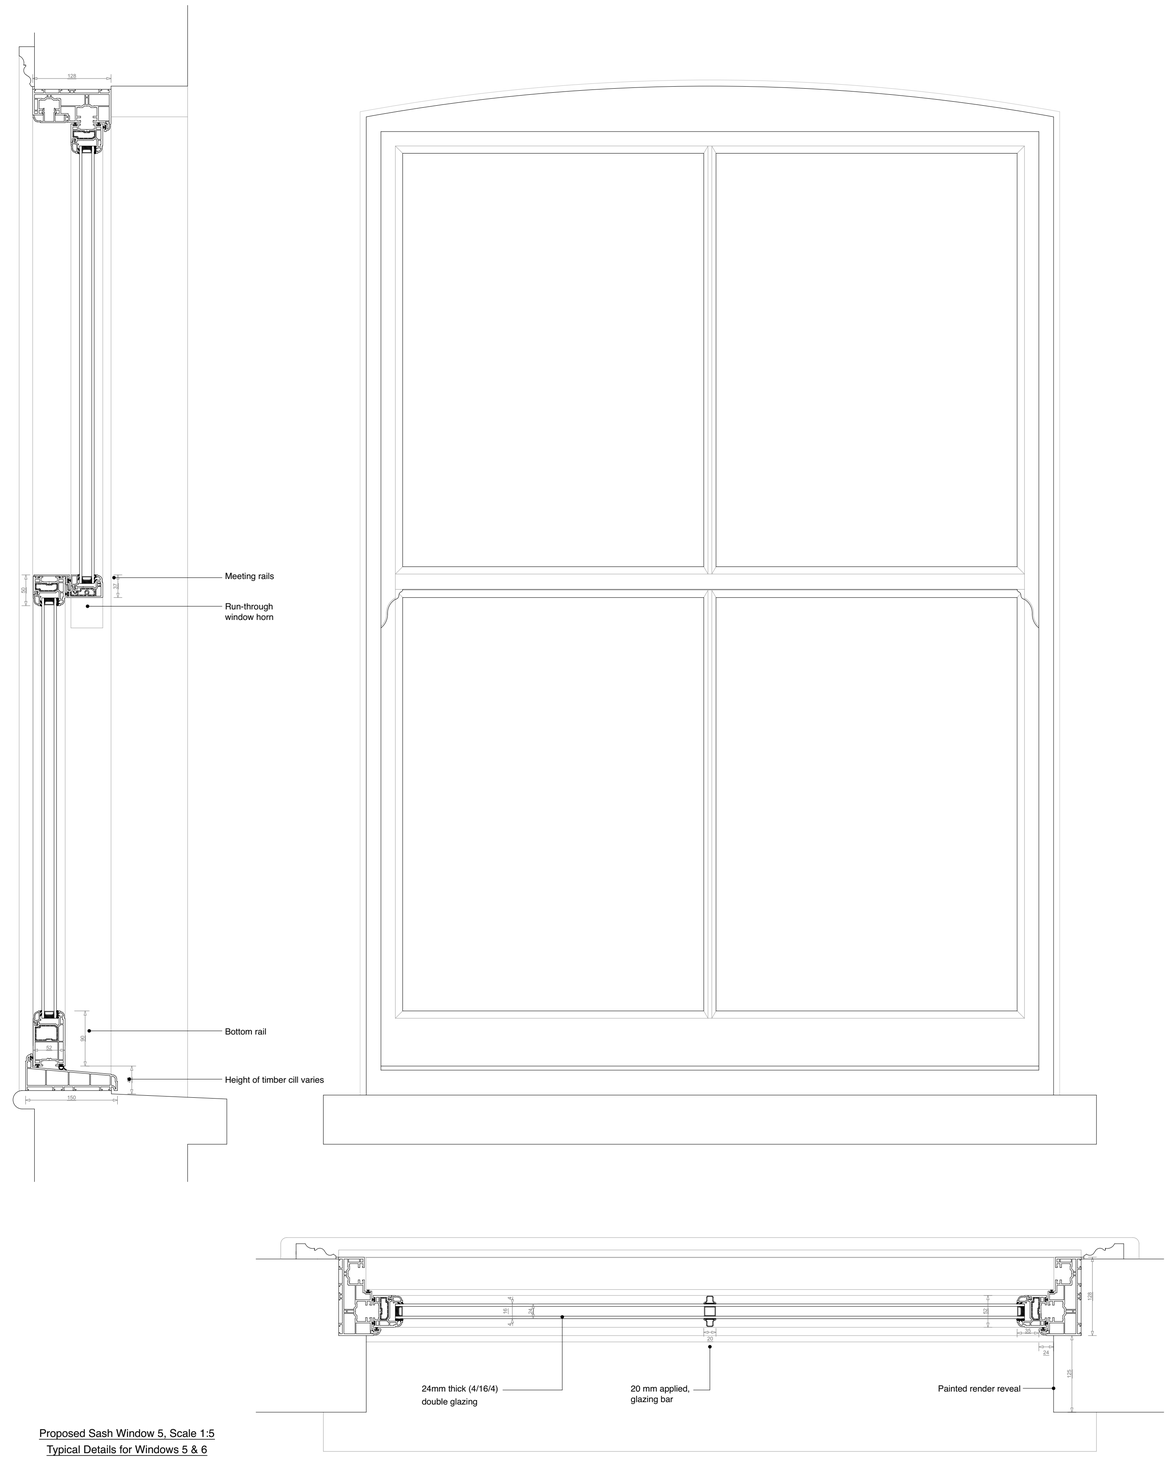

Proposed Sash Window 5, Scale 1:5
Typical Details for Windows 5 & 6

UPVC white, double glazed

Leith Kerr
Architect ARB RIBA
leith@leithkerr.com
19 Blunden Court, Farm Lane
London SW6 1PA
07930 315696

Site & Client	First Floor Flat, 69 Pemberton Road, London N4 1AX
Drawing Title	Details for Windows 5 & 6
Drawing No.	04 rev -
Scale & Date	1:5 @ A1 (01.10.26)

0 10 20 30 40 50
CM 1:5 scale

0 1 2 3 4 5
CM