

1 Infotainment Screen Plan

1 : 25

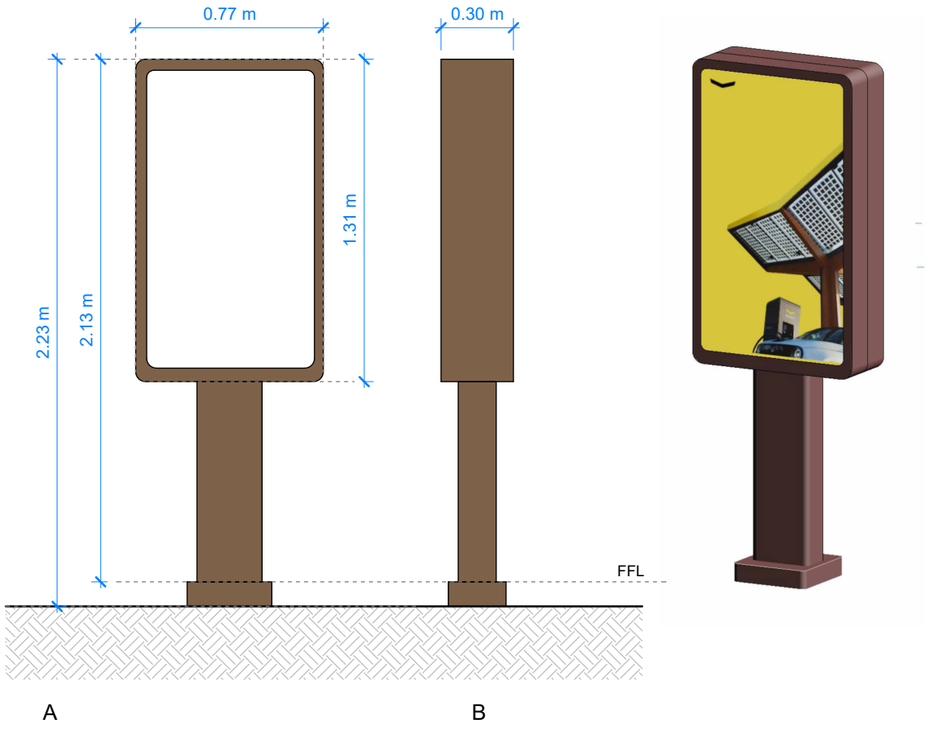

2 Screen ELevation A & B

1 : 25

Project:	44.126 Tottenham Hale		
Drawing Title:	Proposed Infotainment Screen		
Status:	PLANNING		**Fast Places Ltd.**
Scale: NTS	Format: A3	Drawing No: 44126_P_206	1st Floor, 3 Bath Place London EC2A 3DR
Author: MR	Date: July 25	Revision: -	