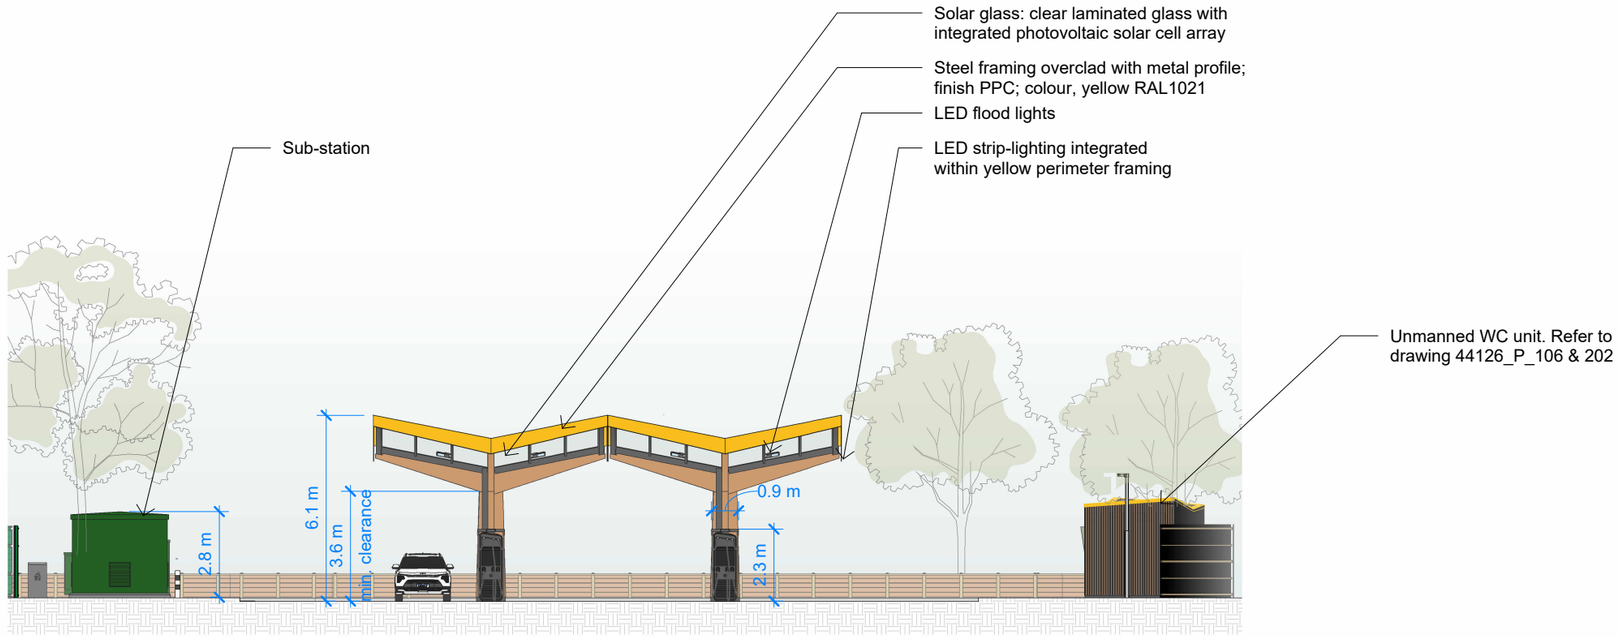

2 Proposed East Elevation

1 : 200

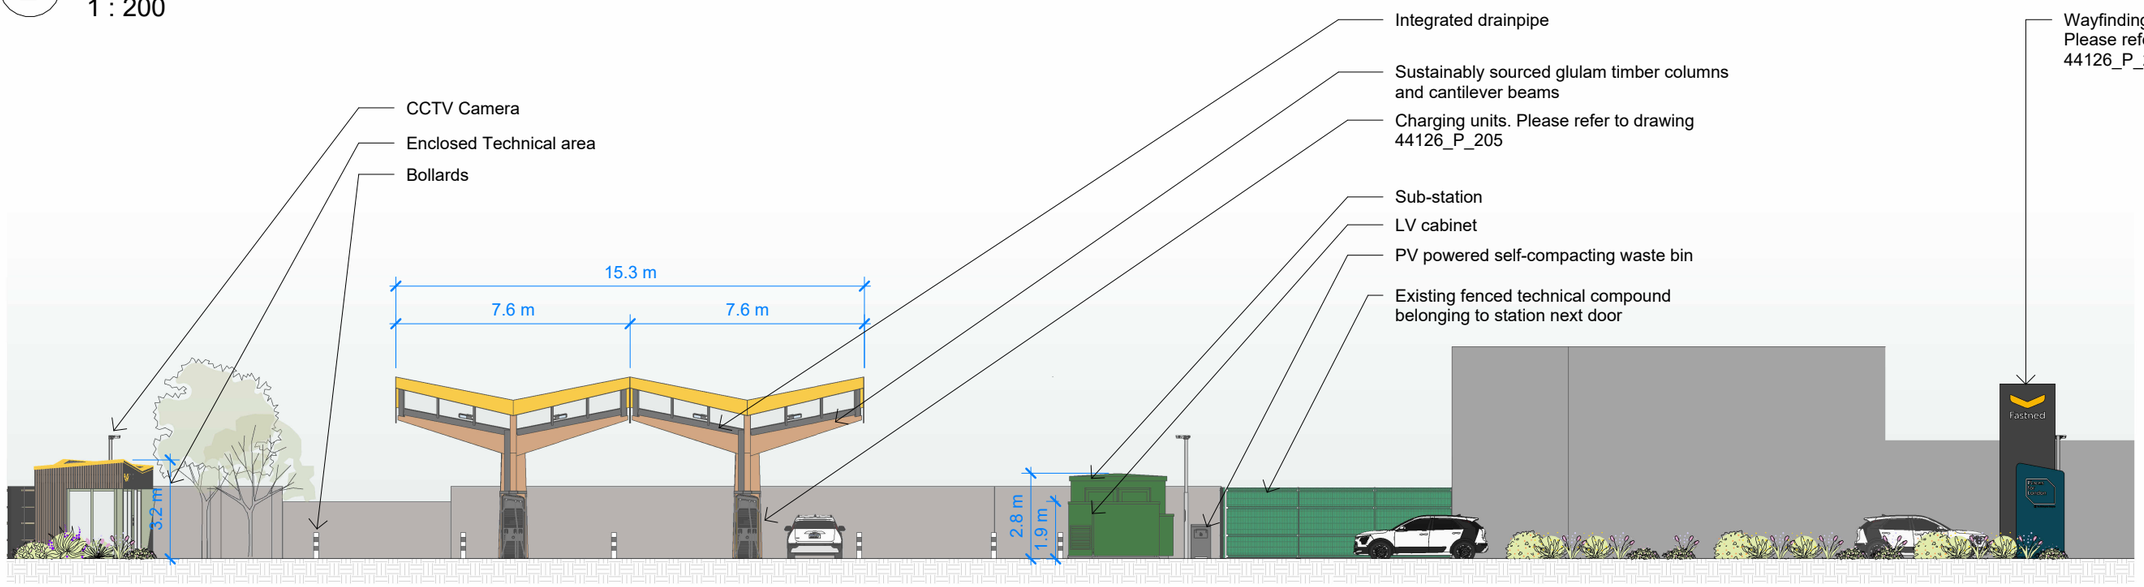

1 Proposed West Elevation

1 : 200

5m 20m

Fastned

Places for London
The TfL Property Company

Project:	44.126 Tottenham Hale		
Drawing Title:	Proposed East & West Elevations		
Status:	PLANNING		
Scale: 1:200	Format: A3	Drawing No: 44126_P_201	
Author: MR	Date: July 25	Revision: B	

Fast Places Ltd.

1st Floor, 3 Bath Place
London
EC2A 3DR