Notes:
Remote control gear located in a dry, well ventilated and accessible location.

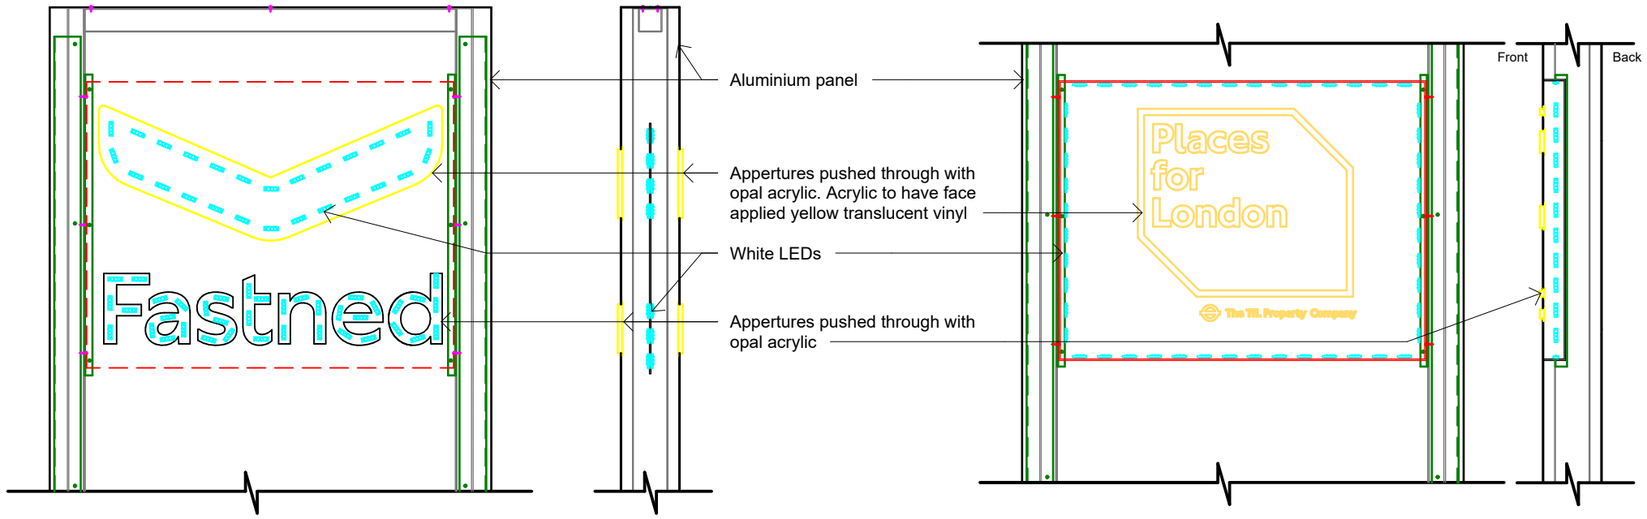

Scale 1:25

5m 25m

3 Double Side Illuminated Totem Detail 1
1 : 25

4 Illuminated Totem Detail 2
1 : 25

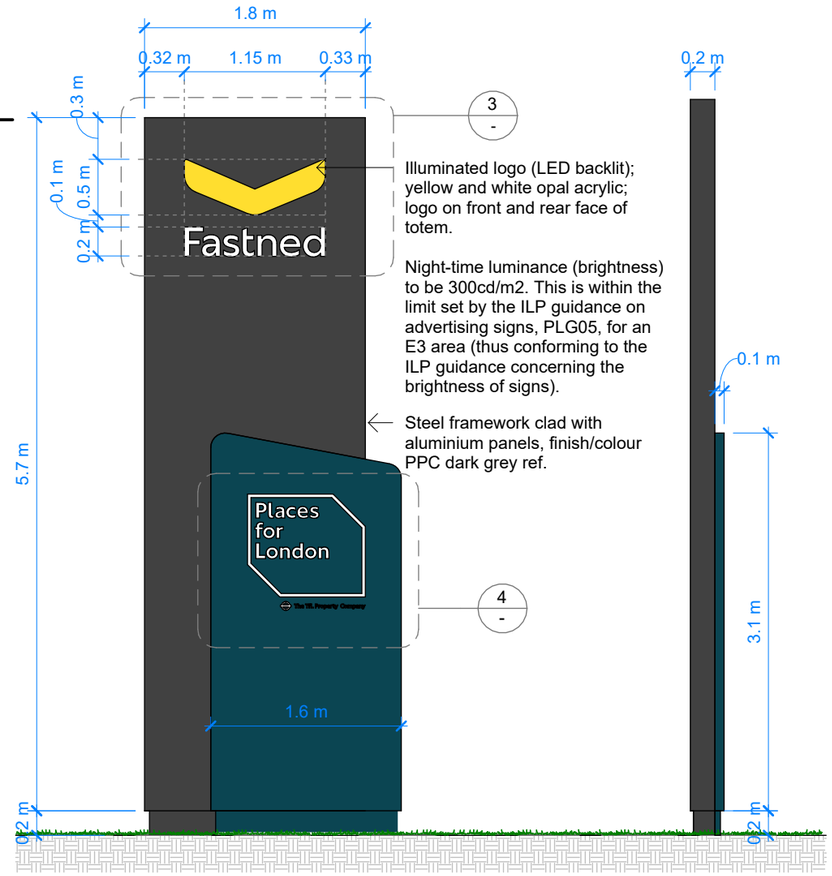

2 Totem elevations
1 : 50

Scale 1:50

1m 5m

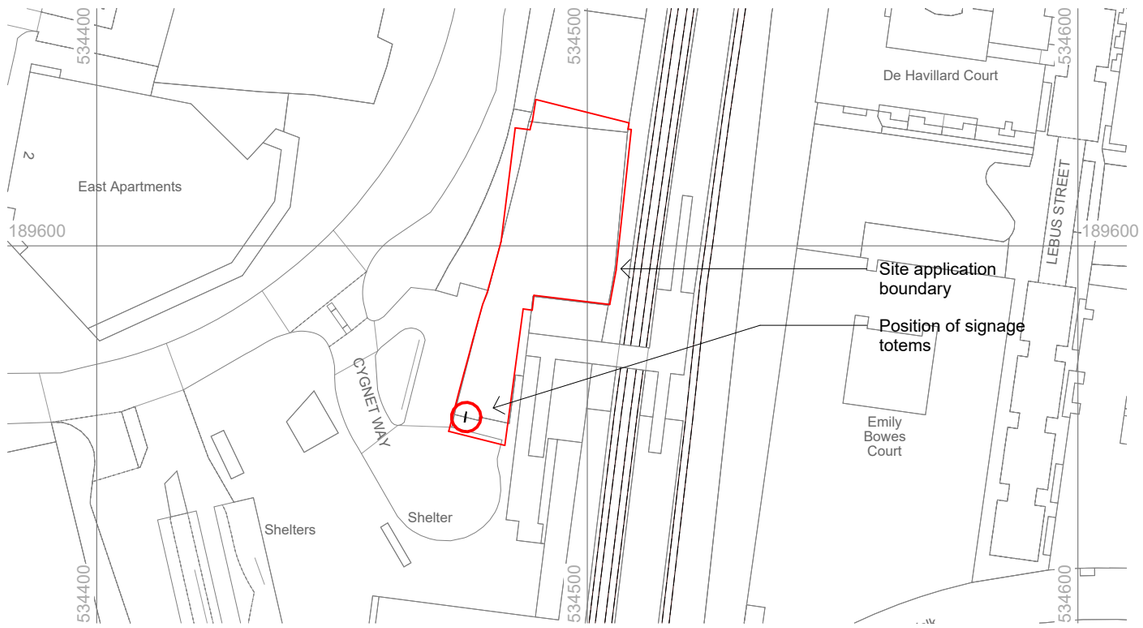

1 Key Plan- Totem
1 : 1250

25m 125m

N

Fastned

Places for London
The TfL Property Company

Project:	44.126 Tottenham Hale		**Fast Places Ltd.**
Drawing Title:	Proposed Signage Totem		
Status:	PLANNING		1st Floor, 3 Bath Place London EC2A 3DR
Scale: 1:1250/ 1:50/ 1:25	Format: A3	Drawing No: 44126_P_203	
Author: MR	Date: July 25	Revision: -	