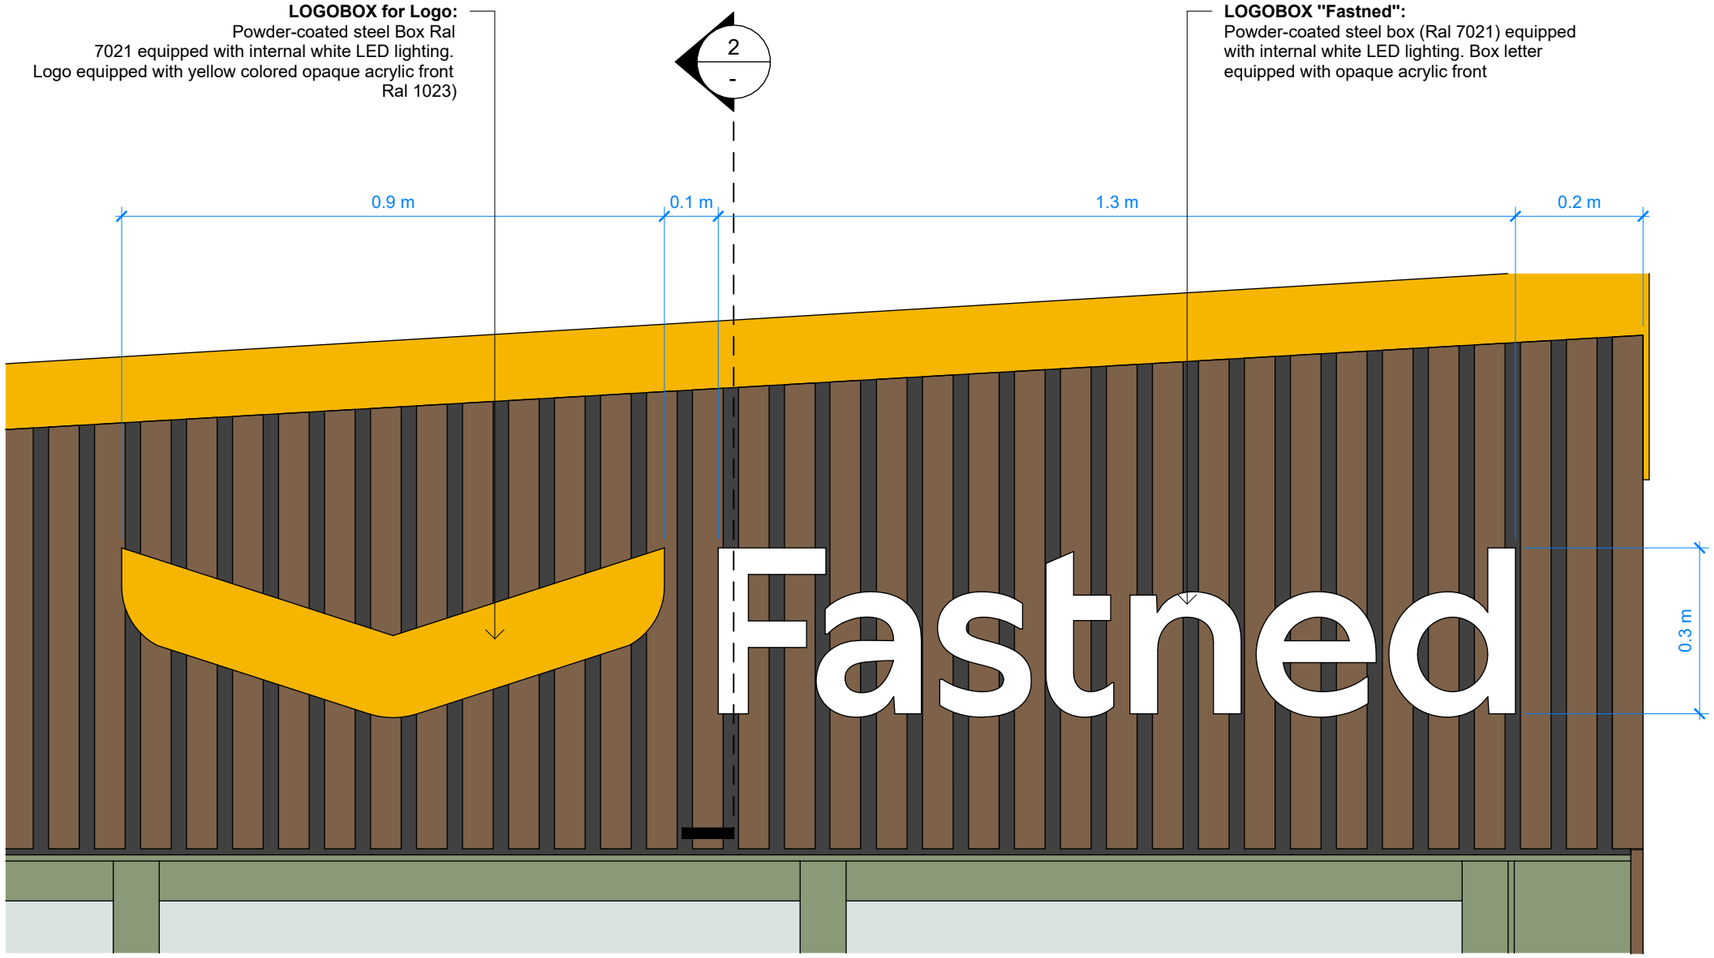

1 Typ. Signage Elevation

1 : 10

Notes:
Remote control gear located in a dry, well ventilated and accessible location.

Illuminated letterboxes (LED backlit); yellow and white opal acrylic, single sided. Night-time luminance (brightness) to be 300cd/m2. This is within the limit set by the ILP guidance on advertising signs, PLG05, for an E3 area (thus conforming to the ILP guidance concerning the brightness of signs).

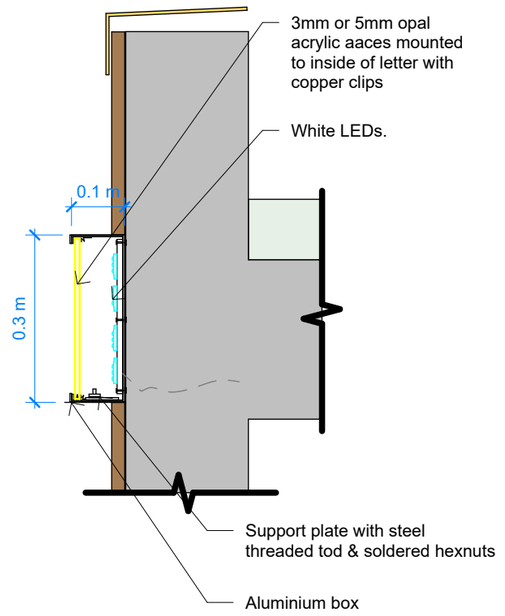

2 Signage Section Detail

1 : 10

100mm 1m

Project:	44.126 Tottenham Hale		**Fast Places Ltd.**
Drawing Title:	Proposed Fastned Signage		
Status:	PLANNING		
Scale: 1:10	Format: A3	Drawing No: 44126_P_204	1st Floor, 3 Bath Place London EC2A 3DR
Author: MR	Date: July 25	Revision: -	