As Proposed

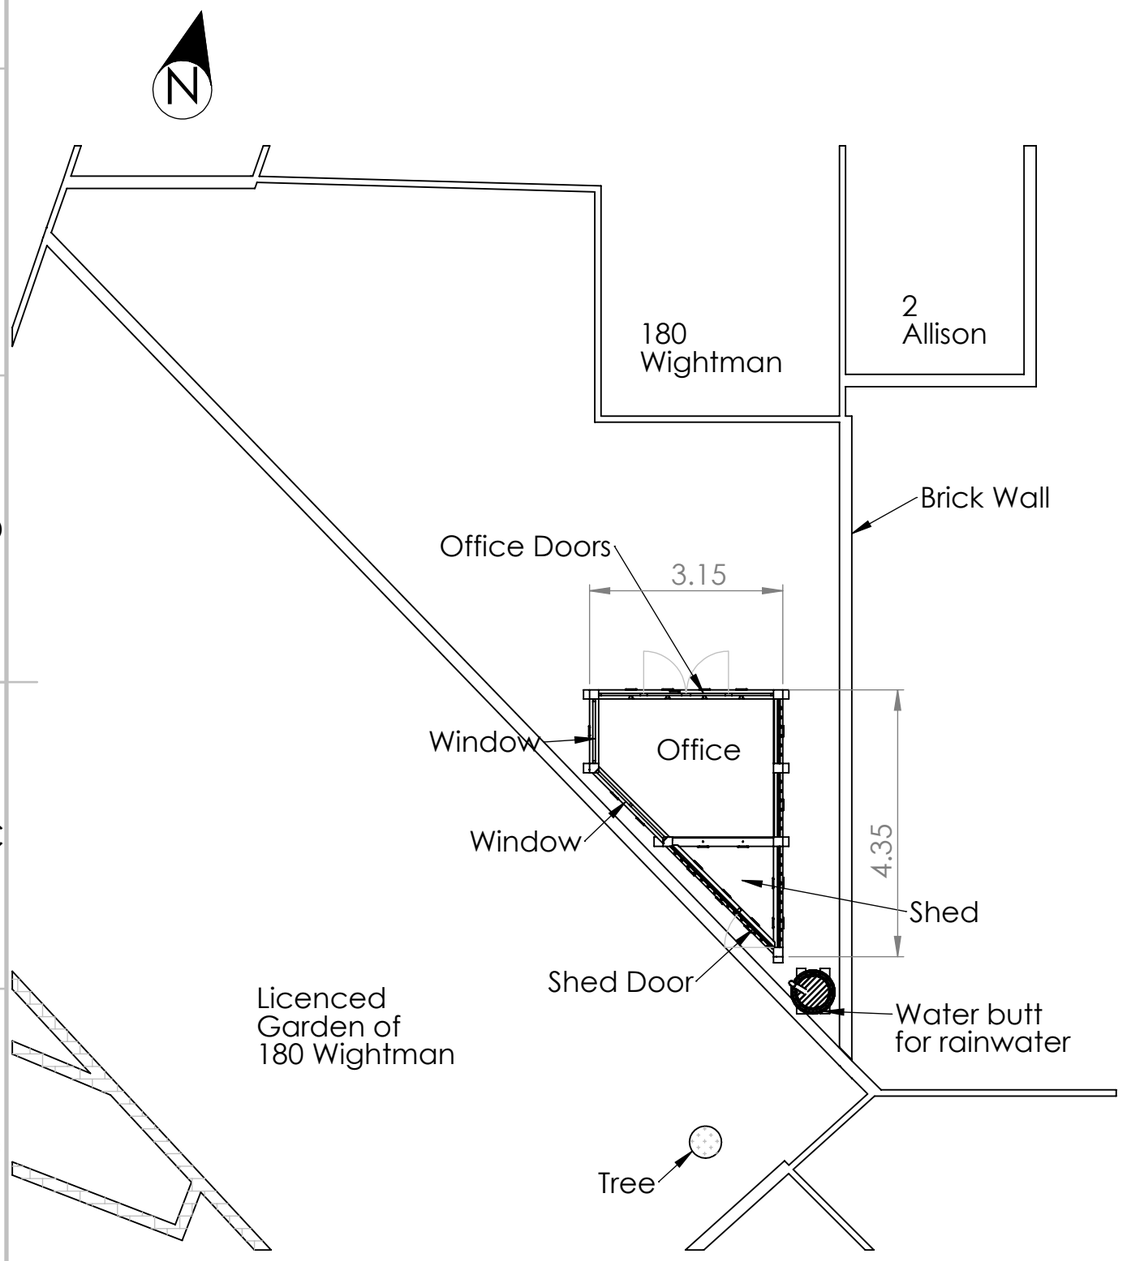

As Existing

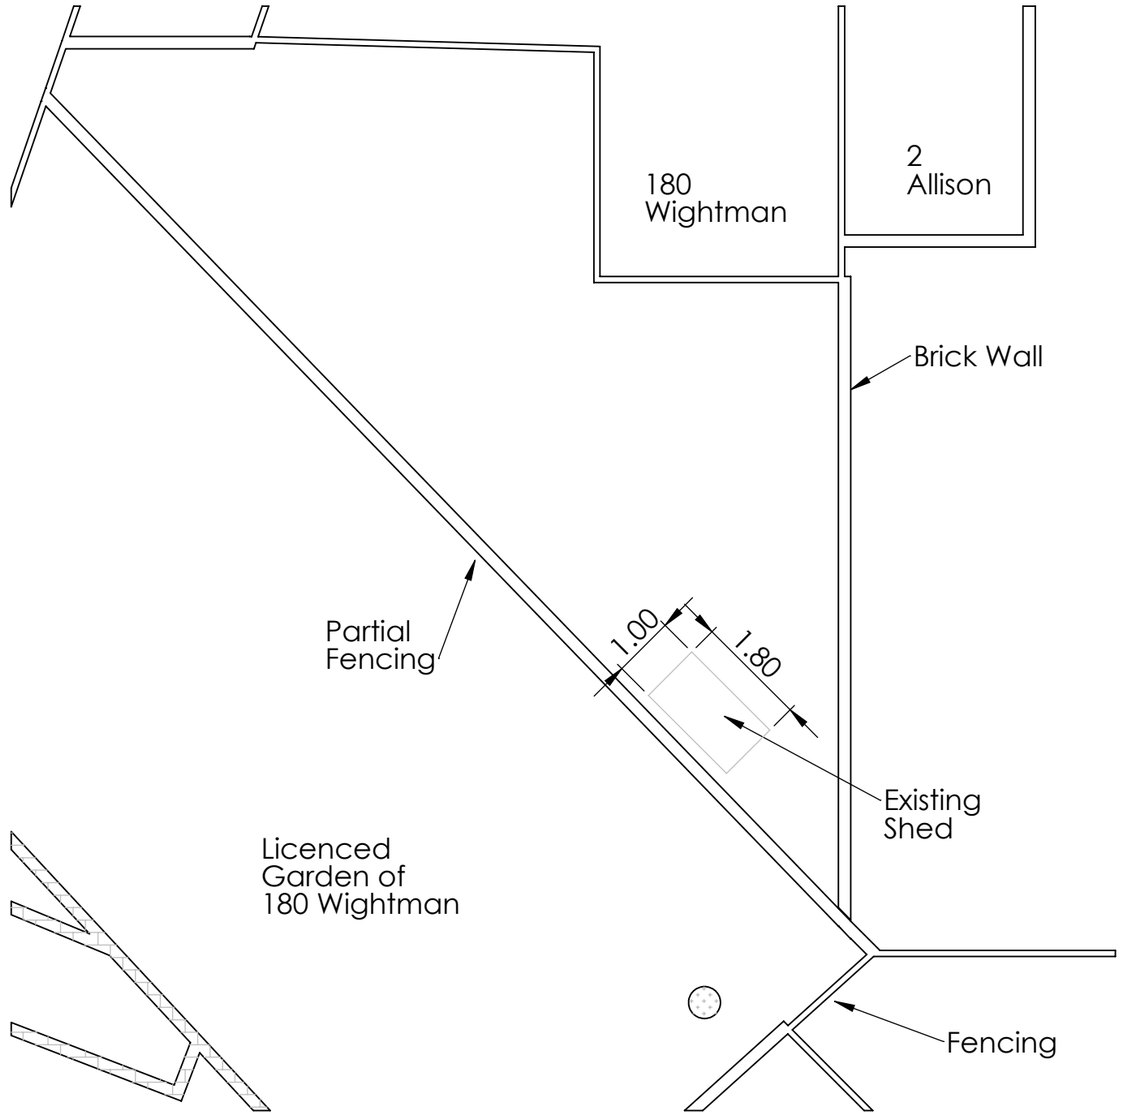

UNLESS OTHERWISE SPECIFIED: DIMENSIONS ARE IN METERS	Nature of proposal: Demolition of existing garden shed and erection of garden office building incorporating attached storage shed.					DO NOT SCALE DRAWING	
	NAME	DATE				TITLE:	
DRAWN	Kyle Major	22/10/2026				Floorplan	
				Address:	Flat 1, 180 Wightman Road, N8 0BT, London	DWG NO.	A3
						No. 2	
						SCALE: 1:100	SHEET 1 OF 1