


EXISTING MATERIALS KEY

1. Grey Roof Slate
2. White Painted Timber Windows
3. White Painted Timber Glazing
4. London Stock Brickwork
5. White Render
6. Rooflight
7. Decorative Timber Balcony
8. Hung Tiles

1 EXISTING SIDE ELEVATION - SOUTH

1 : 50 @ A1, 1:100 @ A3

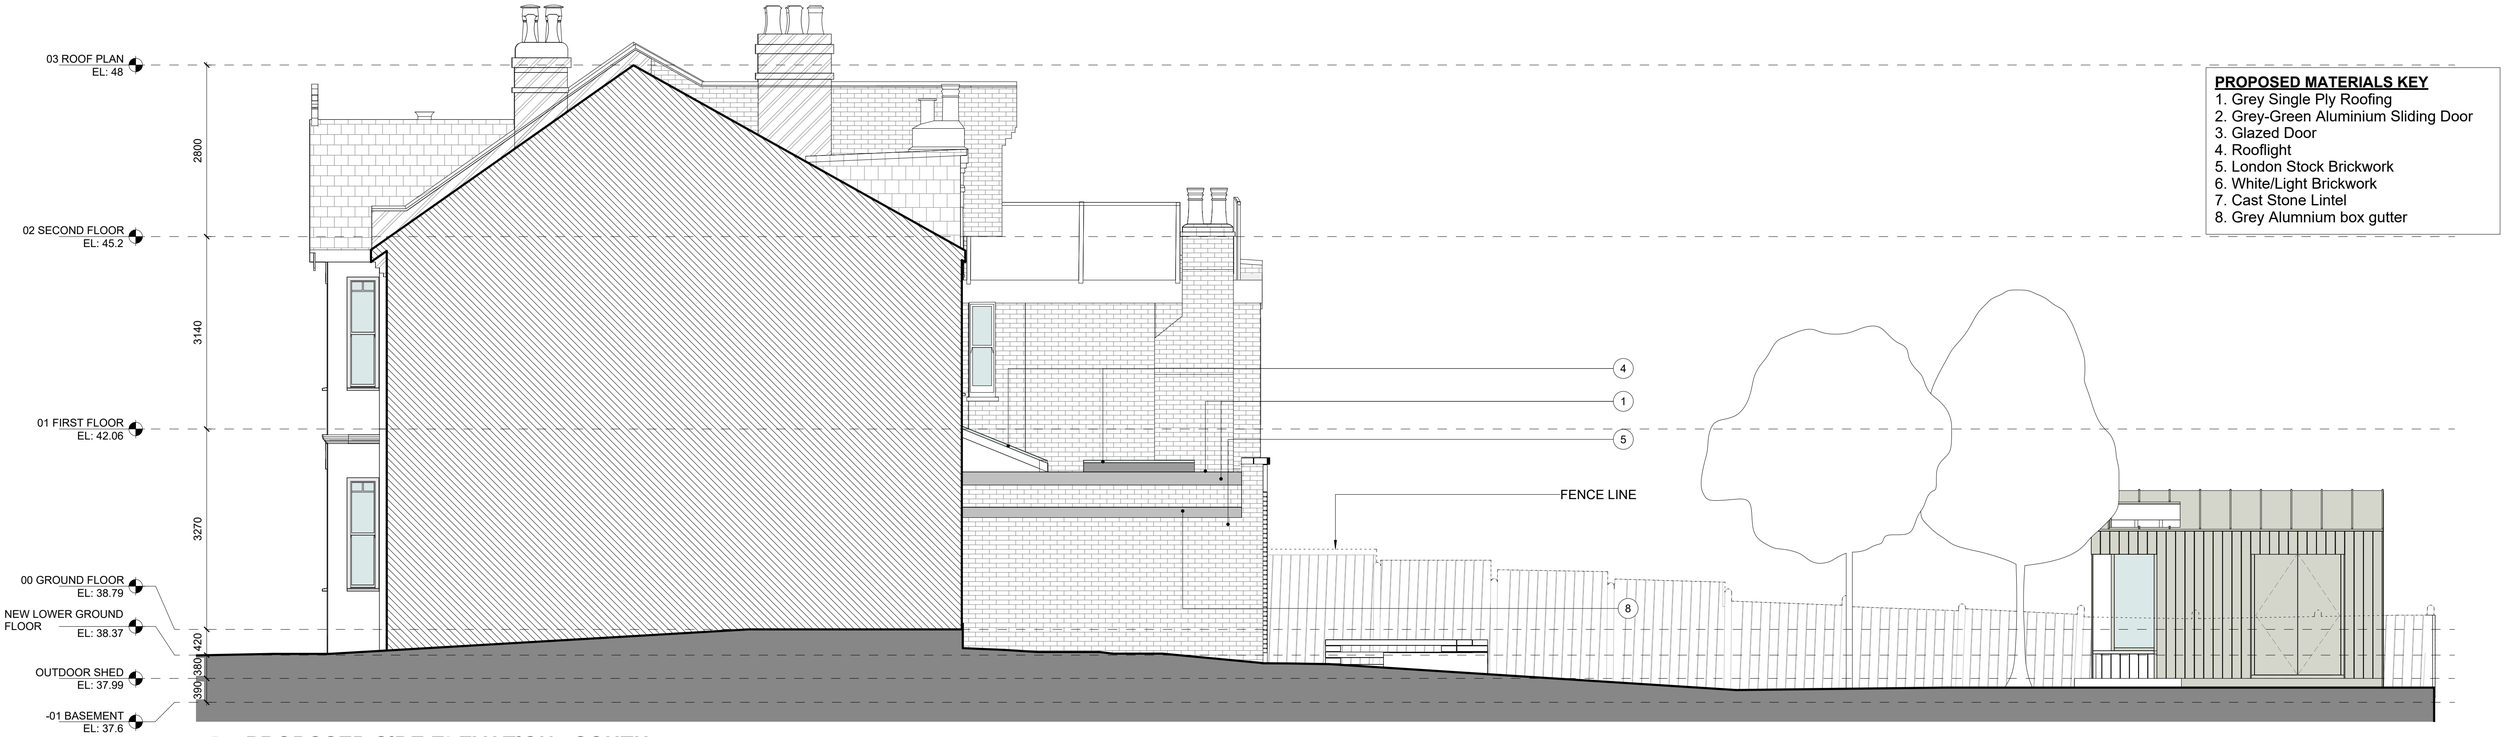

PROPOSED MATERIALS KEY

1. Grey Single Ply Roofing
2. Grey-Green Aluminium Sliding Door
3. Glazed Door
4. Rooflight
5. London Stock Brickwork
6. White/Light Brickwork
7. Cast Stone Lintel
8. Grey Alumnium box gutter

2 PROPOSED SIDE ELEVATION - SOUTH

1 : 50 @ A1, 1:100 @ A3

LINEWORKS

A 724 Holloway Rd, Archway, London N19 3JD
T 07973 629 252
W www.lineworksarchitects.co.uk

Drawings Notes:

This drawing is intended for the purpose indicated in the status box only. Scale from this drawing for planning purposes only. All site dimensions shown should be checked on site and discrepancies verified with the architect. This drawing must be read in conjunction with the relevant details and specifications shown.

SCALE BAR:

0 1 2 5m

Rev	Date	Note	CHKD
P1	22.10.26	PLANNING	RH

Drawing Status: **PLANNING**

Drawing Title: **EXISTING AND PROPOSED SIDE ELEVATION - SOUTH**

Client: **MR & MRS DOWLING**

Drawing Reference:

0825	GA 211	P1
Project No.	Drawing Number	Revision

Scale @A1: 1 : 50 | Drawn By: RH | Checked By: RH | 22.10.26

Project Title: **38 WARNER ROAD, N8 7HD**