

WEST FACING (FRONT) ELEVATION AS EXISTING



EAST FACING ELEVATION AS EXISTING

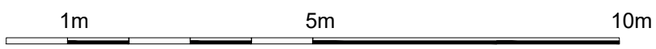

this drawing is the copyright design of 8VSTUDIO, it must not be copied or reproduced or used in any way without written permission from 8VSTUDIO dimensions to be checked on site do not scale from this drawing all errors and omissions to be reported back to the Architect prior to commencement

PROJECT LOCATION 3 PARK VIEW GARDENS LONDON N22 5SH	ISSUE PURPOSE PLANNING APPLICATION	DRAWING BY MN	DRAWING NO 3PVG 26 PA 05	REV
PROPOSAL PROPOSED REAR EXTENSION	DRAWING TITLE ELEVATIONS AS EXISTING	SCALE 1:100 / A3	DATE OCTOBER 2026	

8V.STUDIO
LILACS MARDEN ROAD
TN12 0PE STAPLEHURST
07972197888 8VStudio@gmail.com