

As Proposed

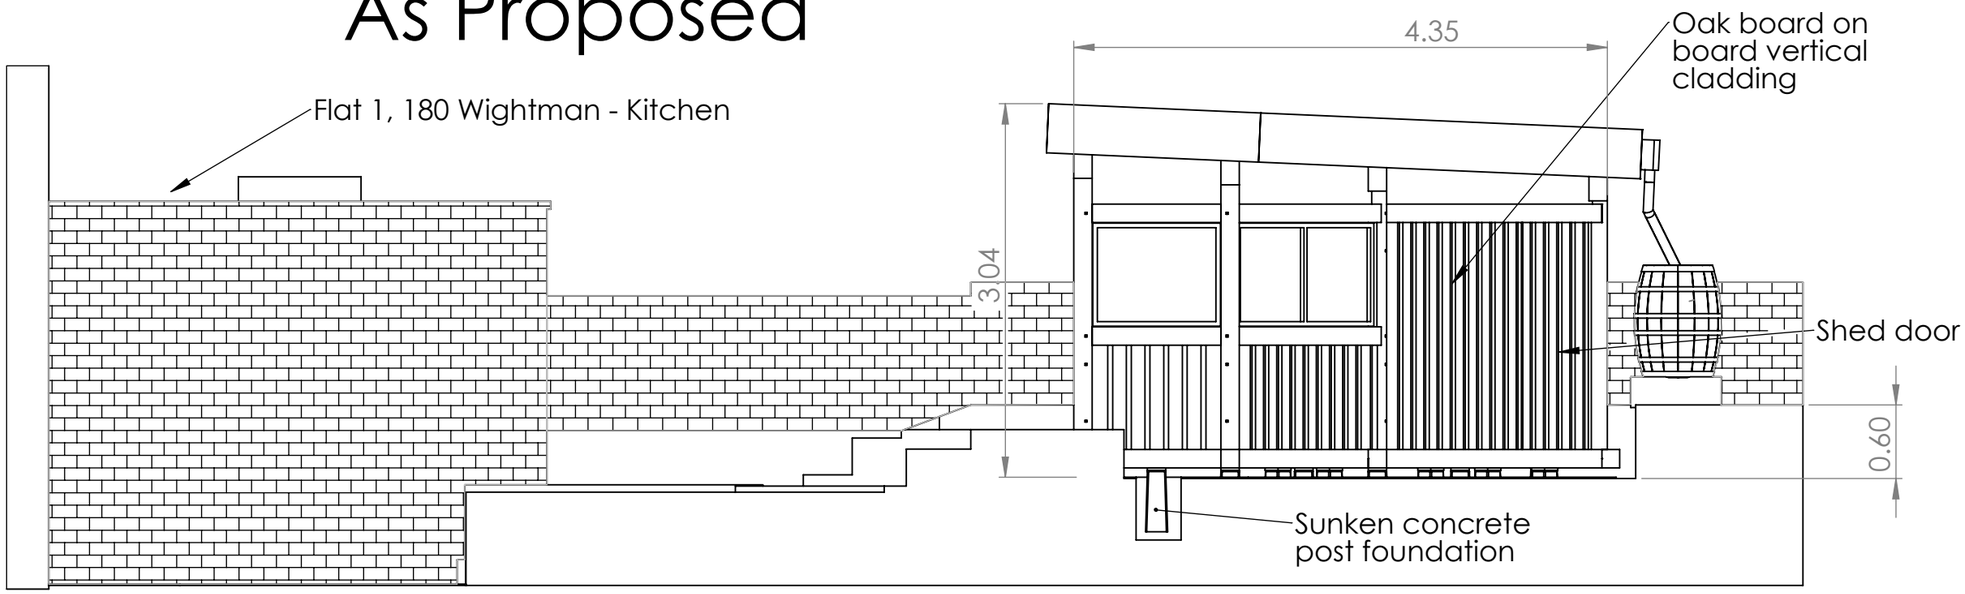

As Existing

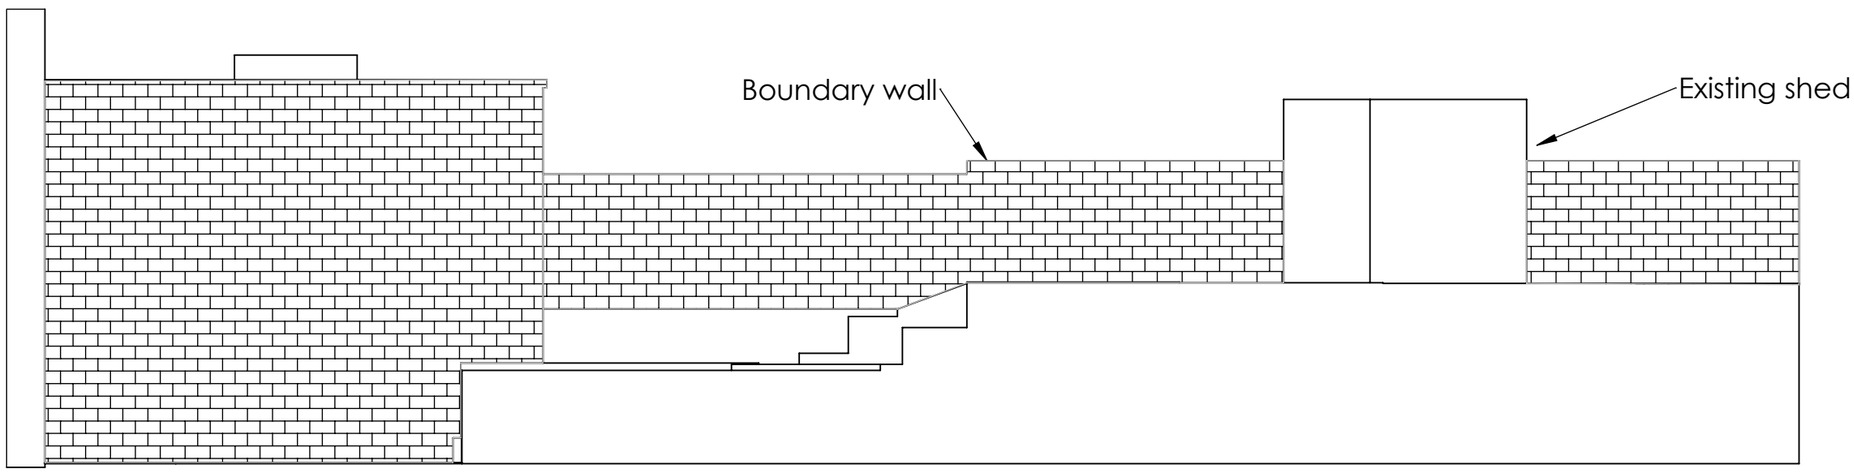

5.00

UNLESS OTHERWISE SPECIFIED: DIMENSIONS ARE IN METERS		Nature of proposal: Demolition of existing garden shed and erection of garden office building incorporating attached storage shed.					DO NOT SCALE DRAWING	
	NAME	DATE					TITLE: Elevation - West	
DRAWN	Kyle Major	21/10/2026						
				Address:	Flat 1, 180 Wightman Road, N8 0BT, London		DWG NO. No. 4	A3
							SCALE: 1:50	SHEET 1 OF 1