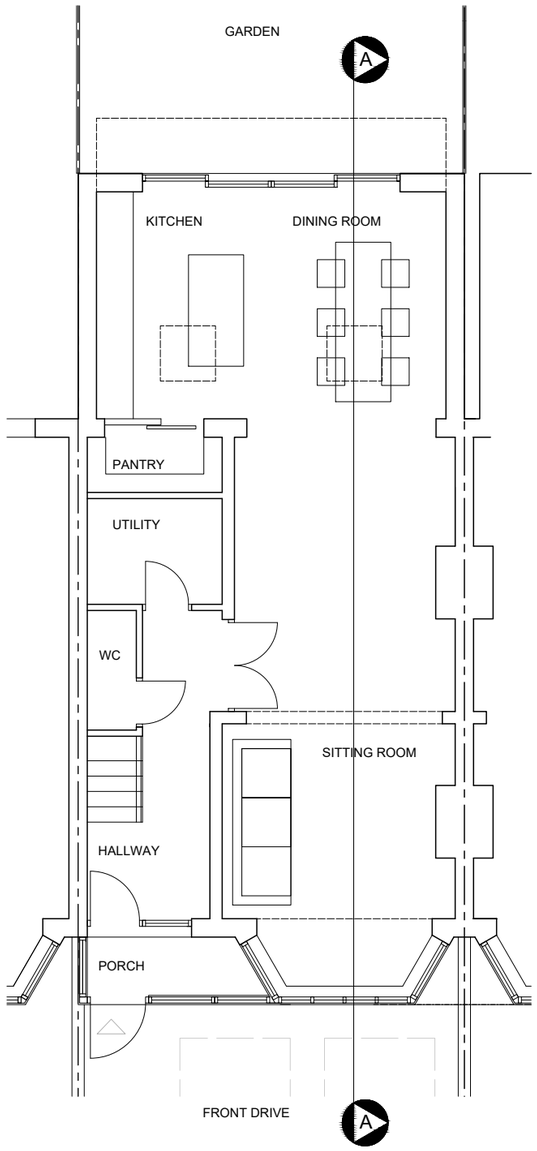

GROUND FLOOR PLAN AS PROPOSED

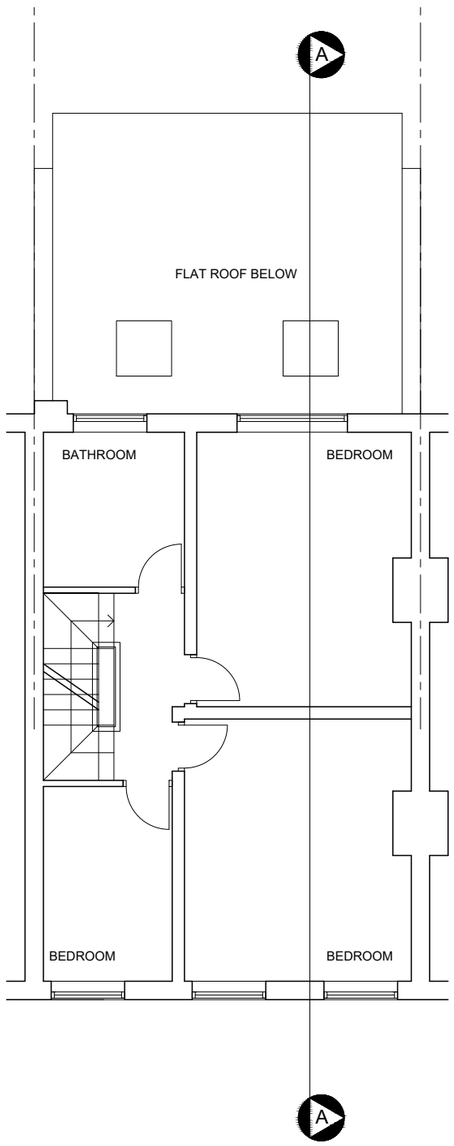

FIRST FLOOR PLAN AS PROPOSED

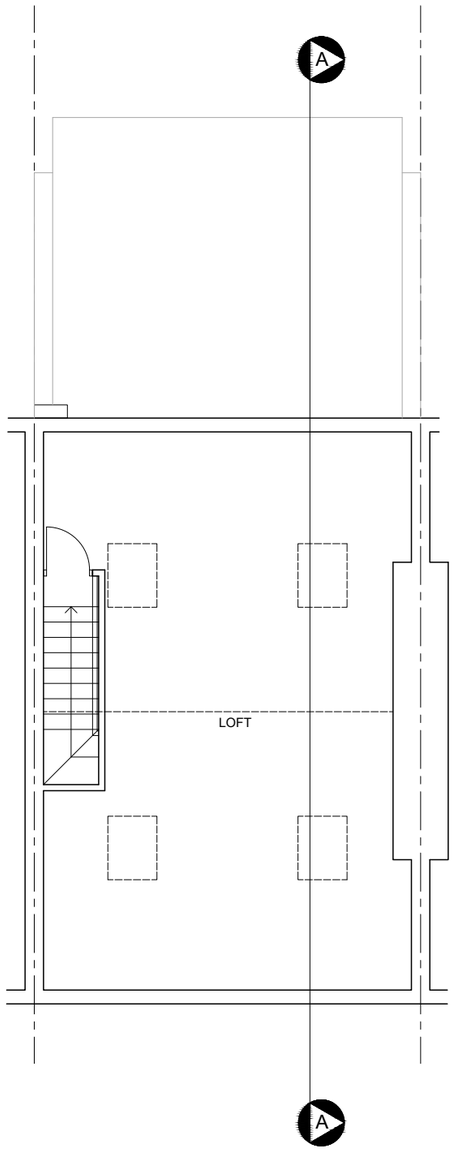

LOFT PLAN AS PROPOSED

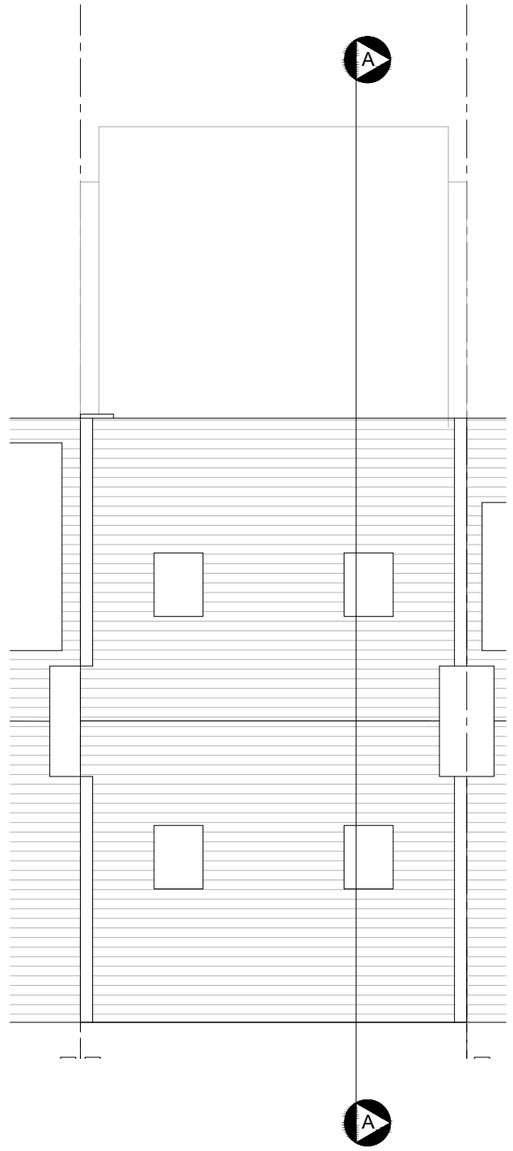

ROOF PLAN AS PROPOSED

1m 5m 10m

N

this drawing is the copyright design of 8VSTUDIO, it must not be copied or reproduced or used in any way without written permission from 8VSTUDIO dimensions to be checked on site do not scale from this drawing all errors and omissions to be reported back to the Architect prior to commencement

PROJECT LOCATION: 3 PARK VIEW GARDENS LONDON N22 5SH	ISSUE PURPOSE: PLANNING APPLICATION	DRAWING BY: MN	DRAWING NO: 3PVG 26 PA 14	REV
PROPOSAL: PROPOSED REAR EXTENSION	DRAWING TITLE: PLANS AS PROPOSED	SCALE: 1:100 / A3	DATE: OCTOBER 2026	

8V.STUDIO
LILACS MARDEN ROAD
TN12 0PE STAPLEHURST
07972197888 8VStudio@gmail.com