As Proposed

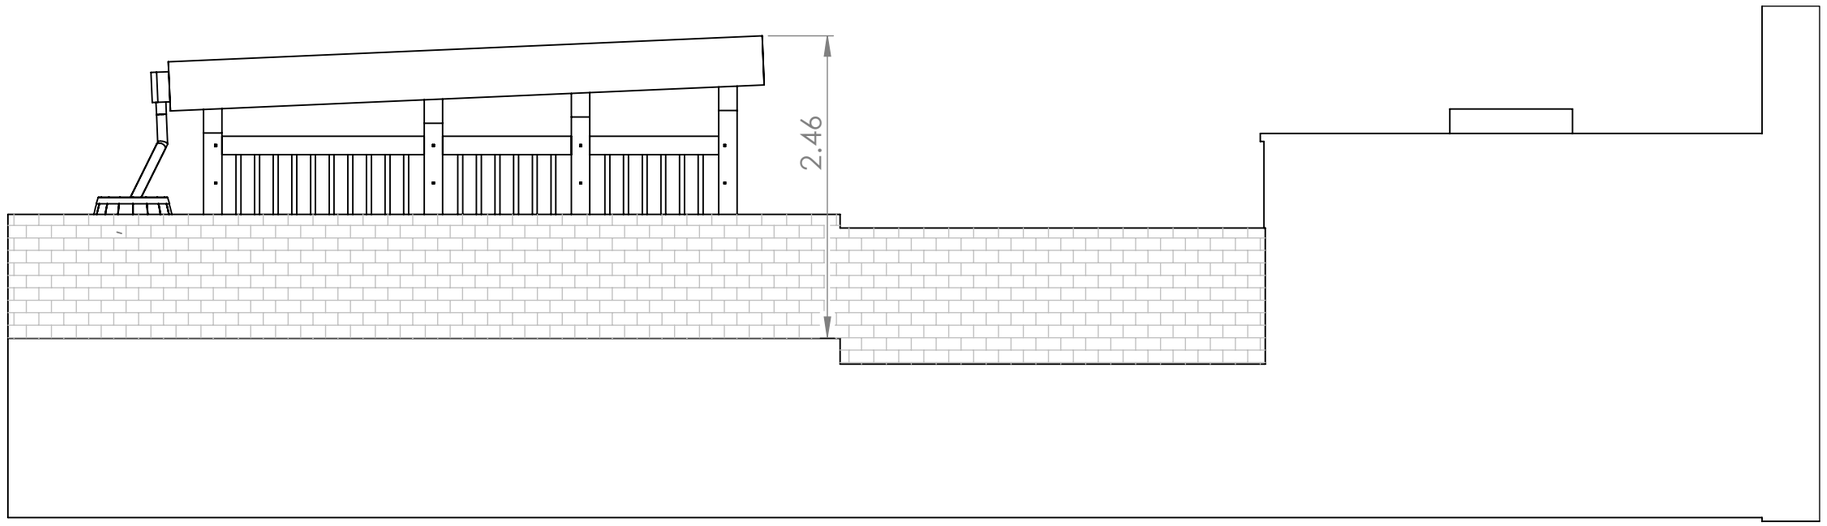

As Existing

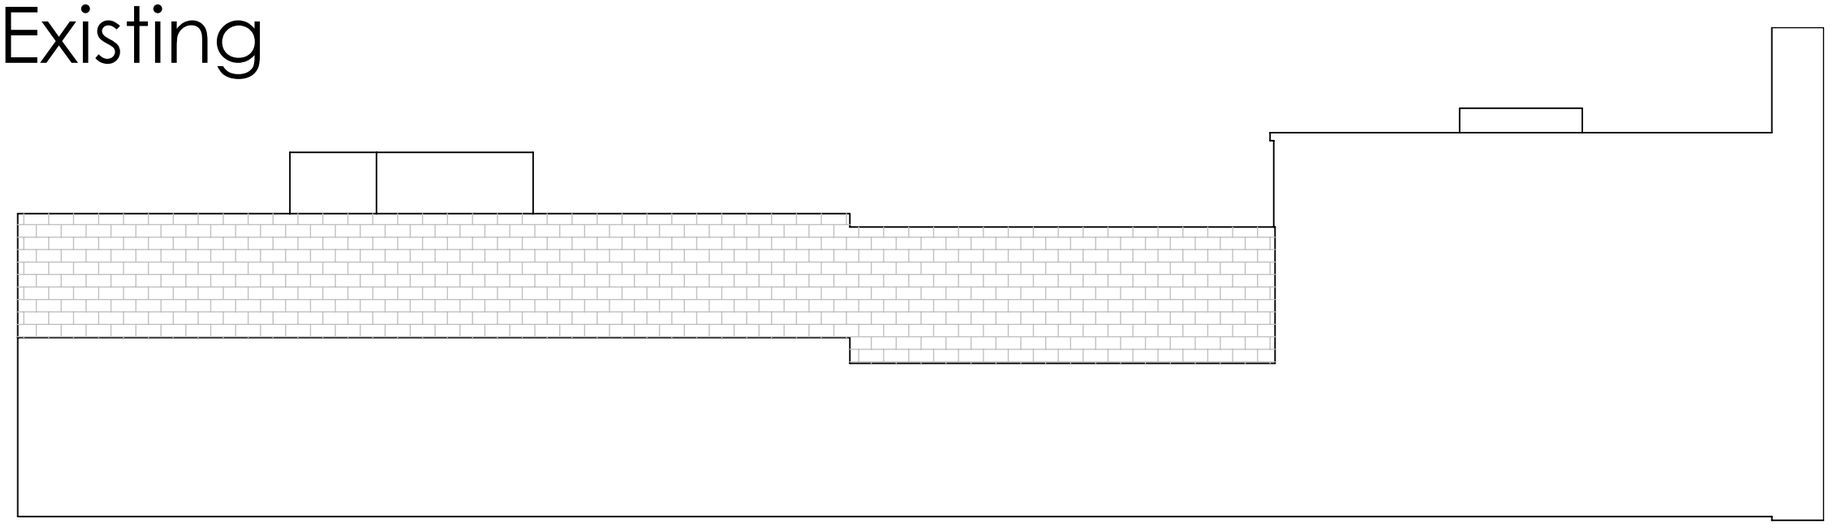

5.00

UNLESS OTHERWISE SPECIFIED:
DIMENSIONS ARE IN METERS

Nature of proposal: Demolition of existing garden shed and erection of garden office building incorporating attached storage shed.

DO NOT SCALE DRAWING

	NAME	DATE
DRAWN	Kyle Major	21/10/2026

TITLE: Elevation - East

Address: Flat 1, 180 Wightman Road, N8 0BT, London

DWG NO. No. 5

A3

SCALE: 1:50

SHEET 1 OF 1