
Location Plan

Site Address: **Easting: 533110 Northing: 189010**

PlanningPortal

Date Produced: **16-Jul-2026**

Scale: **1:1250 @A4**

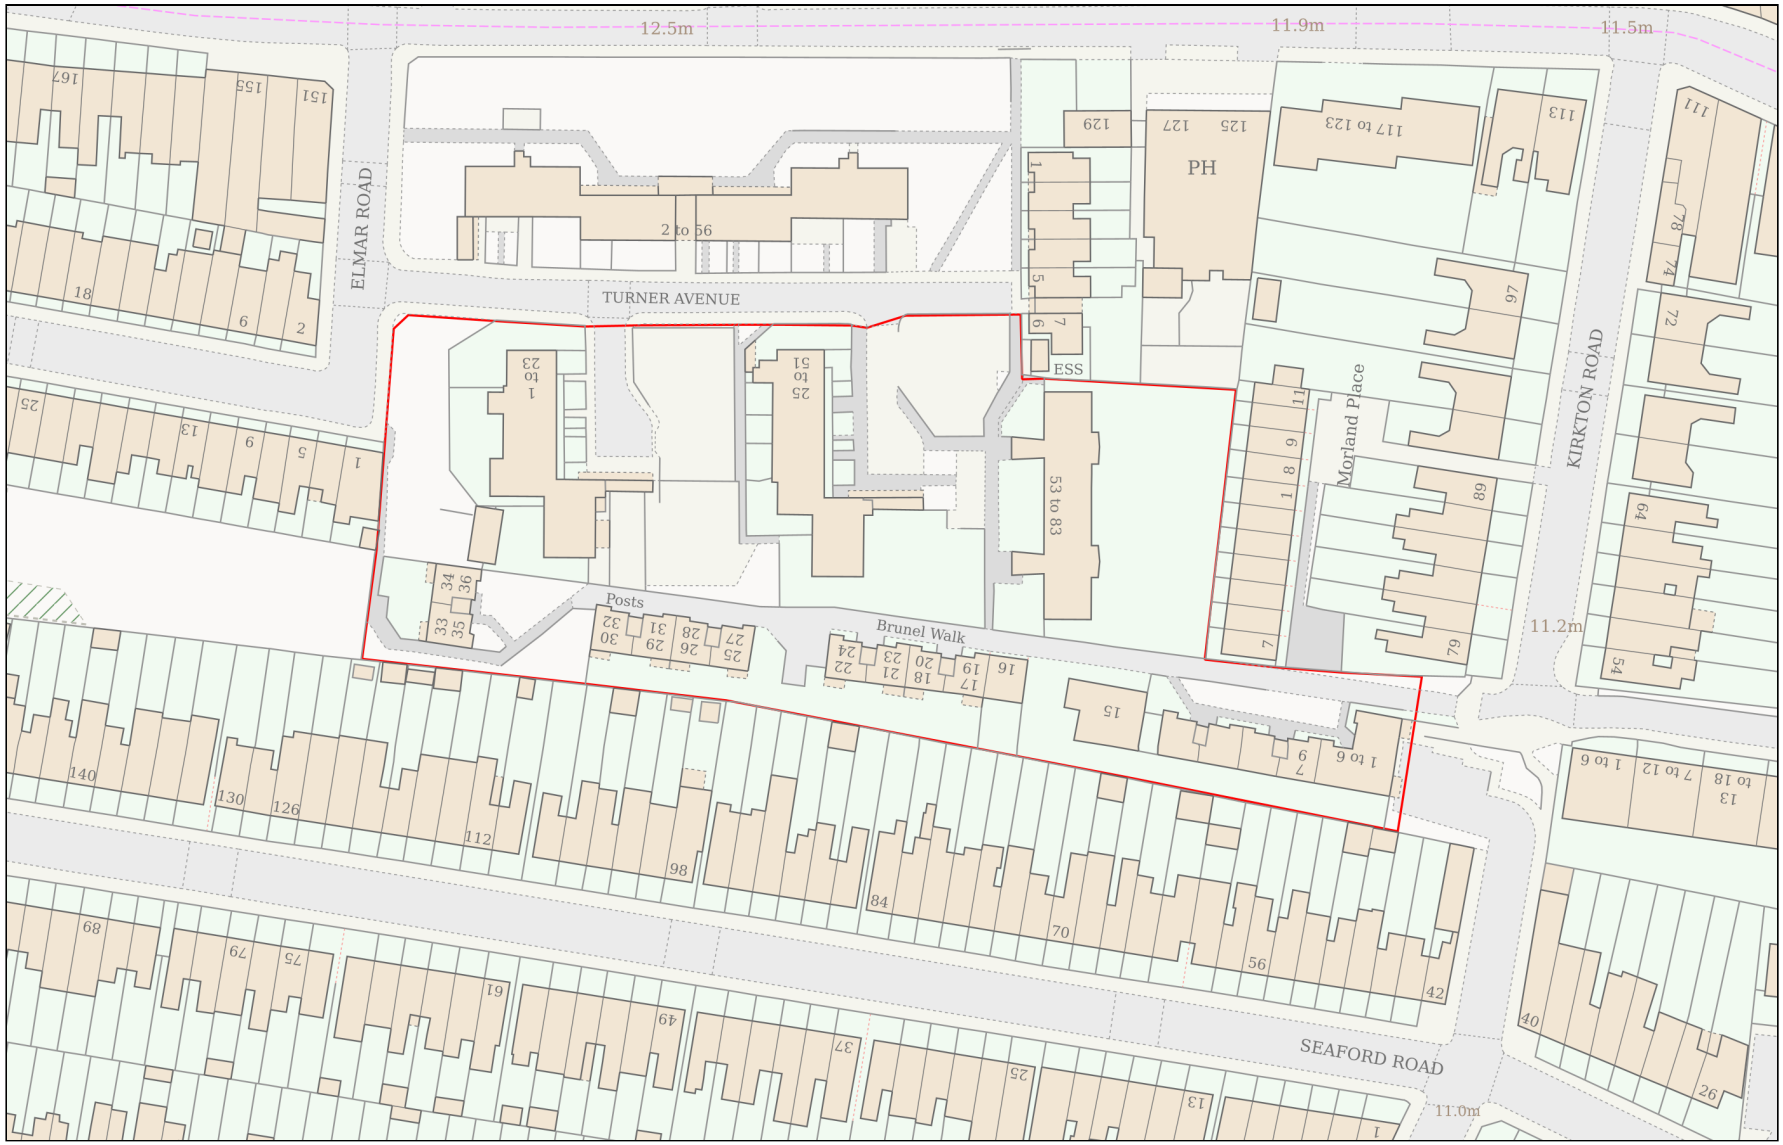

0 50

Metres

Planning Portal Reference: **PP-15042366v1**

Powered By TerraQuest

© Crown copyright and database rights 2026 OS 100042766