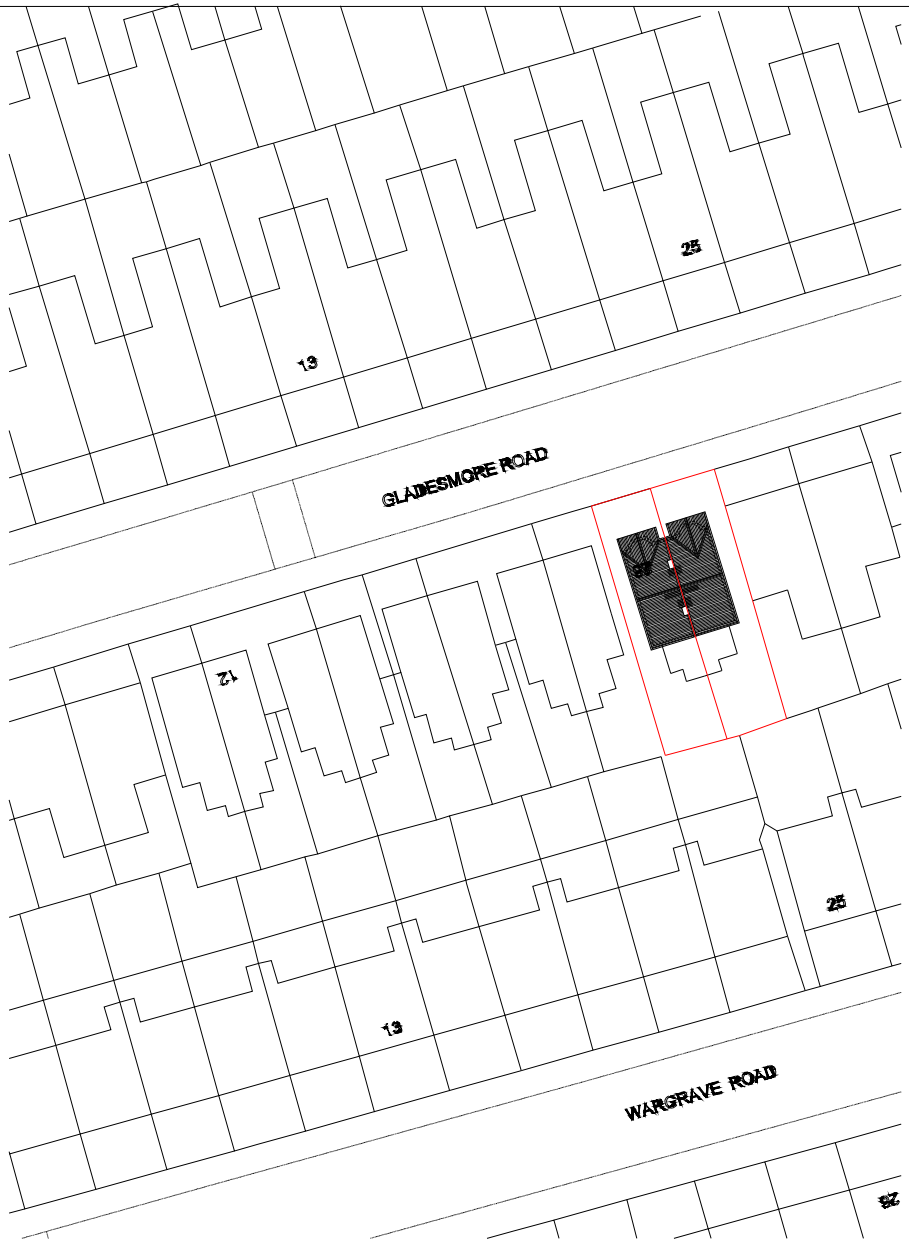


Block Plan 1:500

26 -28 Gladesmore Road, London,
N15 6TB photos

TITLE: Block Plan

SCALE: 1:500 (A4)

Dr-01

DATE: 23/10/2026

DRAWN BY: R.K