

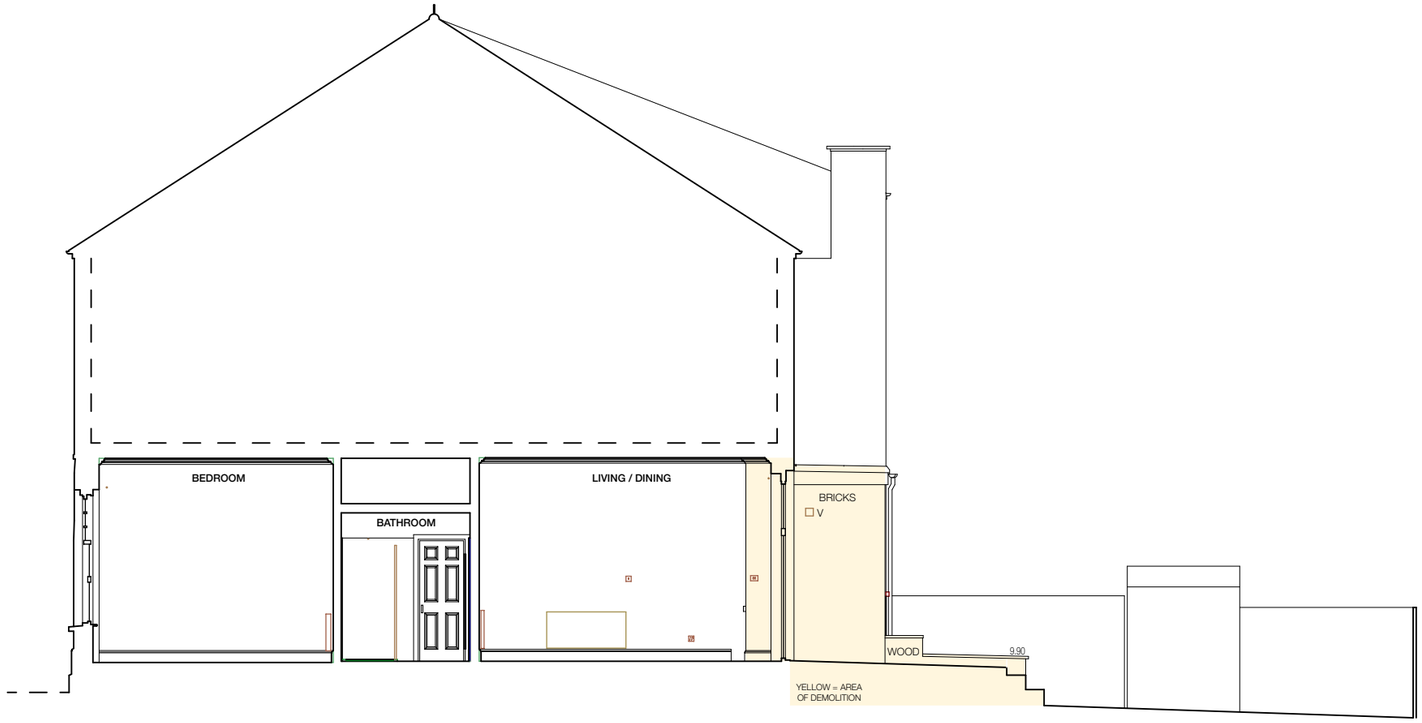


EXISTING SECTION A

EXISTING REAR ELEVATION

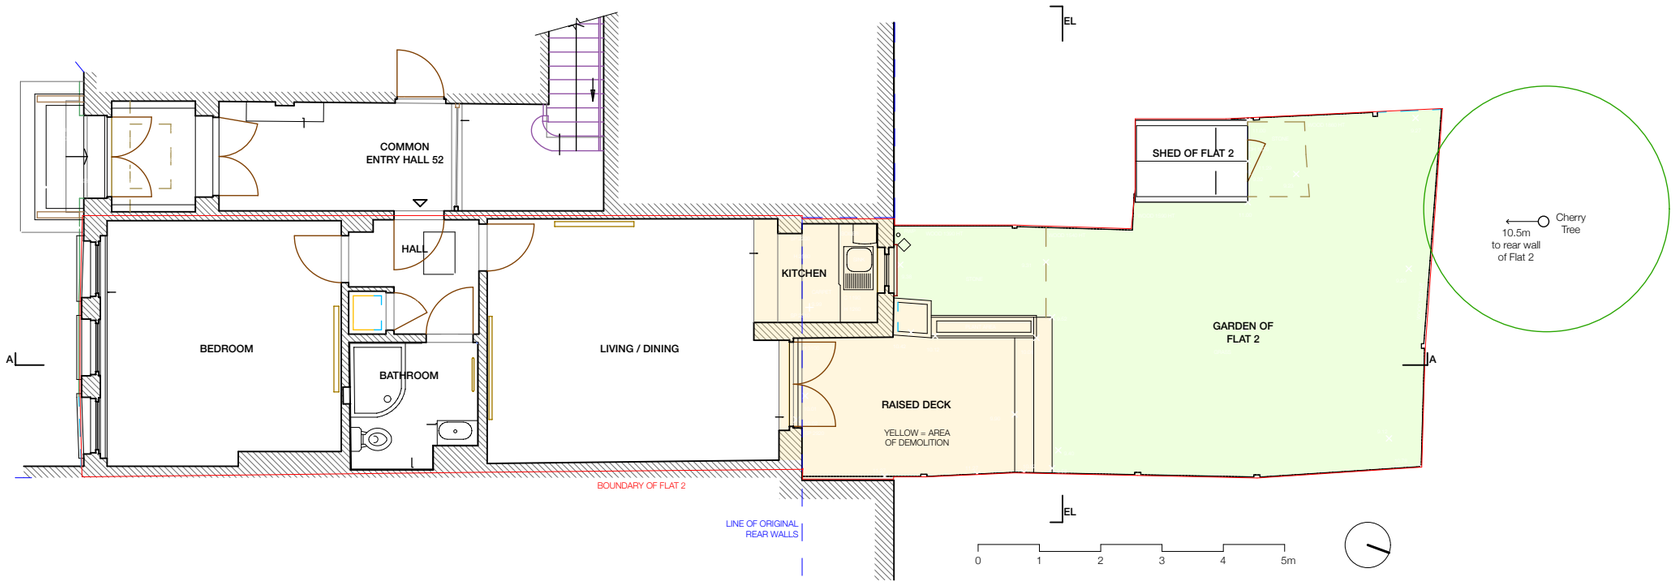

EXISTING GROUND FLOOR PLAN OF ENTRANCE AND FLAT 2

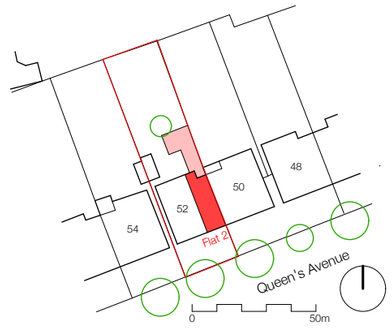

EMILY
GREEVES
ARCHITECTS

General Notes:
Do not scale from this drawing.
All dimensions in m/mm.
All dimensions to be checked by the Contractor.
Any discrepancies to be notified to the Architect.

52 Queen's Avenue

Drawing Number:
264_L02_01

Existing Drawings

Status: Planning

Drawn by: EG | Date: 27.10.26 | Rev: A | 1:100 @A3