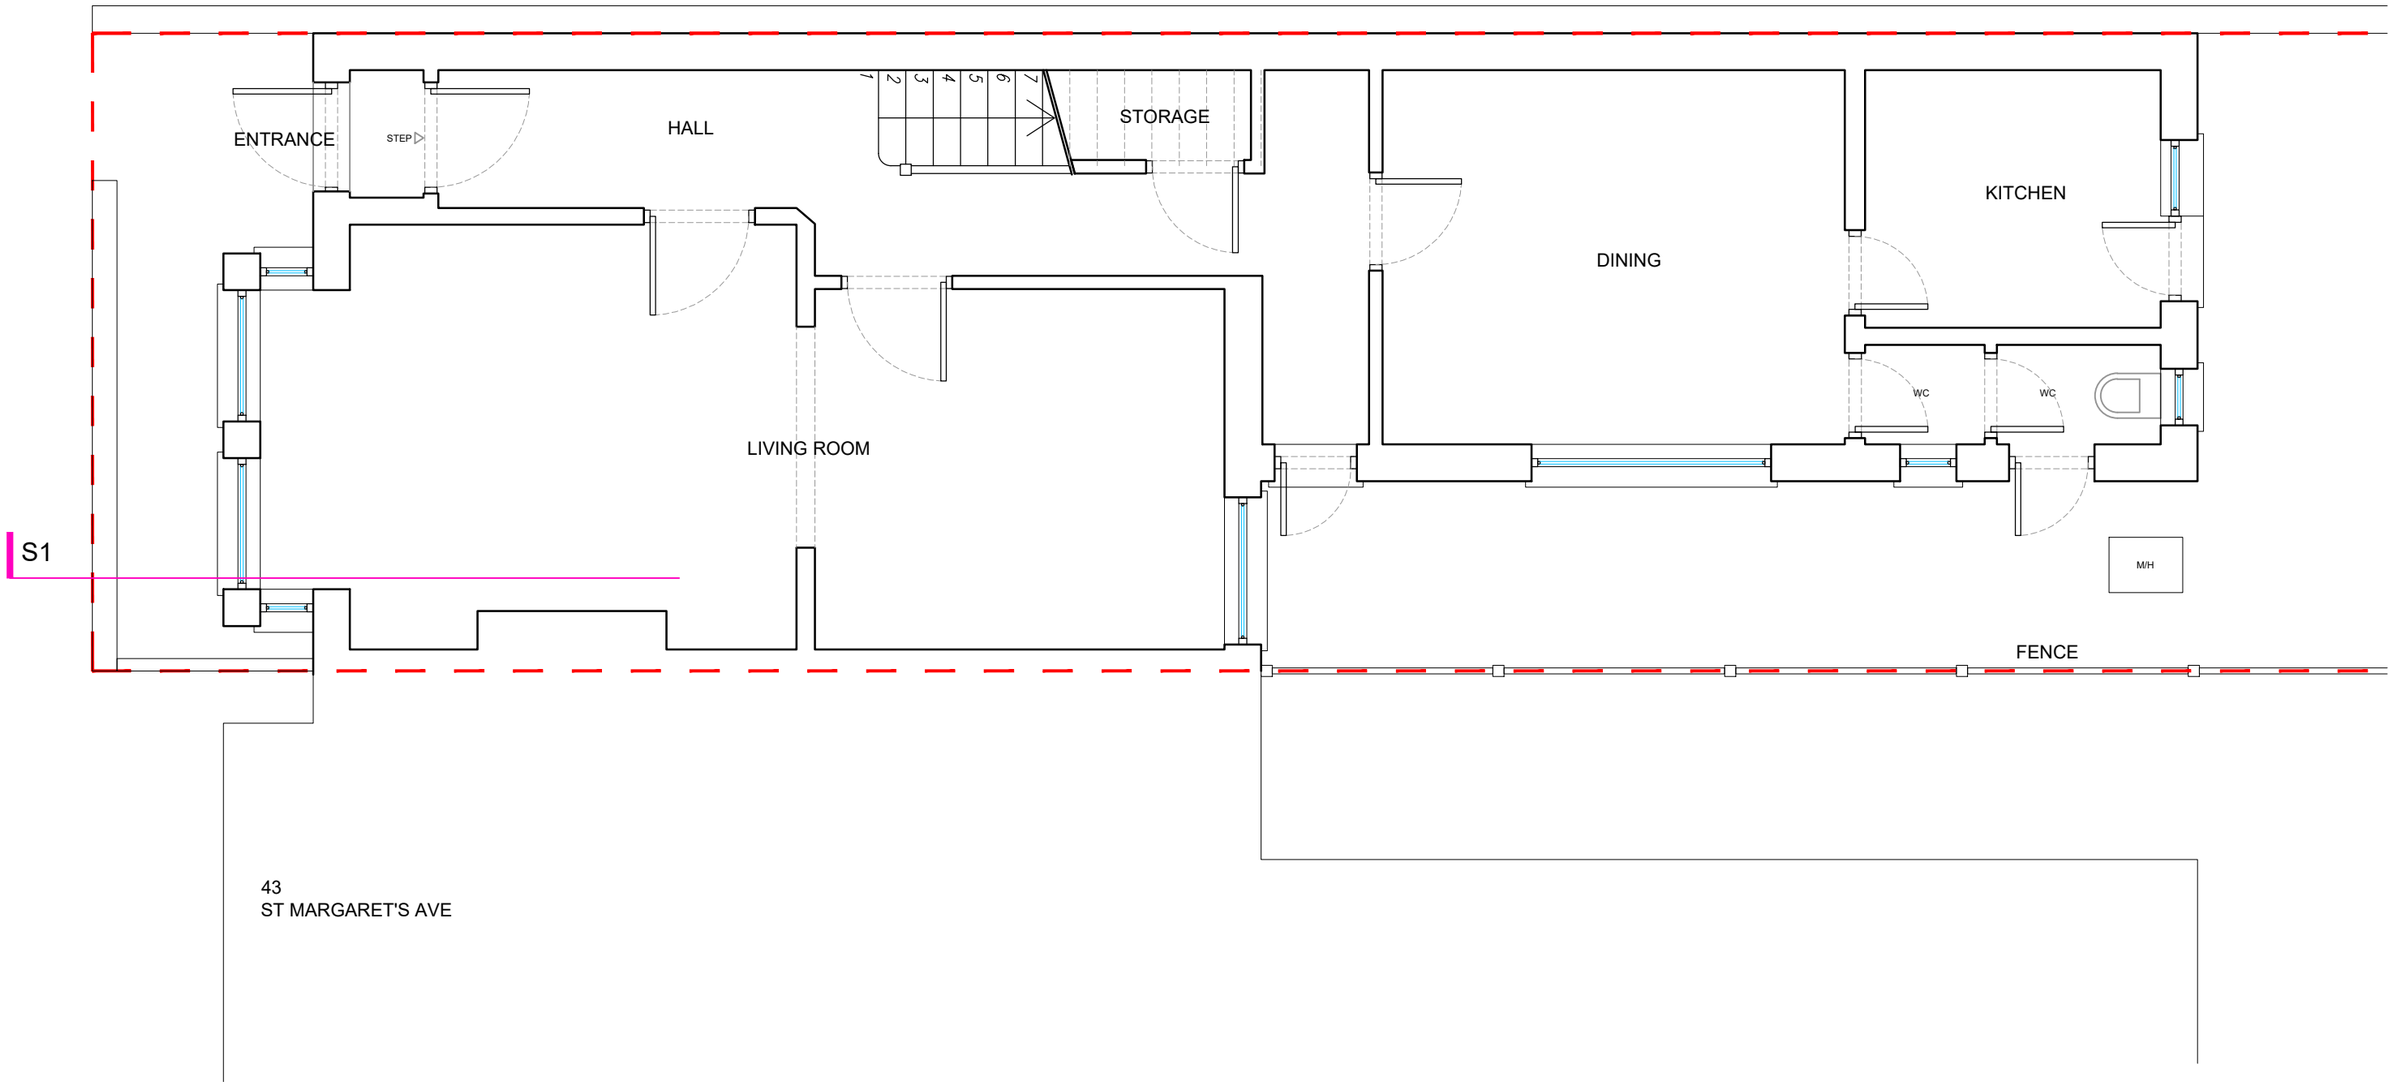


| STATUS: | Rev No. | Date | Description | Drn by | Notes | Project: | Project description: | Drawing: | Date | Drn. by |
|---|---|---|---|---|---|---|---|---|---|---|
| PLANNING | | | | | | 45 St. Margarets Avenue, London, N15 3DH | LOFT CONVERSION | PROPOSED GROUND FLOOR PLAN | 28/09/2026 | A.A |
| | | | | | | | | | Sheet size A3 | Rev. - |
| | | | | | | | | | Scale 1:50 @A3 | Drg. No. 201 |

ALL DIMENSIONS TO BE CHECKED ON SITE. DO NOT SCALE FROM THIS DRAWING
EXCEPT FOR THE PURPOSES OF LOCAL AUTHORITY PLANNING
FULL COPYRIGHT REMAINS WITH STUDIO AA LTD

STUDIO AA
PLANNING | BUILDING CONTROL | ENGINEERING
tel: 07309 789 887
email: info@studioaa.co.uk
web: www.studioaa.co.uk