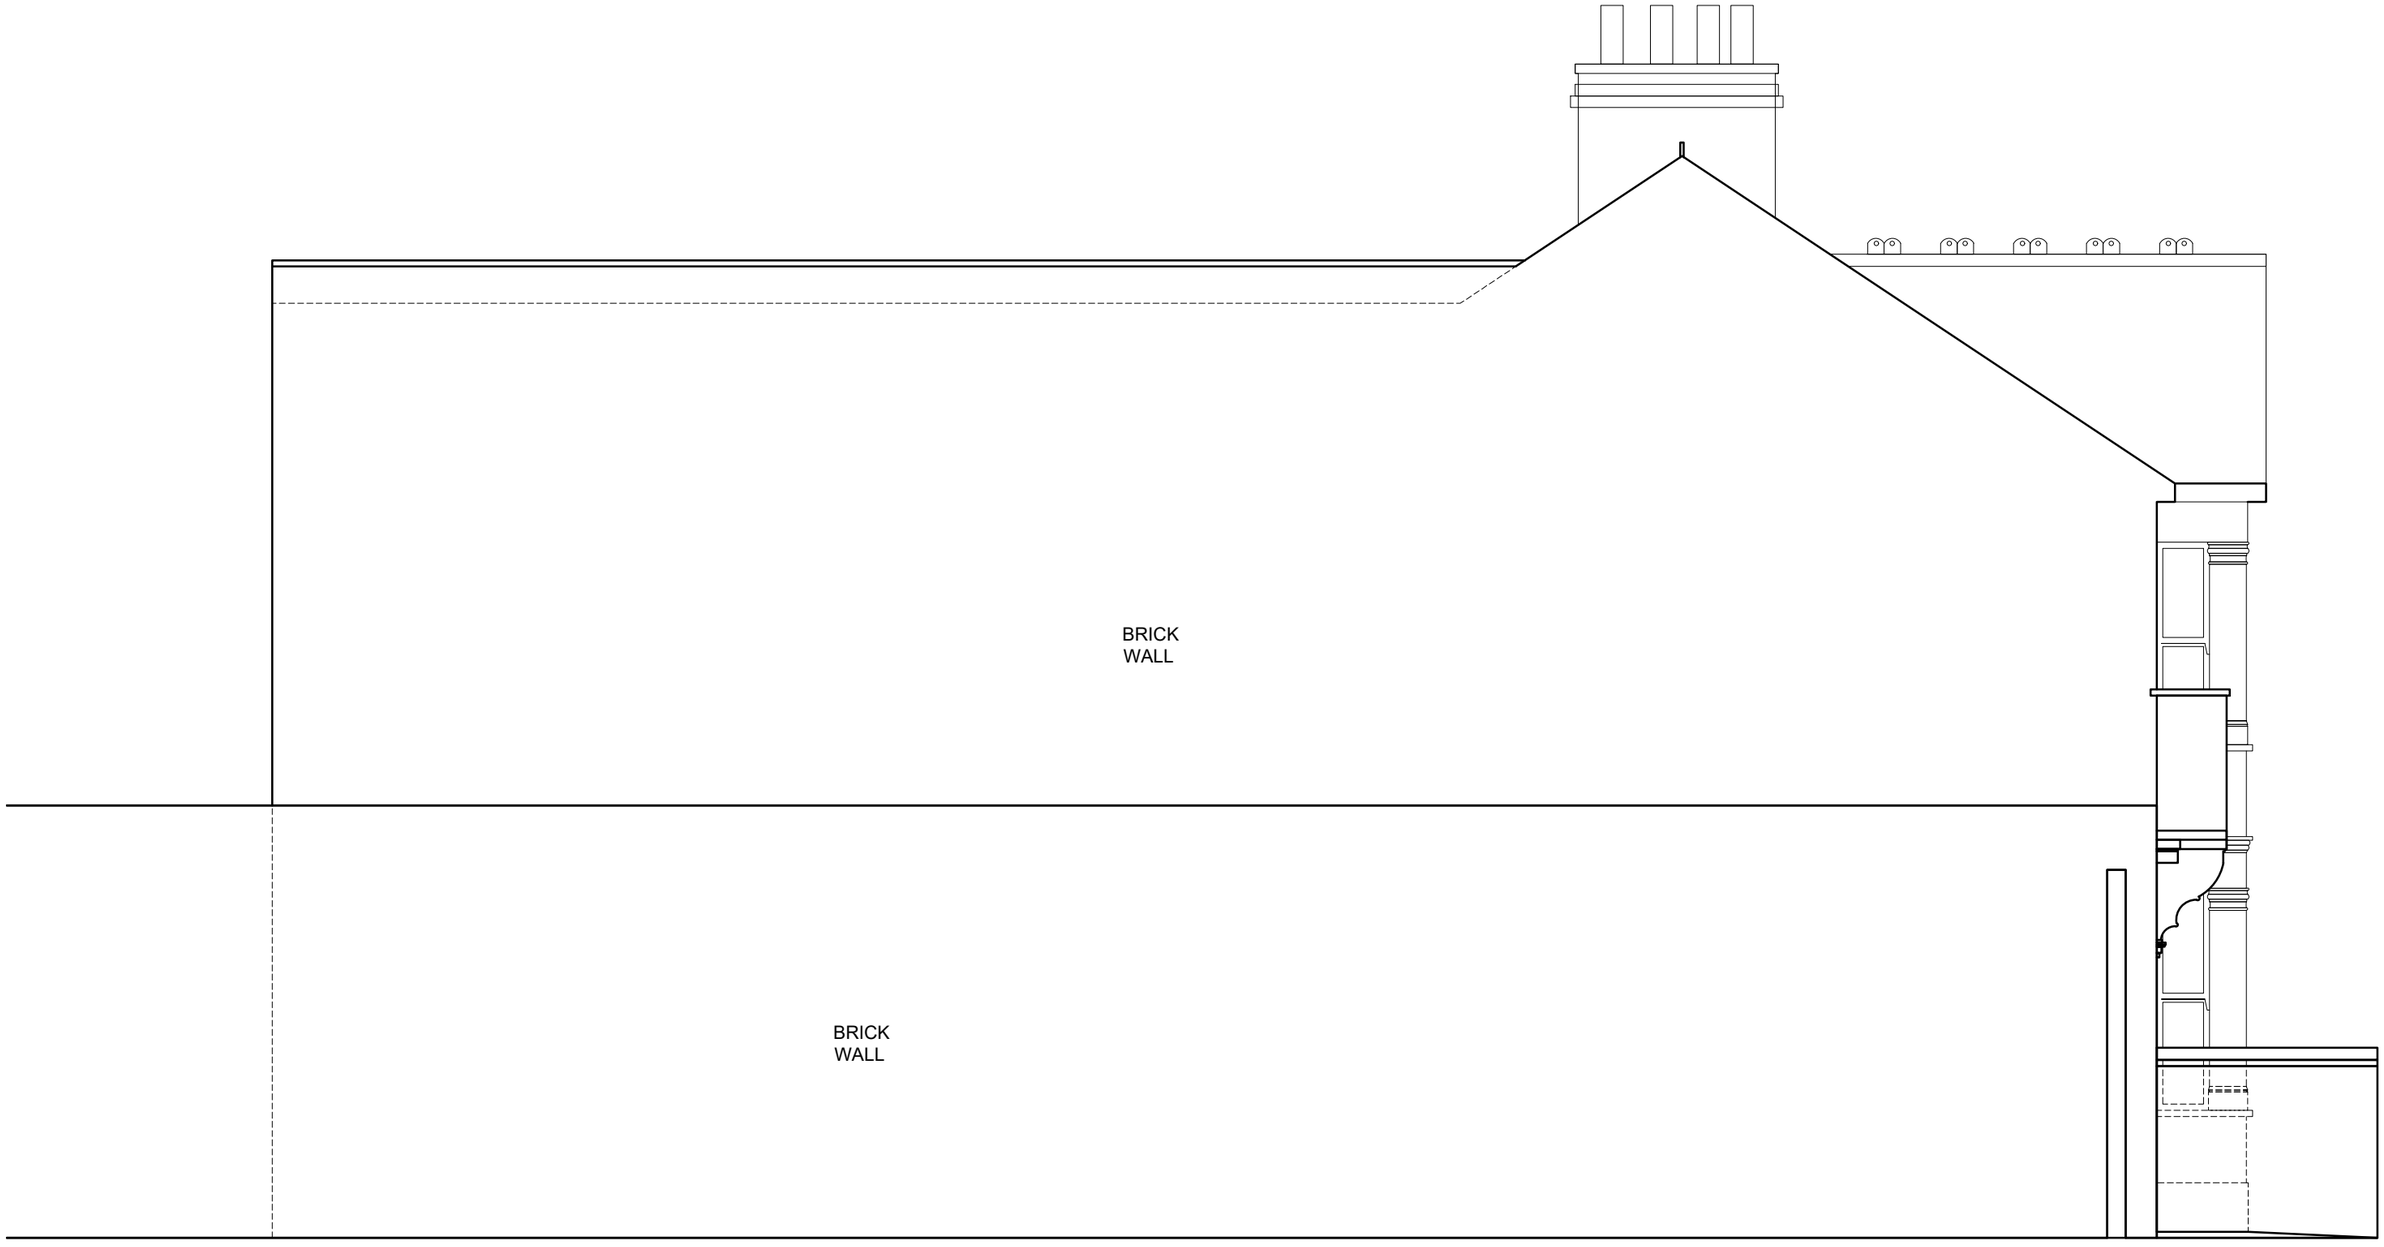

STATUS:	Rev No.	Date	Description	Drn by	Notes	Project:	Project description:	Drawing:	Date	Drn. by
PLANNING						45 St. Margarets Avenue, London, N15 3DH	LOFT CONVERSION	EXISTING SIDE/FLANK ELEVATION	28/09/2026	A.A
									Sheet size A3	Rev. -
									Scale 1:50 @A3	Drg. No. 105

ALL DIMENSIONS TO BE CHECKED ON SITE. DO NOT SCALE FROM THIS DRAWING
EXCEPT FOR THE PURPOSES OF LOCAL AUTHORITY PLANNING
FULL COPYRIGHT REMAINS WITH STUDIO AA LTD

STUDIO AA
PLANNING | BUILDING CONTROL | ENGINEERING
tel: 07309 789 887
email: info@studioaa.co.uk
web: www.studioaa.co.uk