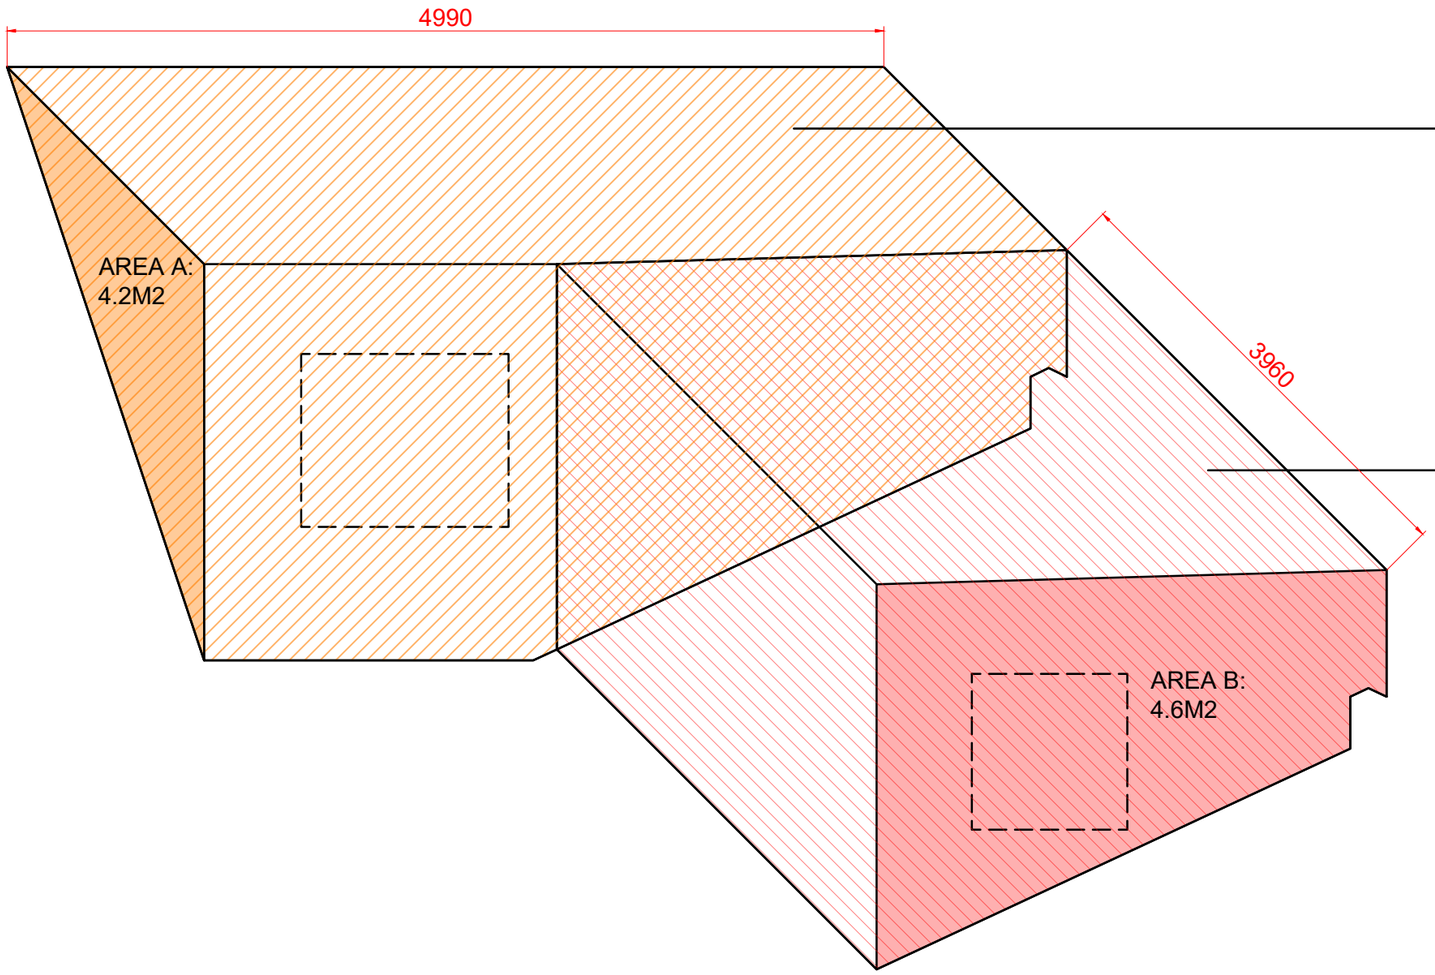

DORMER 1:

Area A x length =
4.2m2 x 4.99m =
20.96m3

DORMER 2:

Area B x length =
4.6m2 x 3.96m =
18.22m3

TOTAL VOLUME
DORMER 1 + DORMER 2

DORMER 1 = 20.96m3
DORMER 2 = 18.22m3

20.96 + 18.22 = 39.18m3

STATUS:	Rev No.	Date	Description	Drn by	Notes	Project:	Project description:	Drawing:	Date	Drn. by
PLANNING						45 St. Margarets Avenue, London, N15 3DH	LOFT CONVERSION	VOLUME CALCULATIONS	28/09/2026	A.A
									Sheet size A3	Rev. -
									Scale NTS @A3	Drg. No. 300

ALL DIMENSIONS TO BE CHECKED ON SITE. DO NOT SCALE FROM THIS DRAWING
EXCEPT FOR THE PURPOSES OF LOCAL AUTHORITY PLANNING
FULL COPYRIGHT REMAINS WITH STUDIO AA LTD

STUDIO AA
PLANNING | BUILDING CONTROL | ENGINEERING
tel: 07309 789 887
email: info@studioaa.co.uk
web: www.studioaa.co.uk