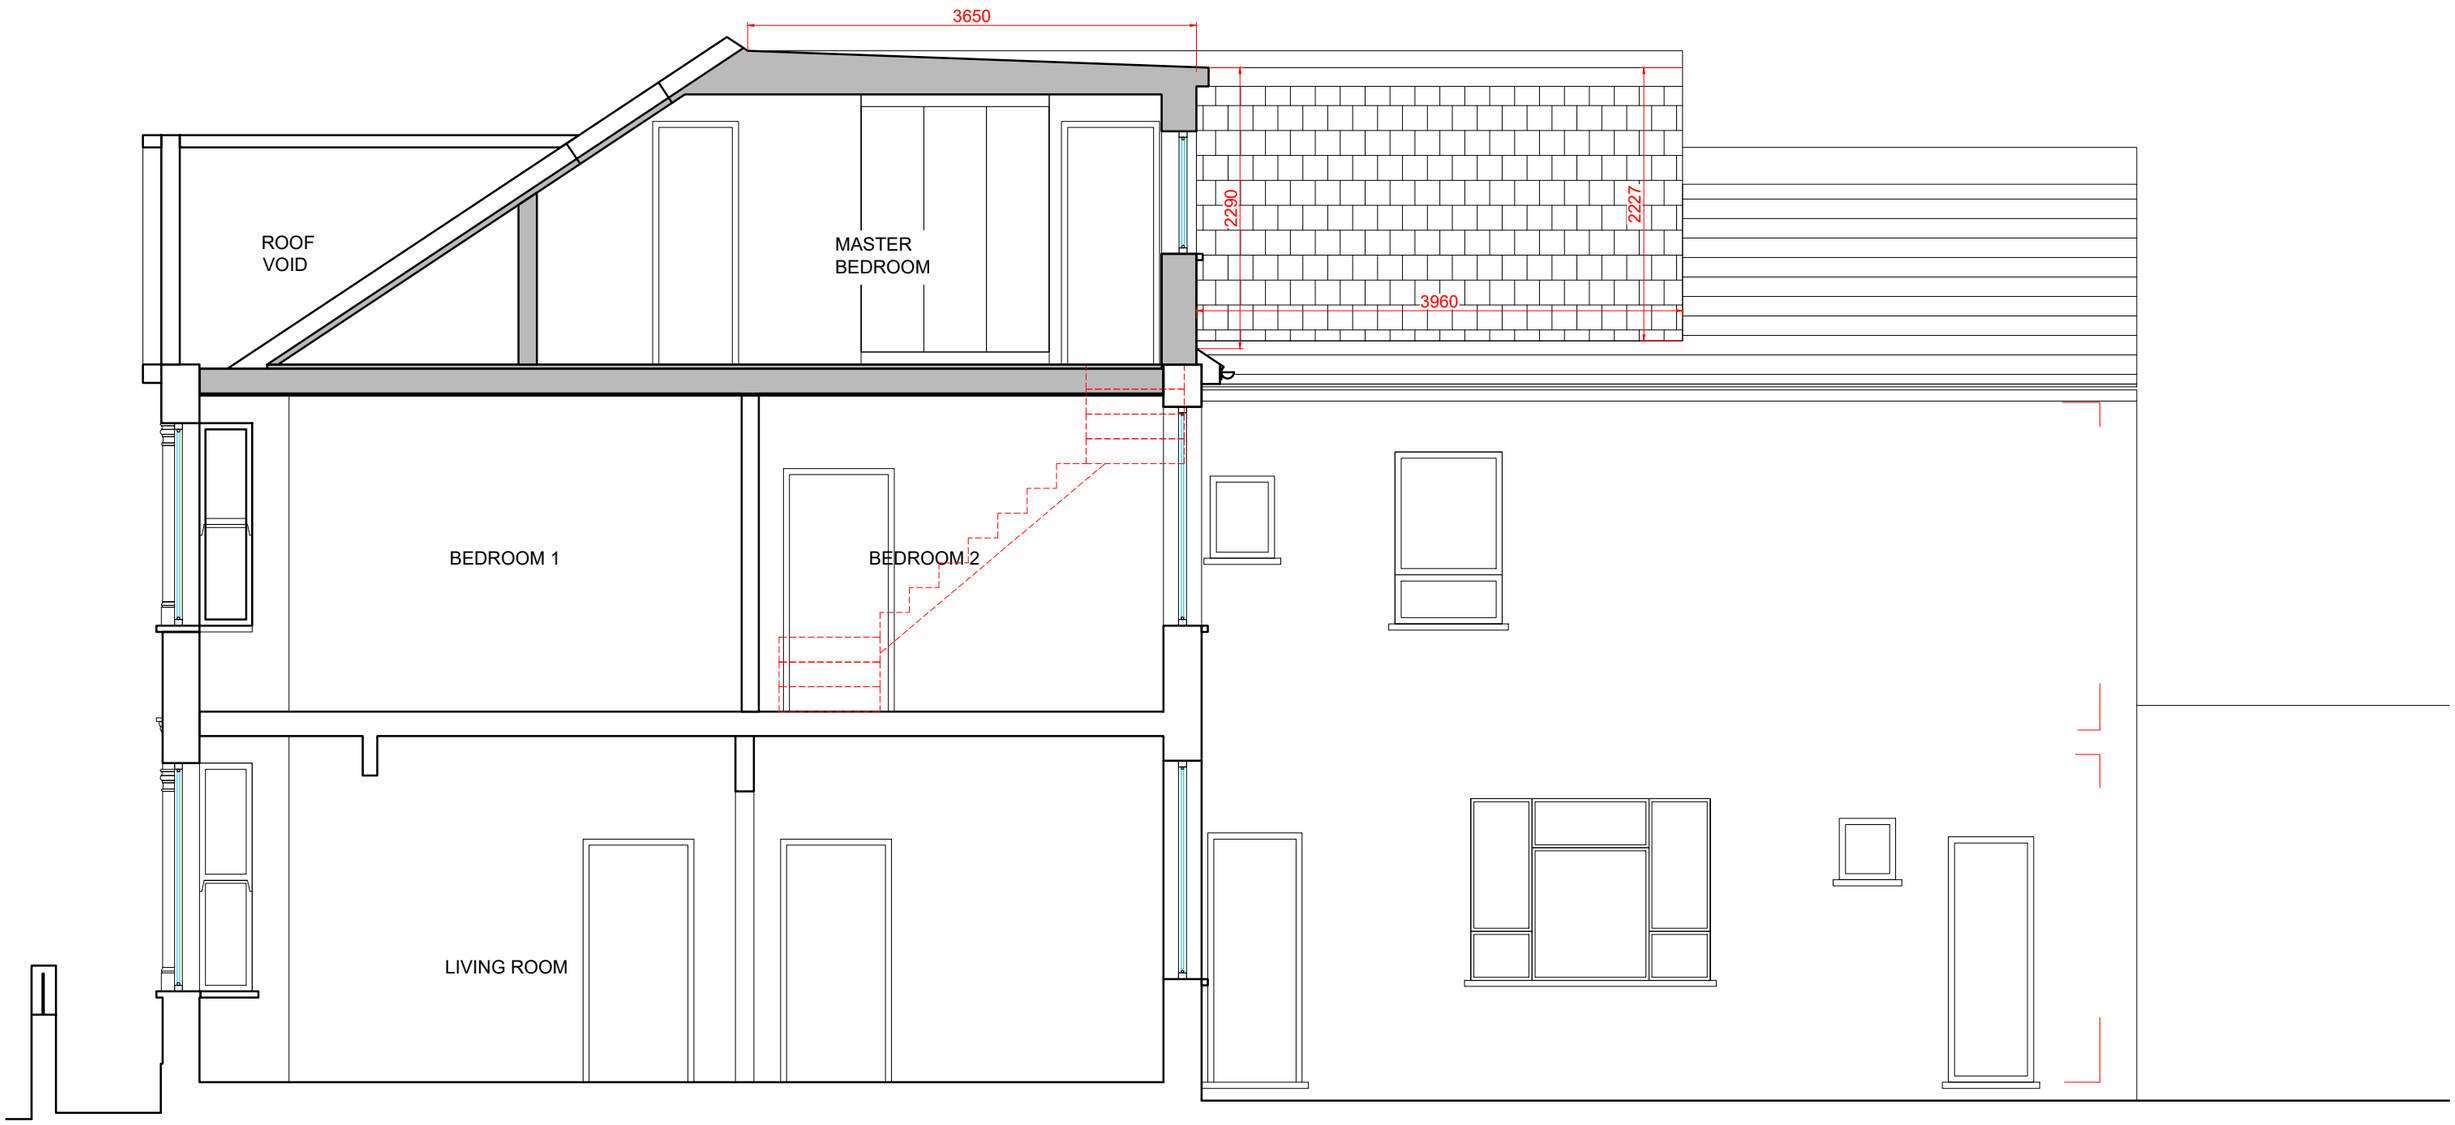

STATUS:	Rev No.	Date	Description	Drn by	Notes	Project:	Project description:	Drawing:	Date 28/09/2026	Drn. by A.A	STUDIO AA PLANNING | BUILDING CONTROL | ENGINEERING tel: 07309 789 887 email: info@studioaa.co.uk web: www.studioaa.co.uk
PLANNING						45 St. Margarets Avenue, London, N15 3DH	LOFT CONVERSION	PROPOSED SECTION 1	Sheet size A3	Rev. -	
									Scale 1:50 @A3	Drg. No. 207	

ALL DIMENSIONS TO BE CHECKED ON SITE. DO NOT SCALE FROM THIS DRAWING
EXCEPT FOR THE PURPOSES OF LOCAL AUTHORITY PLANNING
FULL COPYRIGHT REMAINS WITH STUDIO AA LTD