

Copyright © 2026 Transport for London. This drawing may not be copied, photocopied, reproduced, translated, or converted to any electronic or machine readable form in whole or in part without the prior written permission of TfL. All rights reserved"
© Crown copyright and database rights 2026 Ordnance Survey 100035971

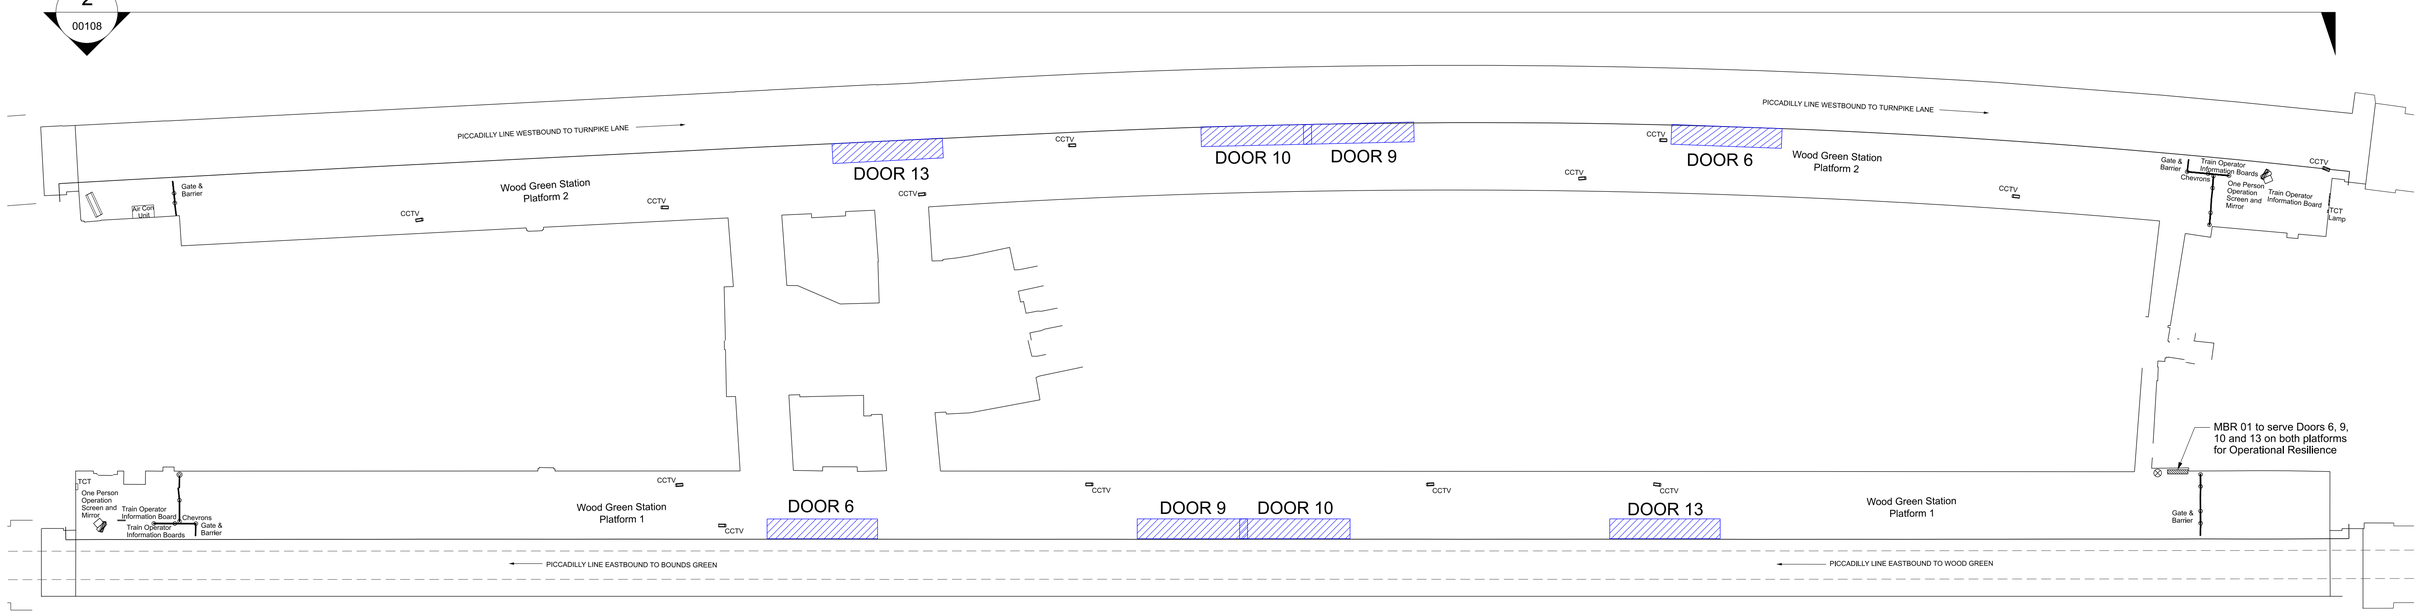

EXISTING PLATFORM 1 & 2

Scale : NTS

Key plan

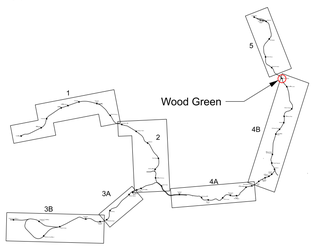

Notes:

Key:

- Existing Assets
- 24TS Door Opening
- Existing MBR Location
- Proposed MBR Location

TFL RESTRICTED

Rev	Date	Purpose / Description	Drawn	T. Checked	T. Approved	P. Approved	Authorised
P01.1	2026/07/10						

Project: RVAR COMPLIANCE
Originator: TRANSPORT FOR LONDON
Location: WOOD GREEN STN
Asset Classification: BRIDGES AND STRUCTURES
Lifecycle: CONCEPT DESIGN
Suitability: S0 | NON-VERIFIED DATA

Title: PICCADILLY LINE UPGRADE
WOOD GREEN STATION
MBR LOCATIONS
PLATFORMS 1 & 2

Transport for London

Drawing Number: UIP3237-TFL-BAS-P025-DRG-CE-00107
Rev.: P01.1

WORK IN PROGRESS

Pen Table : C:\ProgramData\Bentley\Bentley iCS for PDF\PwWork\tfl-pw.bentley.com_tfl-pw-04-prod\dms00552\TFL_PDF_ISO128-20.tbl
Published by : tflpw11ics02$ at : 7/30/2026 File name : UIP3237-TFL-BAS-P025-DRG-CE-00107.dgn
A 1 H