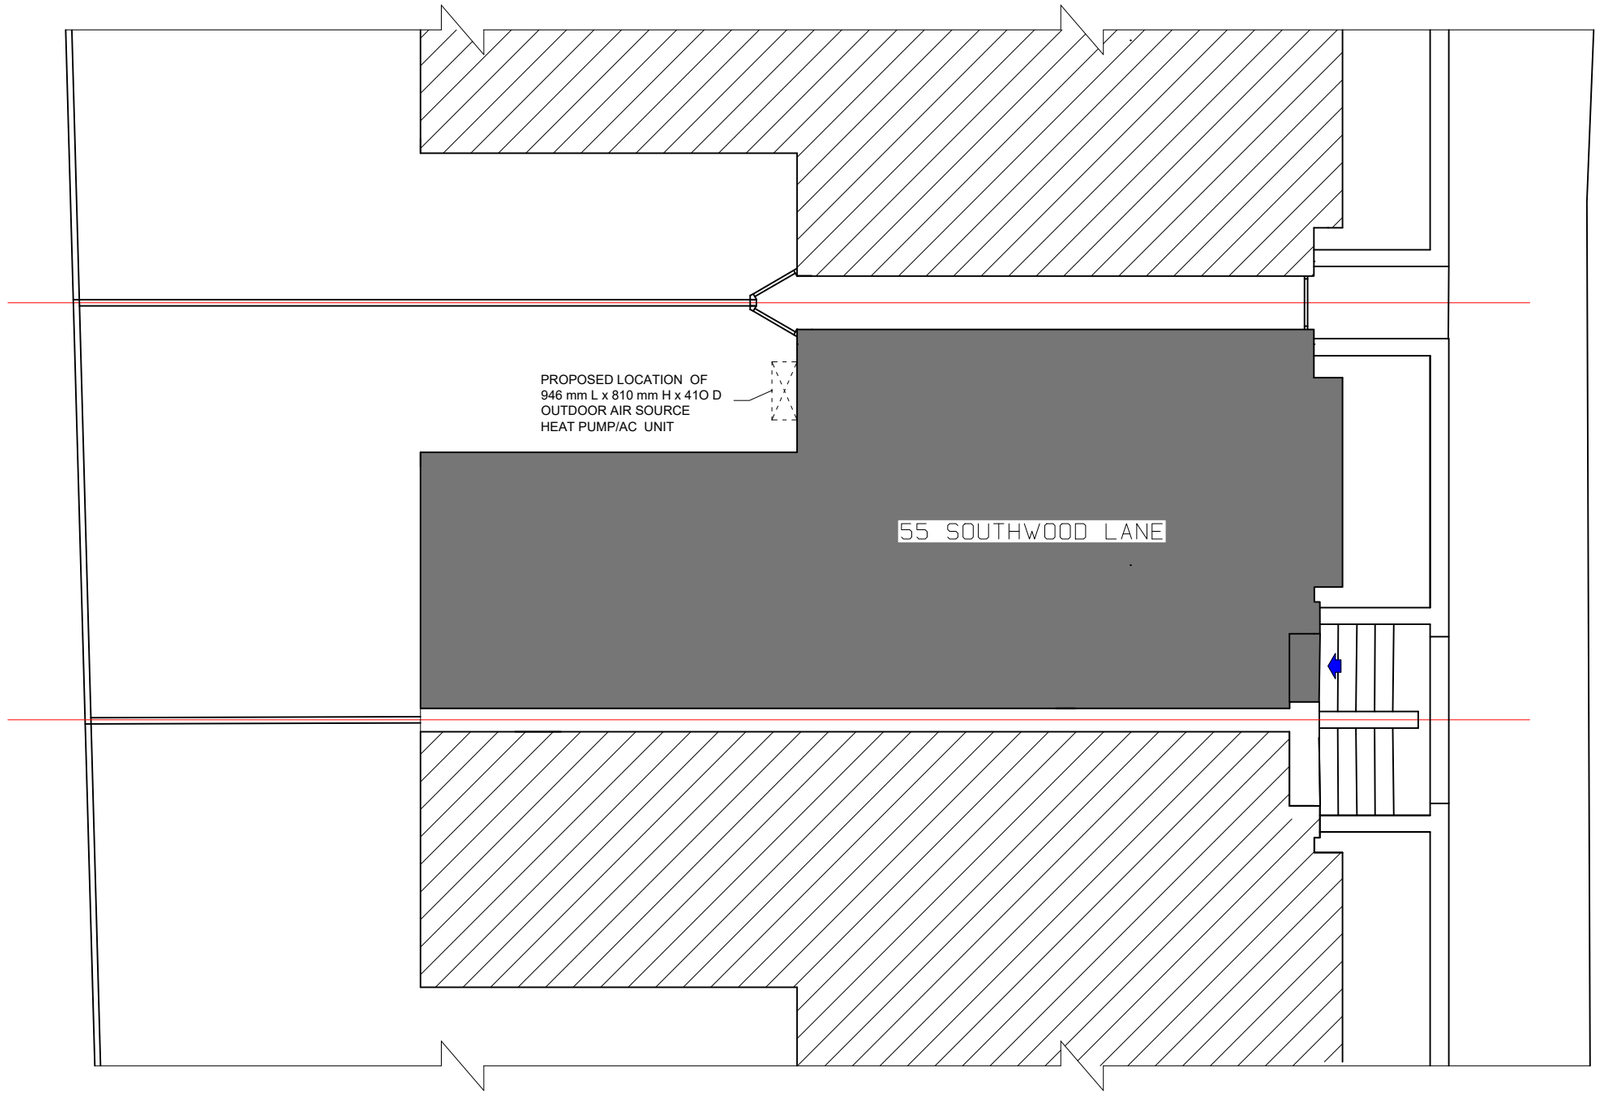


N

0 1 2 3 4 5 M

0.5

KLEANTHIS CHARALAMBOUS
ARCHITECTURAL CONSULTANT

4-5 NORTHWOOD HALL
HORNSEY LANE, LONDON N6 5PJ

TEL & FAX 0208 - 341 6294

Email: kleanthis_c@yahoo.co.uk

Project :

55 SOUTHWOOD LANE
LONDON N6 5DX

Scale :

1 : 100 @ A3

Date:

October 2026

Drg. Title :

GROUND FLOOR BLOCK PLAN

SHOWING PROPOSED LOCATION OF AC/HEAT PUMP UNIT

Drg. No.

603/02