




EXISTING BLOCK PLAN

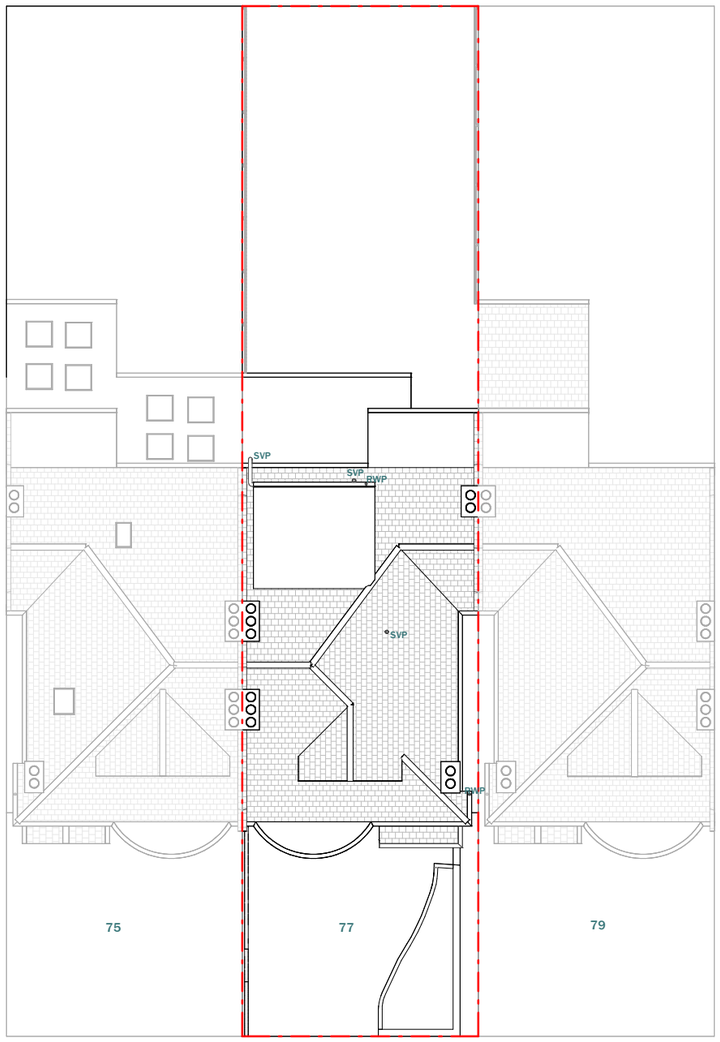

PROPOSED BLOCK PLAN

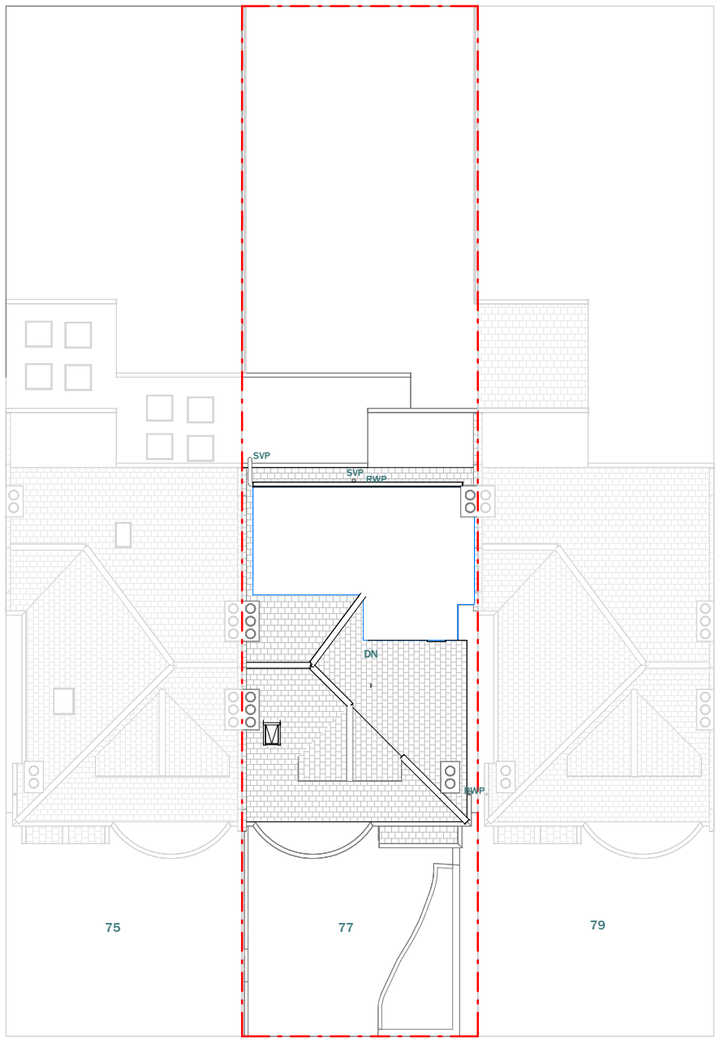

EXISTING 3D FRONT

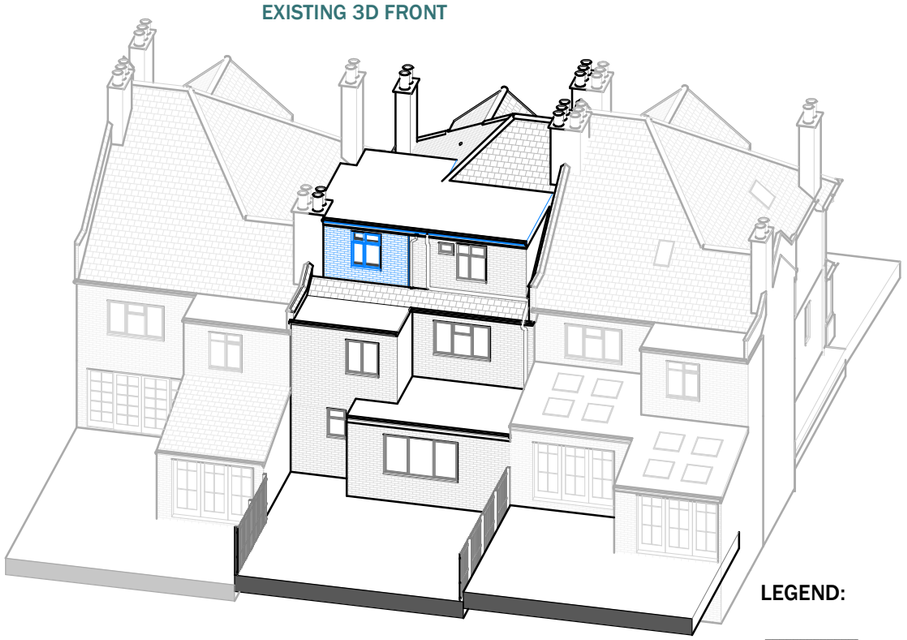

PROPOSED 3D FRONT

LEGEND:

EXISTING

PROPOSED

BOUNDARY

Scale 1:200 @A3

5m 20m

Scale 1:500 @A3

10m 50m

extension architecture

3 River Reach, Gartons Way, Battersea
London SW11 3SX

Tel (0208) 288 8950 Fax (0871) 918 2798
www.extensionarchitecture.co.uk

This drawing is prepared solely for design and planning submission purposes. It is not intended or suitable for either building regulations or construction purposes and should not be used for such. All dimension shall be check and confirmed with site rep. and any discrepancies between the drawings and site shall be reported to PM. This drawing to be read in conjunction with engineers specification and details. For construction information please refer to all drawings and specification of works.

For any structural steelworks details please refer to structural engineer's drawings & calculations.

The copyright of the drawing and designs remains with Extension Architecture. All copies are only for information about the application, they may not be used for any other purpose without the express written permission of Extension Architecture.

CLIENT: David Regis	NOTES			SCALE: 1 : 200	DATE: 19/10/2026
PROJECT: 77 Alexandra Park Rd, N10 2DG	VERSION	DESCRIPTION	DATE	DRAWN: HD	VERSION
TITLE: Site & Block Plan				SHEET REF. NO: 77 APR -PL -00	