
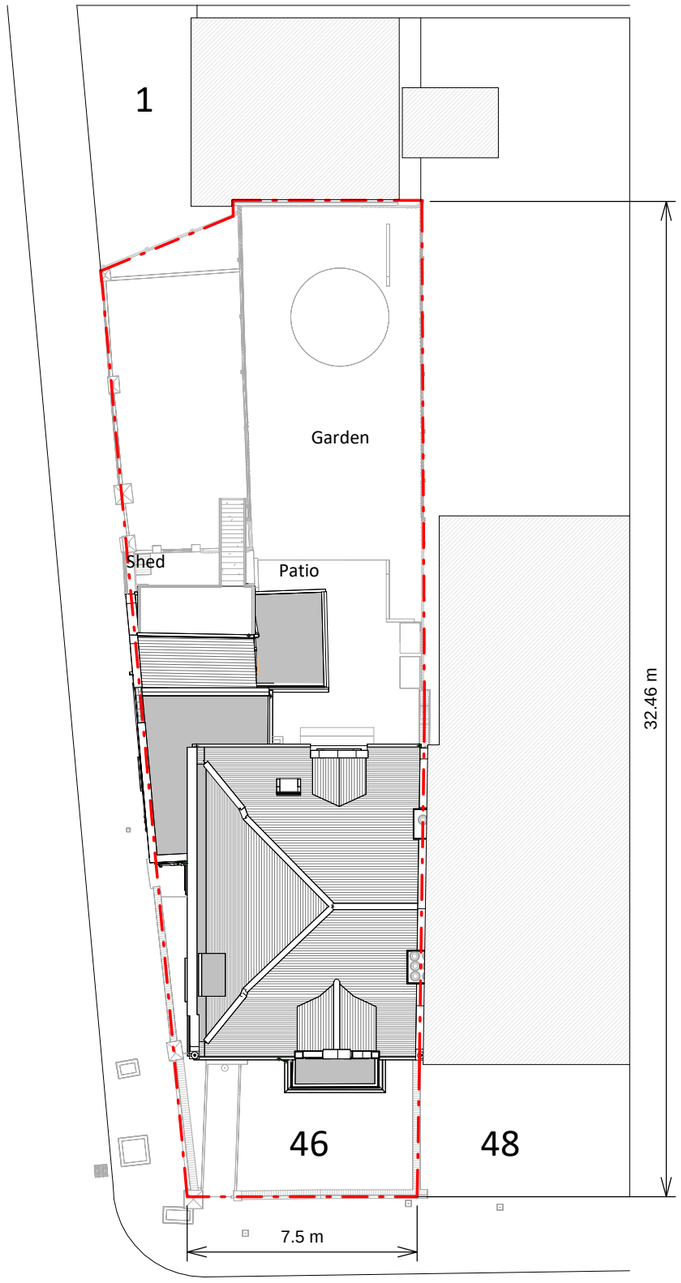


Existing Block Plan

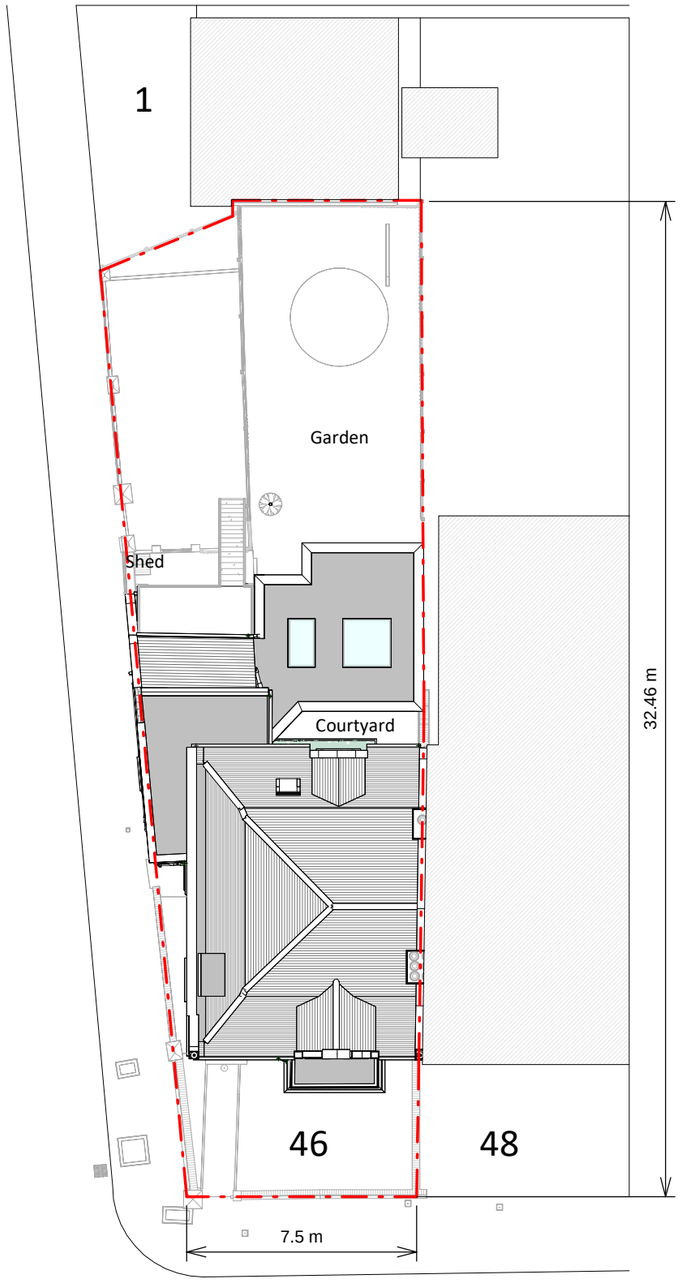

Proposed Block Plan

2 0 2 4 6 8 10

SCALE 1:200 m

Copyright in the design and this drawing is the property of RESI. Reproduction in whole or in part is forbidden without written sanction of RESI. This drawing must be read in conjunction with all other relevant documentation and drawings.

RESI accepts no liability for any expense, loss or damage of whatever nature and however arising from any variation which has not been referred to them and their approval obtained.

Print out to actual scale. Do not scale, except unless for Planning purposes. All dimensions to be cross-checked on-site prior to manufacture and construction. Any discrepancies to be reported to RESI immediately.

NOTES

KEY

Neighbouring context

Boundary line

N

Revision

Rev	Notes	Date
A	Planning Issue	16/10/2026

resi

Job Title
Proposed ground floor rear extensions, incorporating a courtyard, and all associated works at Flat A, 46 Weston Park, N8 9TD

Drawing Status
Planning Drawings

Client
James O'Toole

Drawing Title
Block Plans

Scale	Drawn
1 : 200 @ A3	IG
Date	**Checked**
October 2026	IG
Drawing No.	**REV**
B379775-3000	A