EXISTING

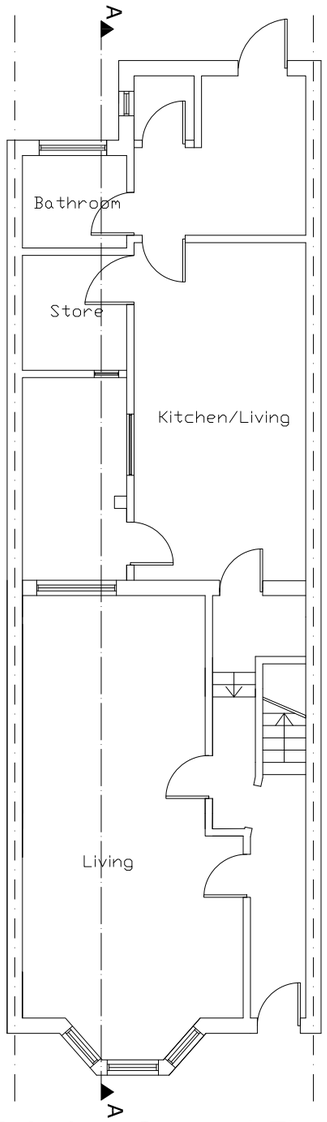

Existing Ground Floor

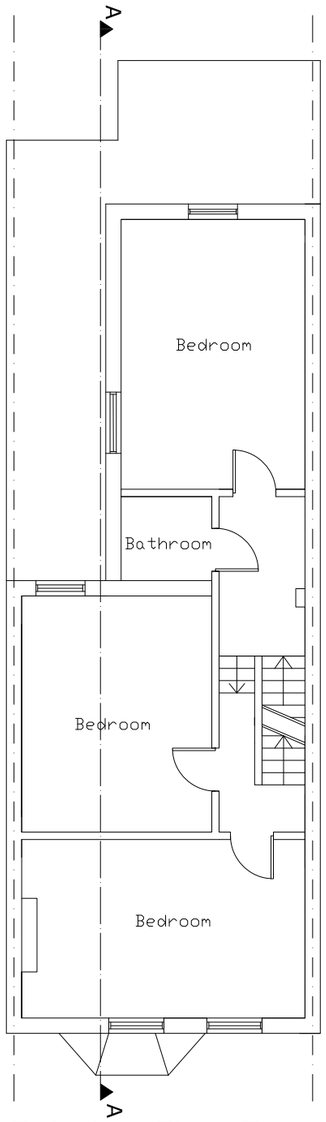

Existing First Floor

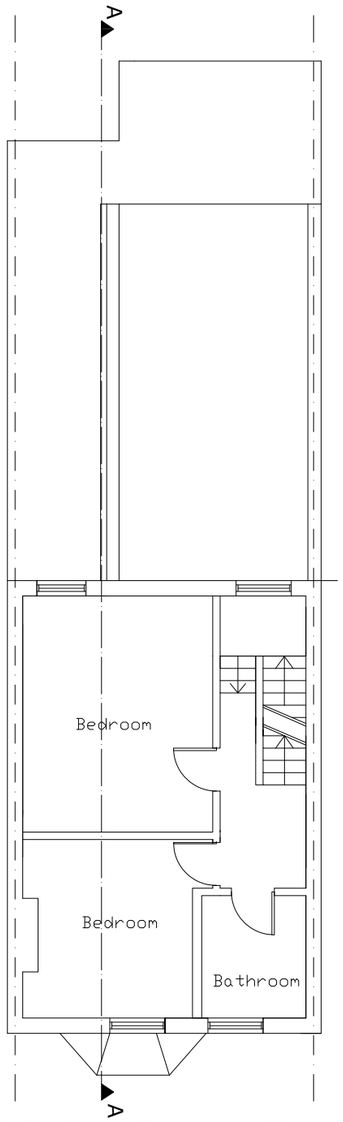

Existing Second Floor

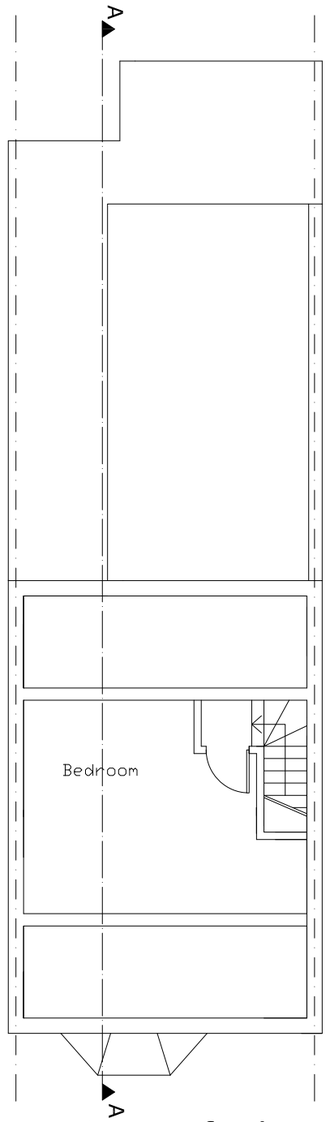

Existing Loft Floor

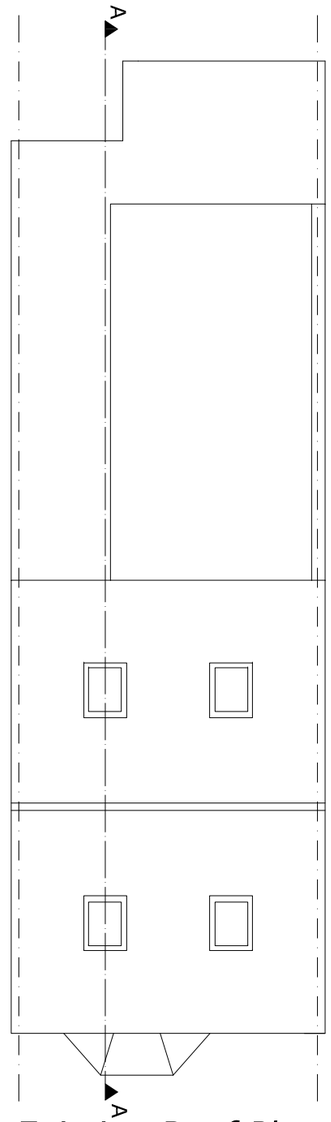

Existing Roof Plan

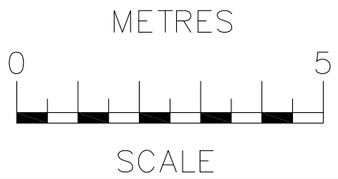

AJ PLANS
info@ajplans.co

NOTES
The contractors are to check all the dimensions, levels,drain runs and general condition of the site before works commence.

All works are to be carried out in accordance with current Building Regulations, British Standards, Code of Practice and Local Authority Requirements.

Project:
74 Ferndale Road,
London N15 6UQ

Title: EXISTING
Floor Plans

Date: 15.10.26

Scale: 1:100 @ A3

Dwg. No. FR.74.EX.101

Rev:

EXISTING



Existing Front Elevation

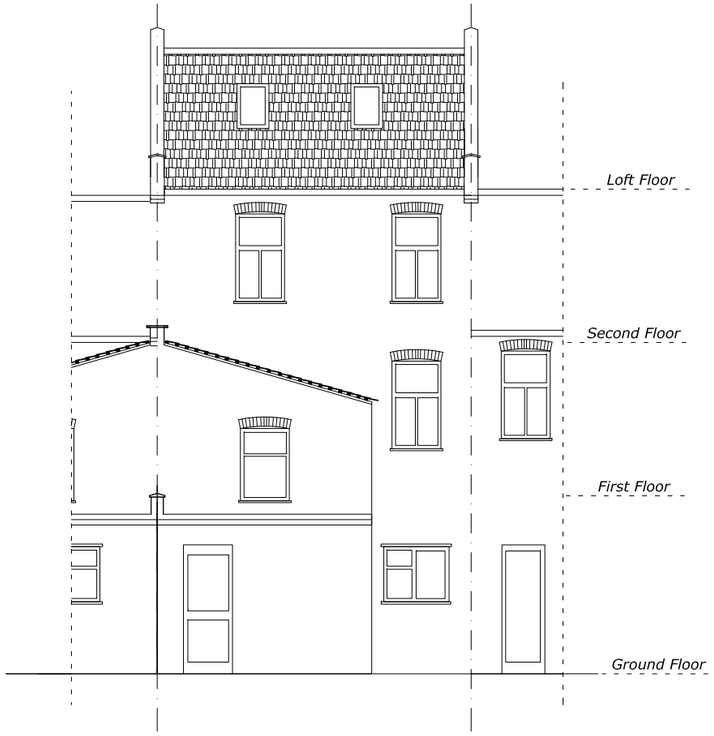

Existing Rear Elevation



Existing Section A-A

METRES
0 5
SCALE

AJ PLANS
info@ajplans.co

NOTES
The contractors are to check all the dimensions, levels,drain runs and general condition of the site before works commence.

All works are to be carried out in accordance with current Building Regulations, British Standards, Code of Practice and Local Authority Requirements.

Project:
74 Ferndale Road,
London N15 6UQ

Title: EXISTING
Section and Elevation

Date: 15.10.26

Scale: 1:100 @ A3

Dwg. No. FR.74.EX.102

Rev: