Details of External lighting

ASTO TUBE, wall-mounted light, cylindrical,
GU10, 1x max. 10 W, ColourL: white
by SLV Direct - SKU 1006442

Total number of light installed = 12

Specification	
Safety Class	I
Material	Aluminium
IP Rating	IP20
Width (mm)	70
Length (mm)	95



3 Rear
1 : 100

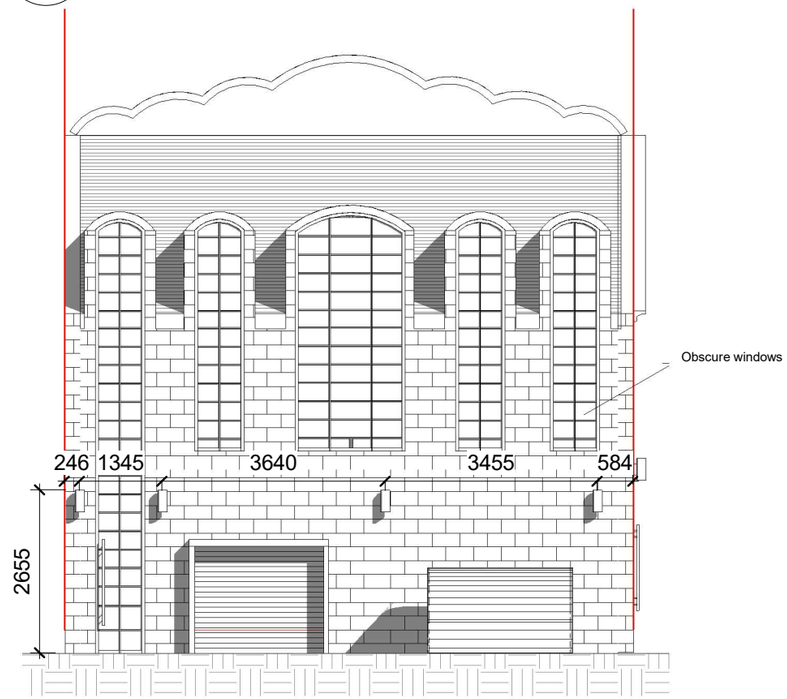

1 Front
1 : 100

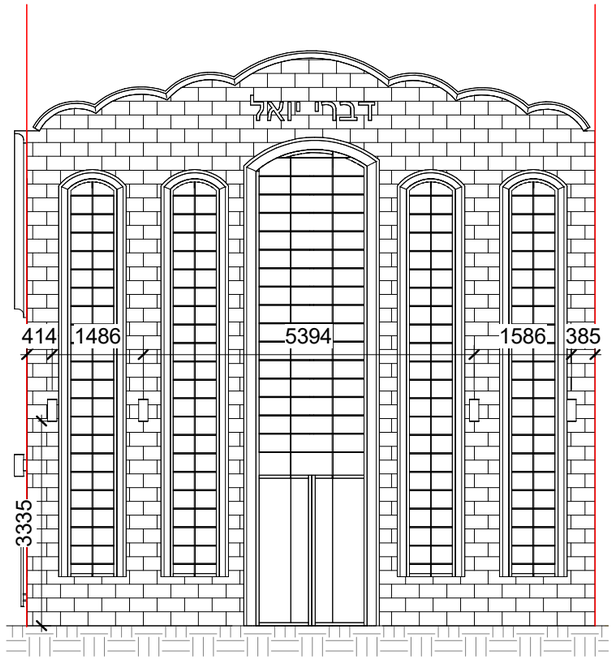

2 Side 2
1 : 100

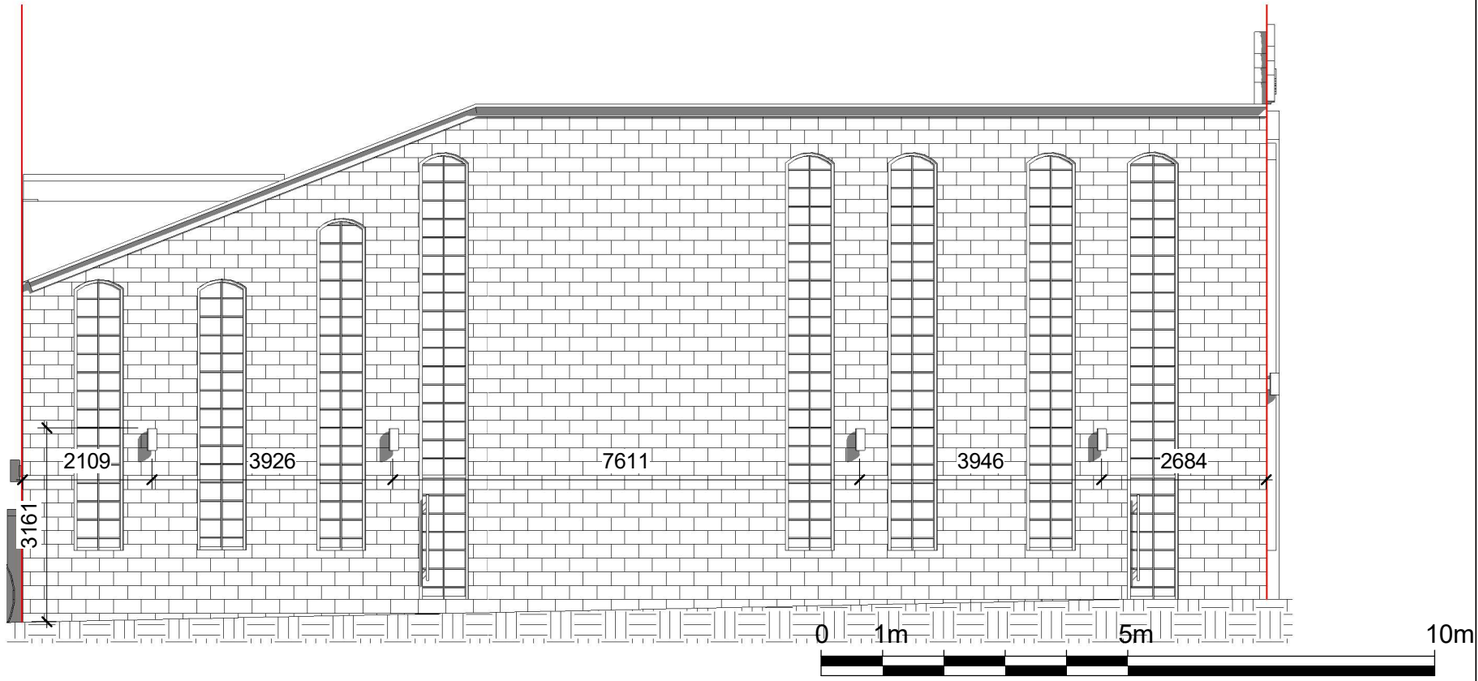

NOTES.
CONTRACTORS MUST VERIFY ALL DIMENIONS AT THE
SITE BEFORE COMENCING ANY WORK.

NO CONSTRUCTION WORK BEFORE BUILDING CONTROL
APPROVEL AND STRUCTURAL ENGINEER CONFIRMATION.

ANY DISCREPANCIES TO BE REPORTED TO GRIDKUNE.
ALL DRAWINGS ARE TO BE READ IN CONJUNCTION WITH
ALL RELEVANT DRAWINGS AND SPECIFICATIONS.

Rev	Description	Date

PROJECT TITLE

47, Grovelands Road, Haringay, London, N15 6BT

DRAWING TITLE

DOC8- Details of External lighting

Date	Project number	DRWAING NUMBER	Scale (@ A3)	Drawn by
May 2024	4764	DOC - P003	1 : 100	Niloufar

PLANNING SERVICES