STEEL BEAM SCHEDULE	
REF.	TYPE
AA	152x152x23 UC
EA2A	100x100x8 EA
4A	203x102x23 UB
UA6A	200x100x10 UEA

KEY:

EX B DENOTES EXISTING BEAM

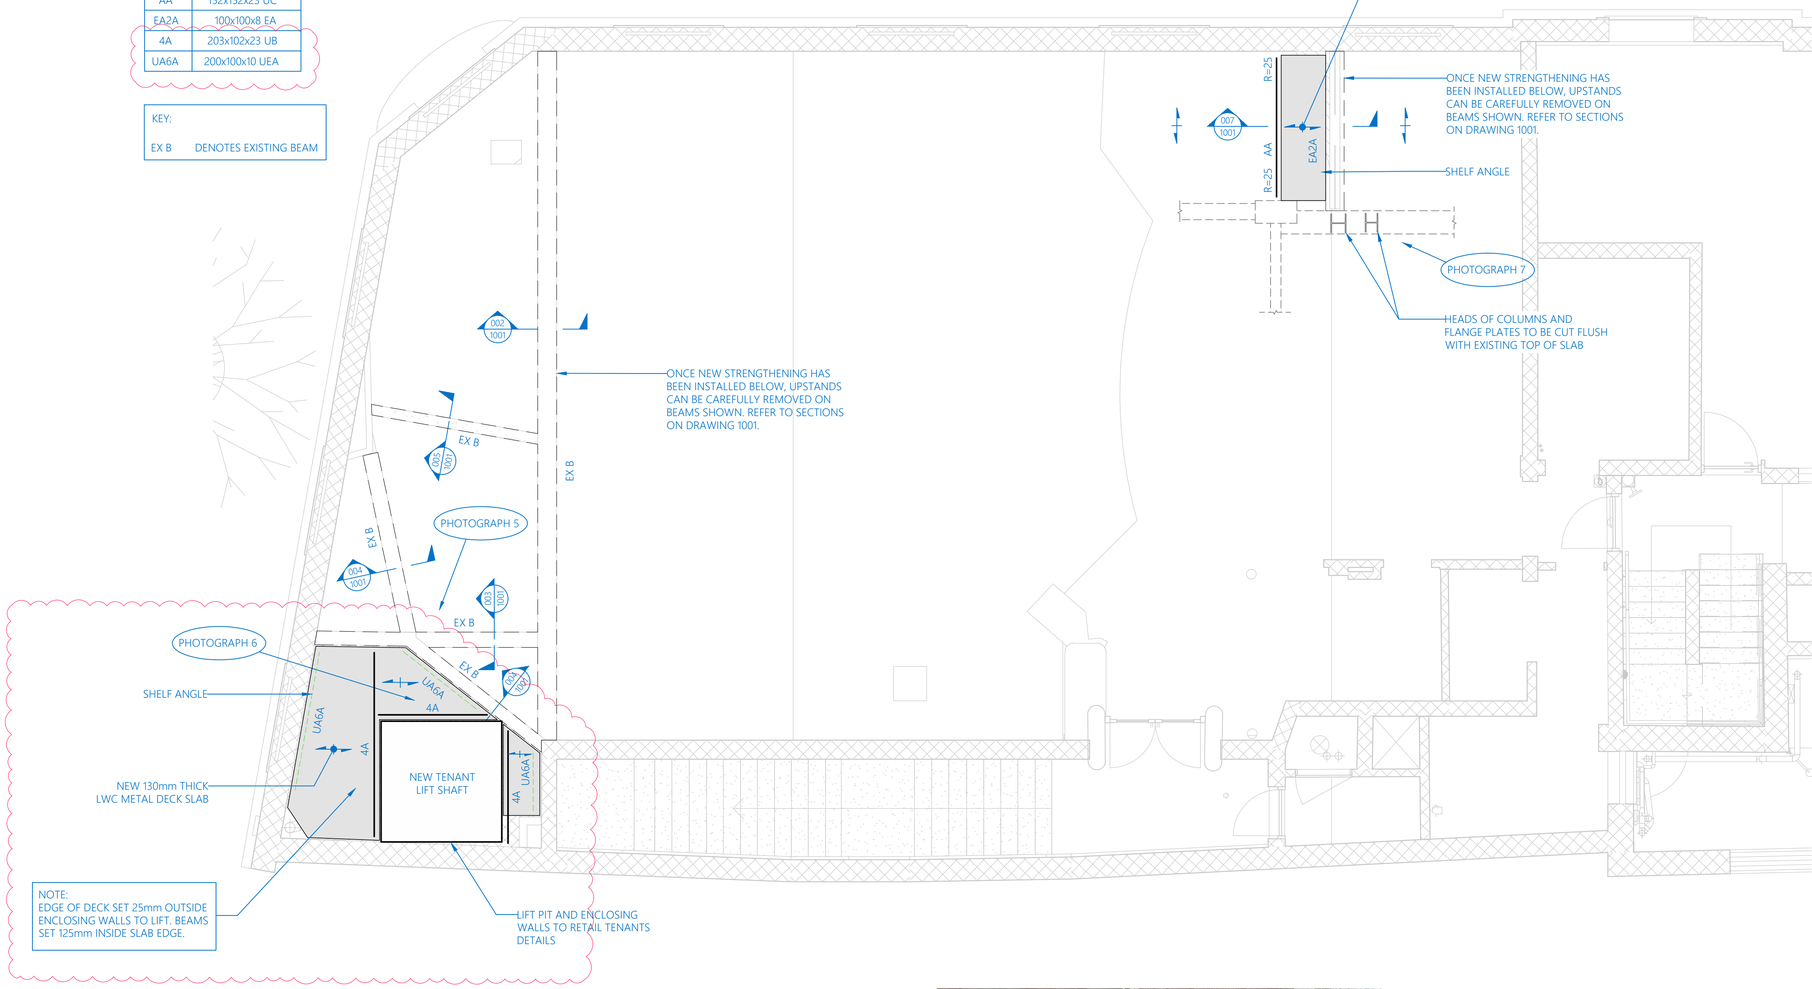

N

0 500mm 1M 2M

1:50

NOTE:
LIVE LOAD ALLOWANCE IS 5.0 kN/m^2 (BASED ON SITE TEST RESULTS). SUPER DEAD LOAD (I.E. FINISHES AND SUSPENDED SERVICES / CEILING) NOT TO EXCEED 1.0 kN/m^2.



PHOTOGRAPH 5
VIEW OF LIFT



PHOTOGRAPH 6
VIEW OF LIFT

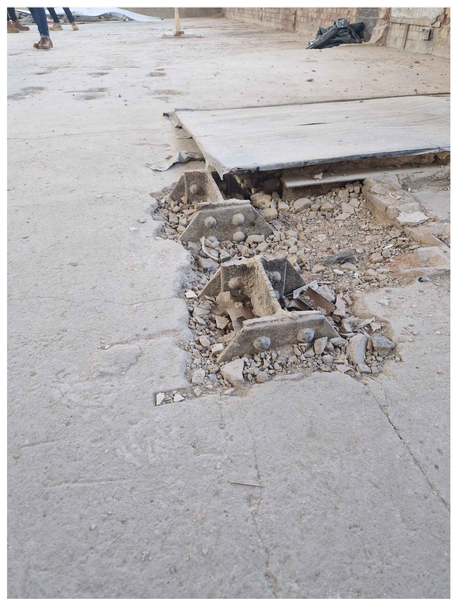

PHOTOGRAPH 7
VIEW OF EXISTING COLUMN HEADS

P03	17/09/2026	RIBA Stage 3 Issue - Revised as Clouded	S.K.
P02	10/09/2026	RIBA Stage 3 Issue - Revised as Clouded	S.K.
P01	25/08/2026	RIBA Stage 3 Issue	S.K.
Status	Date	Description	By

Copyright

MOSAIC
CIVIL & STRUCTURAL ENGINEERS
76 beckenham road | london | br3 4rh

Client
PPR ESTATES

Project
8 THE BROADWAY, CROUCH END - LONDON

Title
EXISTING FIRST FLOOR GA SHOWING NEW STRUCTURAL MODIFICATIONS

Status
RIBA STAGE 3

Designed By J.P.	Checked By A.B.	Mosaic Ref. 25125	
Drawn By S.K.	Date AUG 26	Scales 1:50 @ A1 U.N.O.	

Project Ref. - Originator - Volume - Level - Type - Role - Drawing Number: 25125-MOS-XX-01-DR-S-1100

Revision: P03