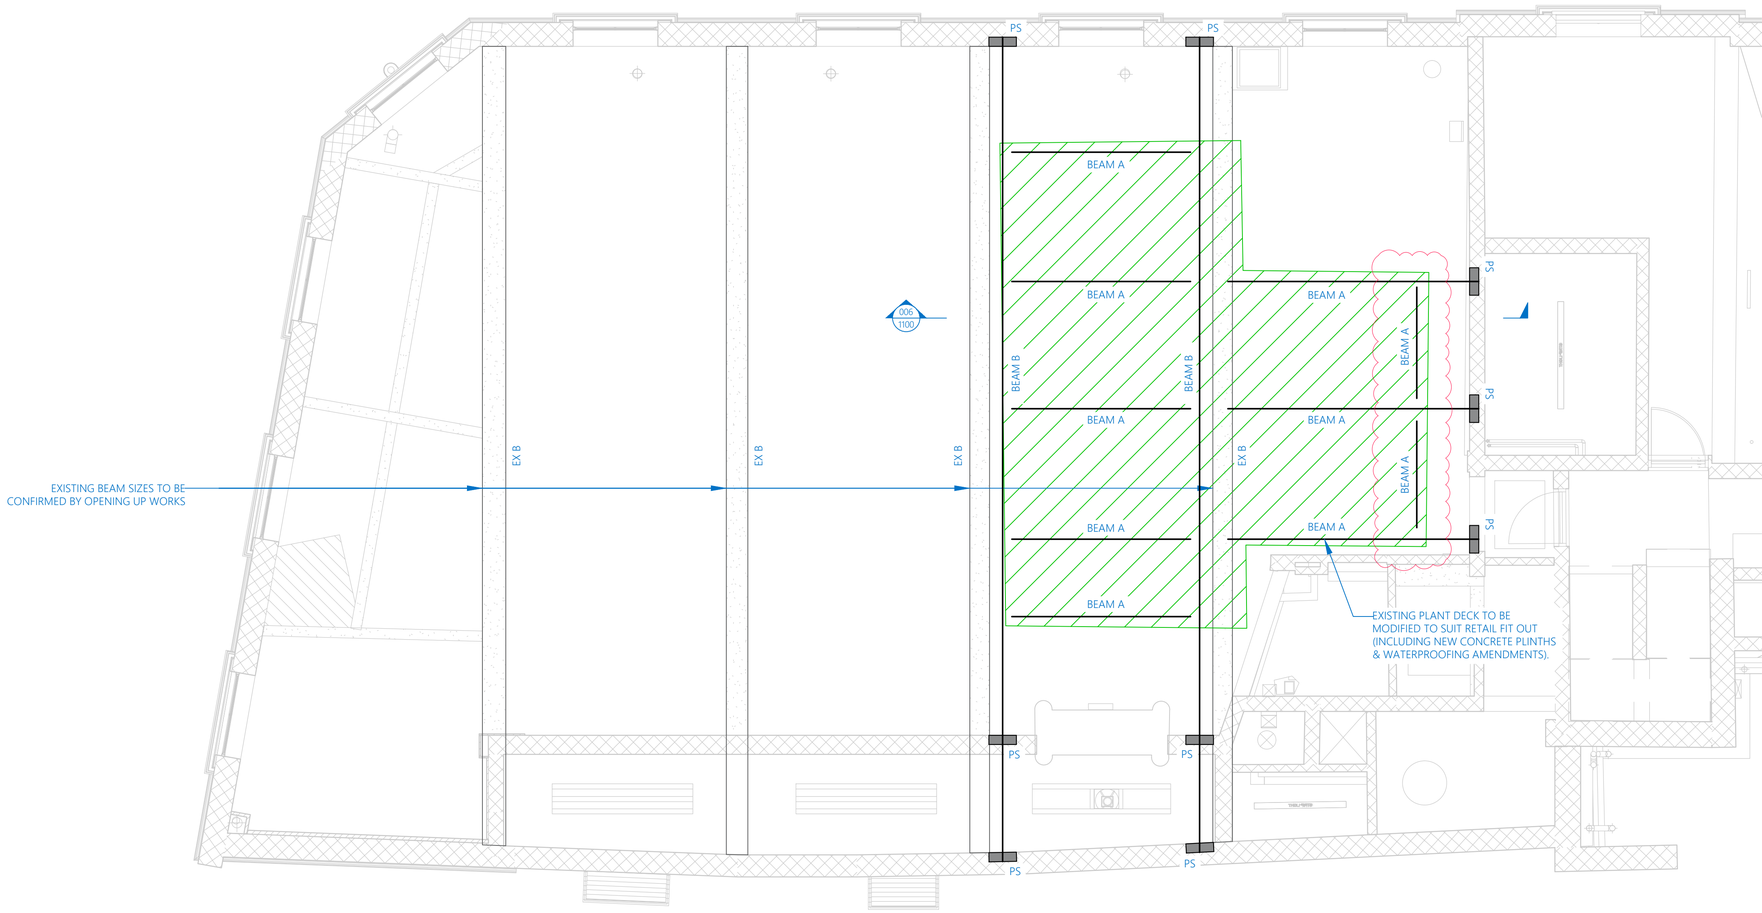

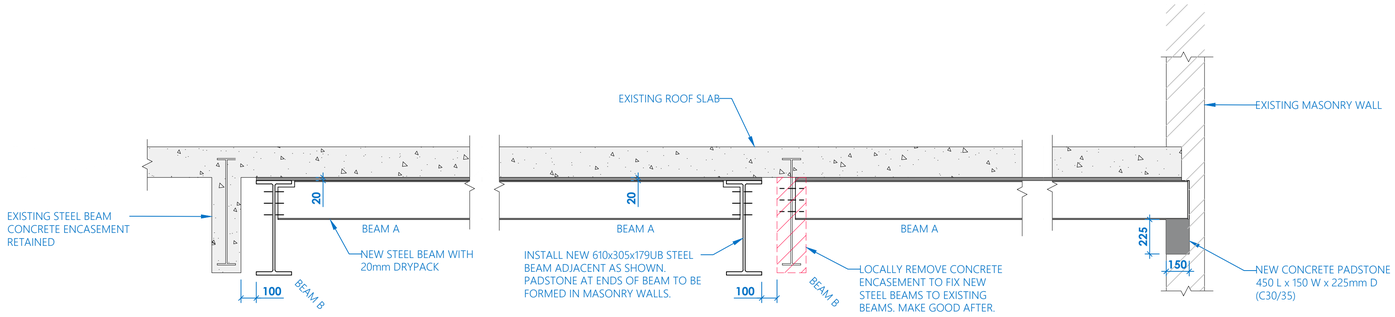

SECTION 006
1:20

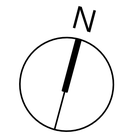

0 500mm 1M 2M
1:50

KEY:

	DENOTES APPROXIMATE EXTENT OF NEW ROOF PLANT ENCLOSURE. NEW LOAD ABOVE ROOF NOT TO EXCEED 4.5 kN/m² (INCLUDING DECK & ACOUSTIC PERIMETER LOUVRES).
PS	DENOTES CONCRETE PADSTONE
EX B	DENOTES EXISTING BEAM
BEAM A	254x102x22UB - V,ed = 100kN ULS
BEAM B	610x305x179UB

Status	Date	Description	By
P03	17/09/2026	RIBA Stage 3 Issue - Revised as Clouded. Beams Added.	S.K.
P02	10/09/2026	RIBA Stage 3 Issue - Revised as Clouded. Option 1 omitted.	S.K.
P01	25/08/2026	RIBA Stage 3 Issue	S.K.

Copyright

MOSAIC
CIVIL & STRUCTURAL ENGINEERS
76 beckenham road | london | br3 4rh

Client
PPR ESTATES

Project
8 THE BROADWAY, CROUCH END - LONDON

Title
EXISTING FIRST FLOOR REFLECTIVE CEILING PLAN

Status
RIBA STAGE 3

Designed By J.P.	Checked By A.B.	Mosaic Ref. 25125	
Drawn By S.K.	Date AUG 26	Scales 1:50 @ A1 U.N.O.	

Project Ref. - Originator - Volume - Level - Type - Role - Drawing Number | Revision

25125-MOS-XX-01-DR-S-1101 | P03