
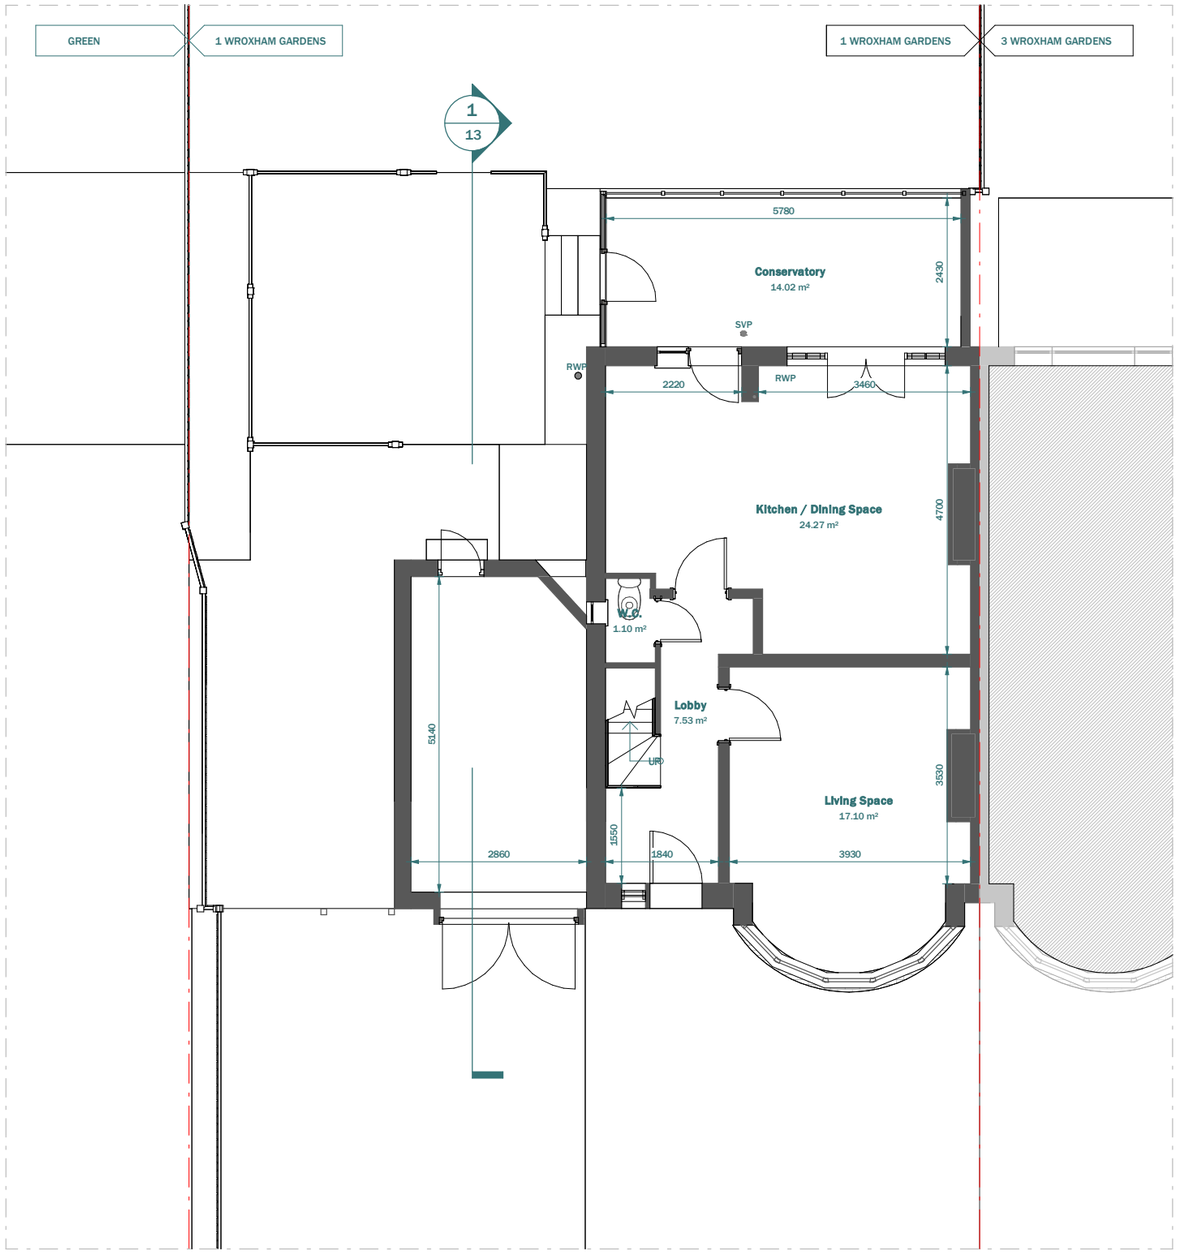


EXISTING GROUND FLOOR

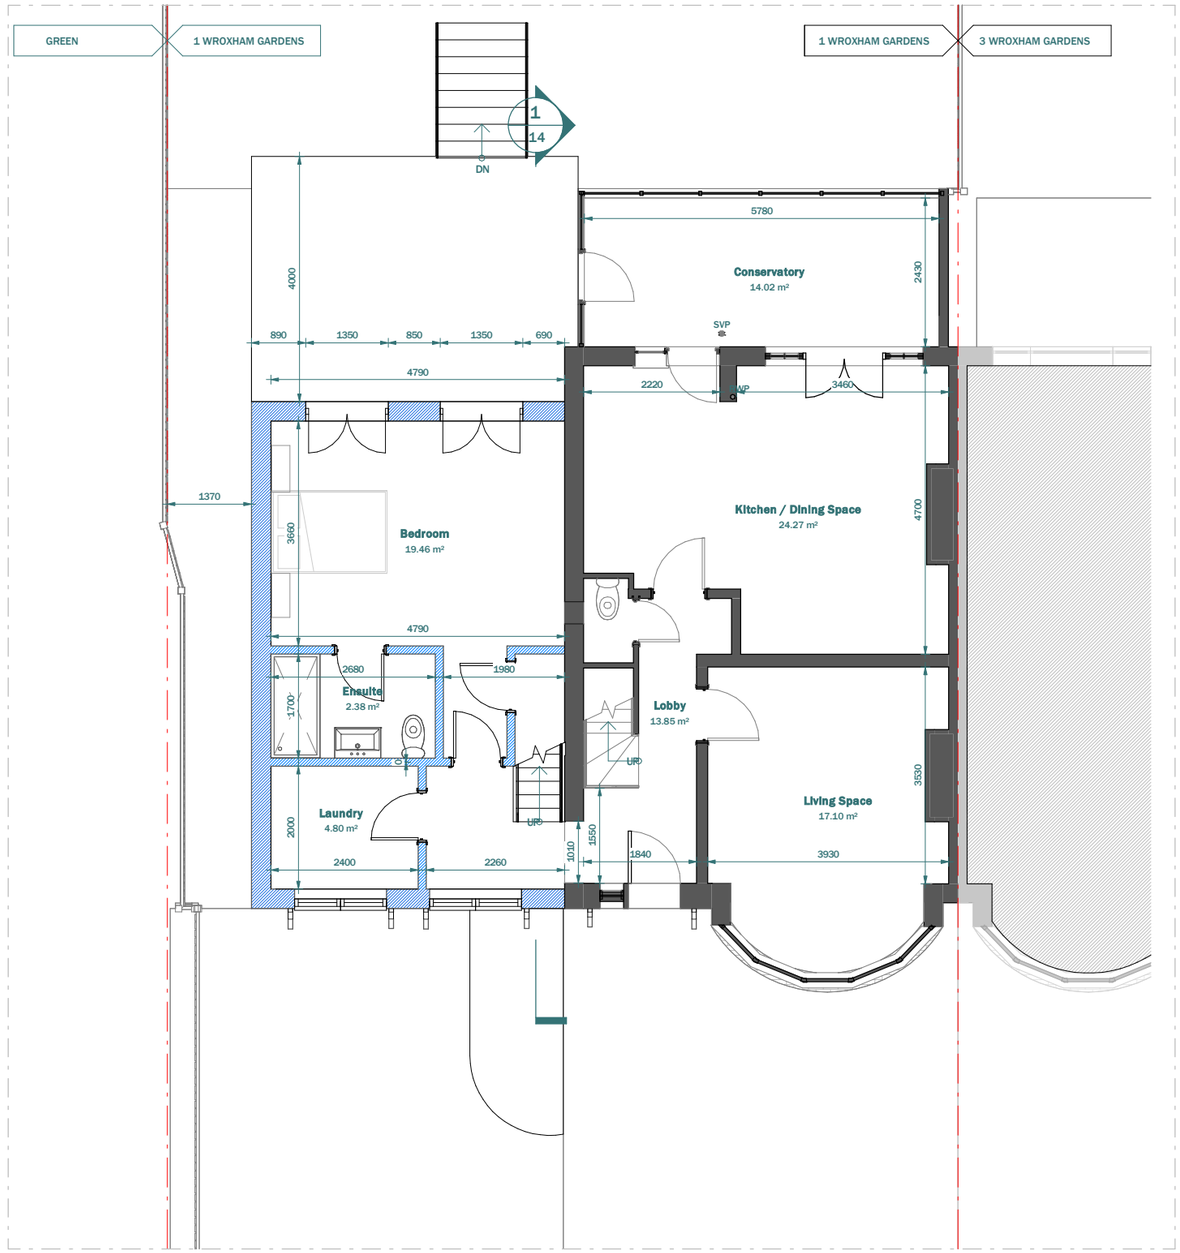

PROPOSED GROUND FLOOR

LEGEND:

- EXISTING WALL
- PROPOSED WALL
- DEMOLISHED LINE
- INVISIBLE LINE

Scale 1:100
@A3

1m — 10m

extension architecture


1st Floor, Cobden House, 231 Roehampton Ln,
London SW15 4LB, United Kingdom
London SW11 3SX
Tel +44 20 3409 4215
www.extensionarchitecture.co.uk

This drawing is prepared solely for design and planning submission purposes. It is not intended or suitable for either building regulations or construction purposes and should not be used for such. All dimension shall be check and confirmed with site rep. and any discrepancies between the drawings and site shall be reported to PM. This drawing to be read in conjunction with engineers specification and details. For construction information please refer to all drawings and specification of works.


For any structural steelworks details please refer to structural engineer's drawings & calculations.

The copyright of the drawing and designs remains with Extension Architecture. All copies are only for information about the application, they may not be used for any other purpose without the express written permission of Extension Architecture.

CLIENT: Jim Ward	NOTES			SCALE: 1 : 100	DATE: 21-10-2026
PROJECT: 1 Wroxham Gardens, N11 2AY	VERSION	DESCRIPTION	DATE	DRAWN: DS/PS/VP	VERSION: 1
	1	Revision 1	08-09-26		
TITLE: Existing & Proposed Ground Floor				SHEET REF. NO: 1WG -PL -01	

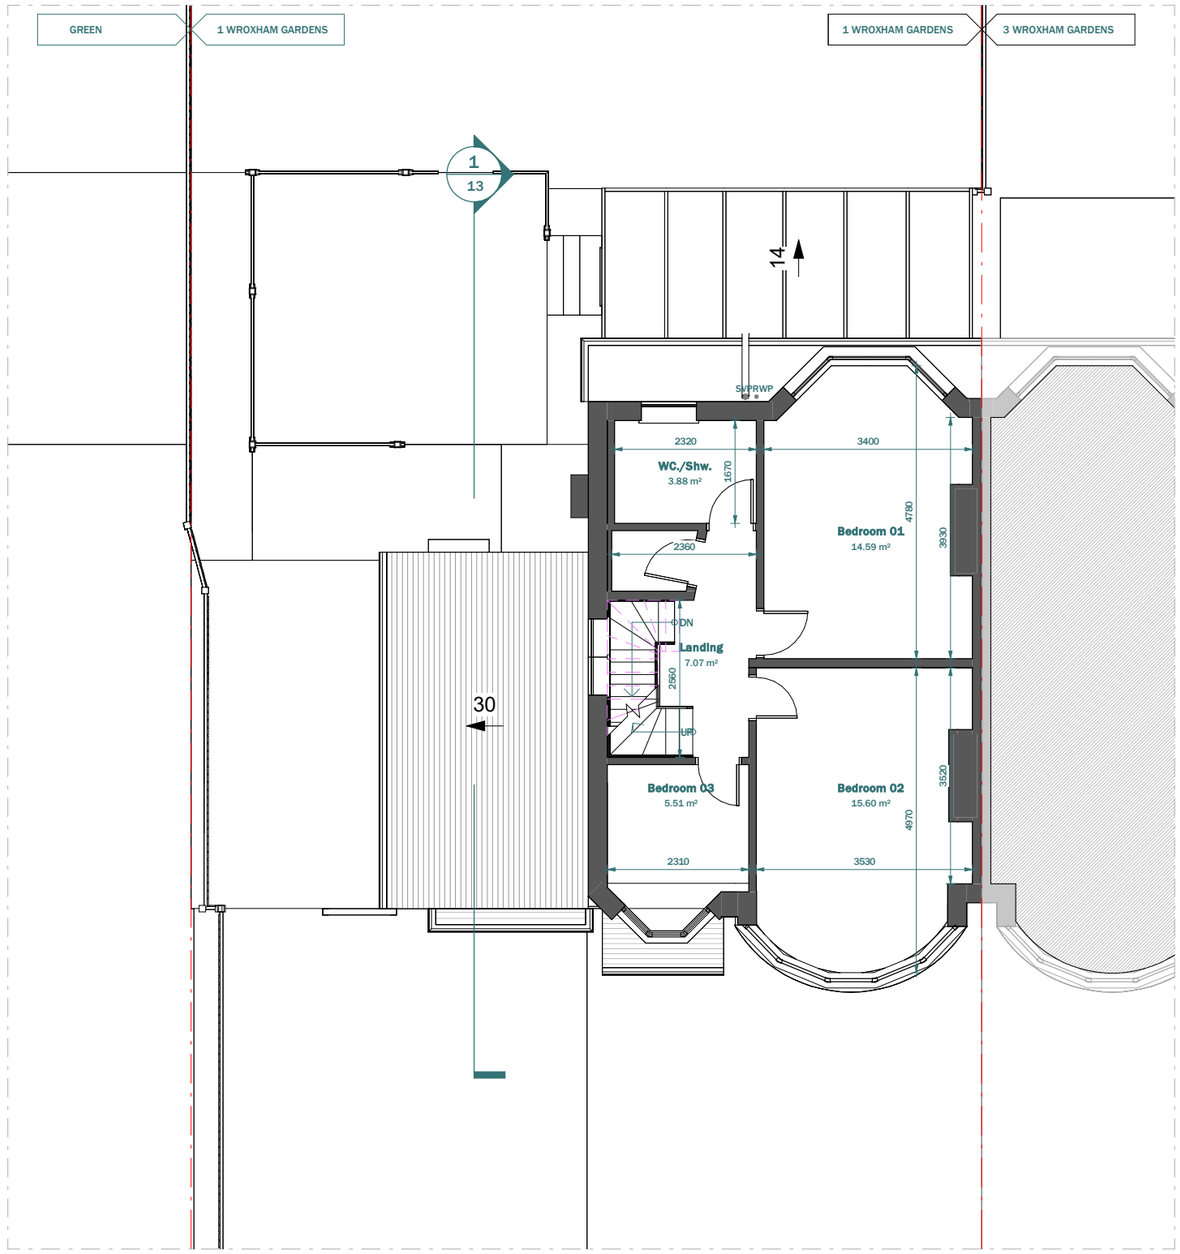

EXISTING FIRST FLOOR

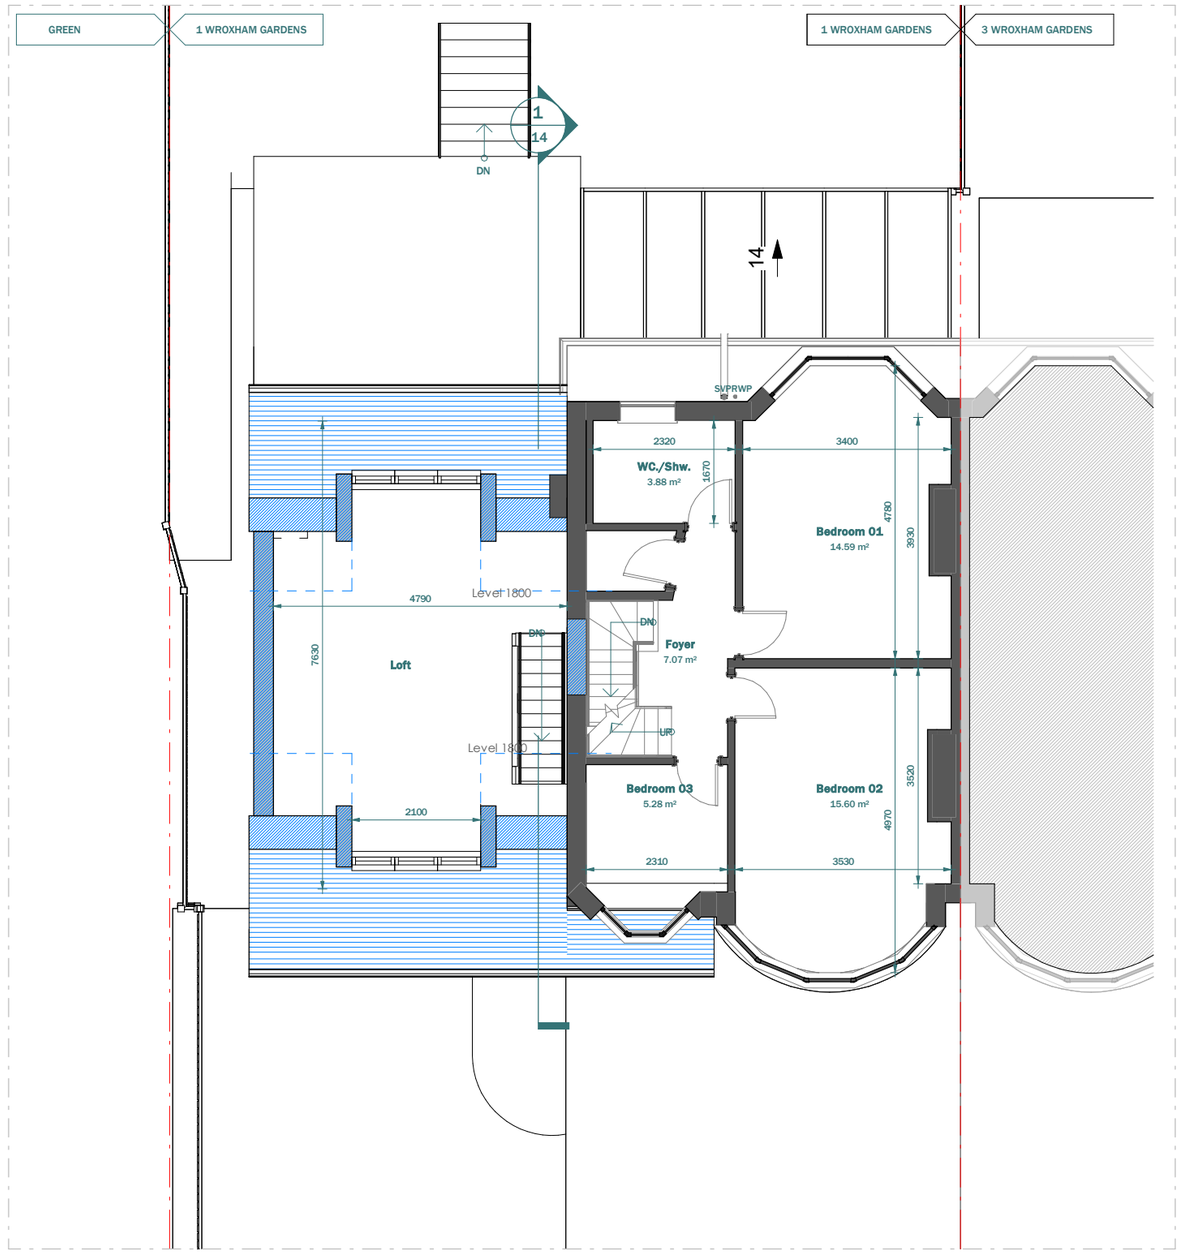

PROPOSED FIRST FLOOR

LEGEND:

- EXISTING WALL
- PROPOSED WALL
- DEMOLISHED LINE
- INVISIBLE LINE

Scale 1:100
@A3

1m — 10m

extension architecture


1st Floor, Cobden House, 231 Roehampton Ln,
London SW15 4LB, United Kingdom
London SW11 3SX
Tel +44 20 3409 4215
www.extensionarchitecture.co.uk

This drawing is prepared solely for design and planning submission purposes. It is not intended or suitable for either building regulations or construction purposes and should not be used for such. All dimension shall be check and confirmed with site rep. and any discrepancies between the drawings and site shall be reported to PM. This drawing to be read in conjunction with engineers specification and details. For construction information please refer to all drawings and specification of works.


For any structural steelworks details please refer to structural engineer's drawings & calculations.

The copyright of the drawing and designs remains with Extension Architecture. All copies are only for information about the application, they may not be used for any other purpose without the express written permission of Extension Architecture.

CLIENT: Jim Ward	NOTES			SCALE: 1 : 100	DATE: 21-10-2026
PROJECT: 1 Wroxham Gardens, N11 2AY	VERSION	DESCRIPTION	DATE	DRAWN: DS/PS/VP	VERSION: 1
TITLE: Existing & Proposed First Floor	1	Revision 1	08-09-26	SHEET REF. NO: 1WG -PL -02	

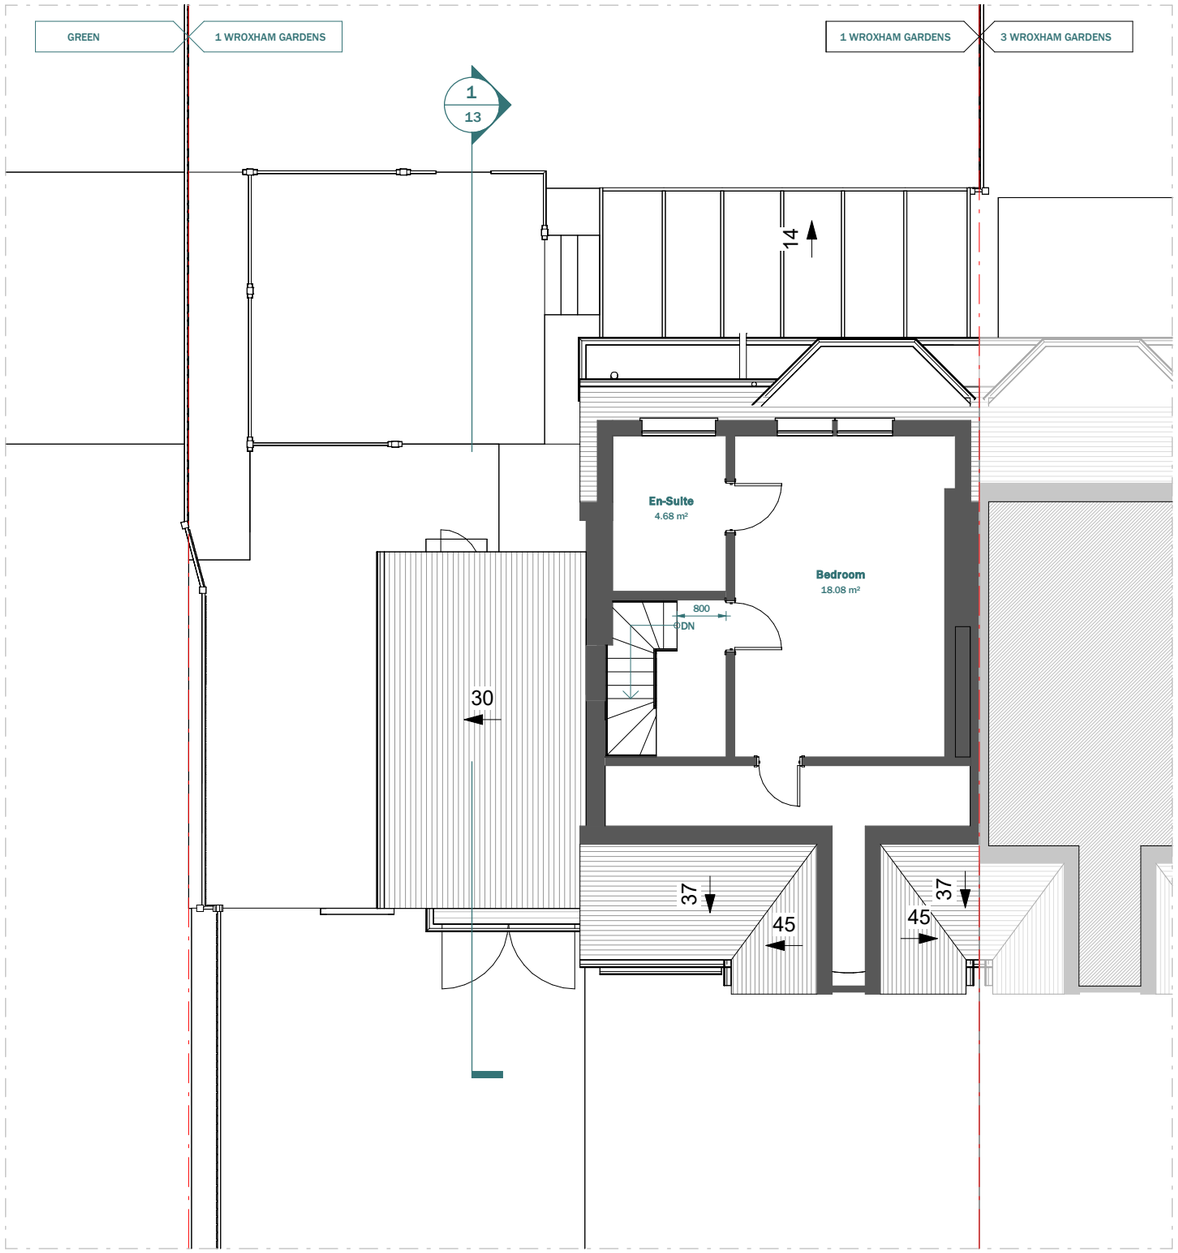

EXISTING LOFT FLOOR

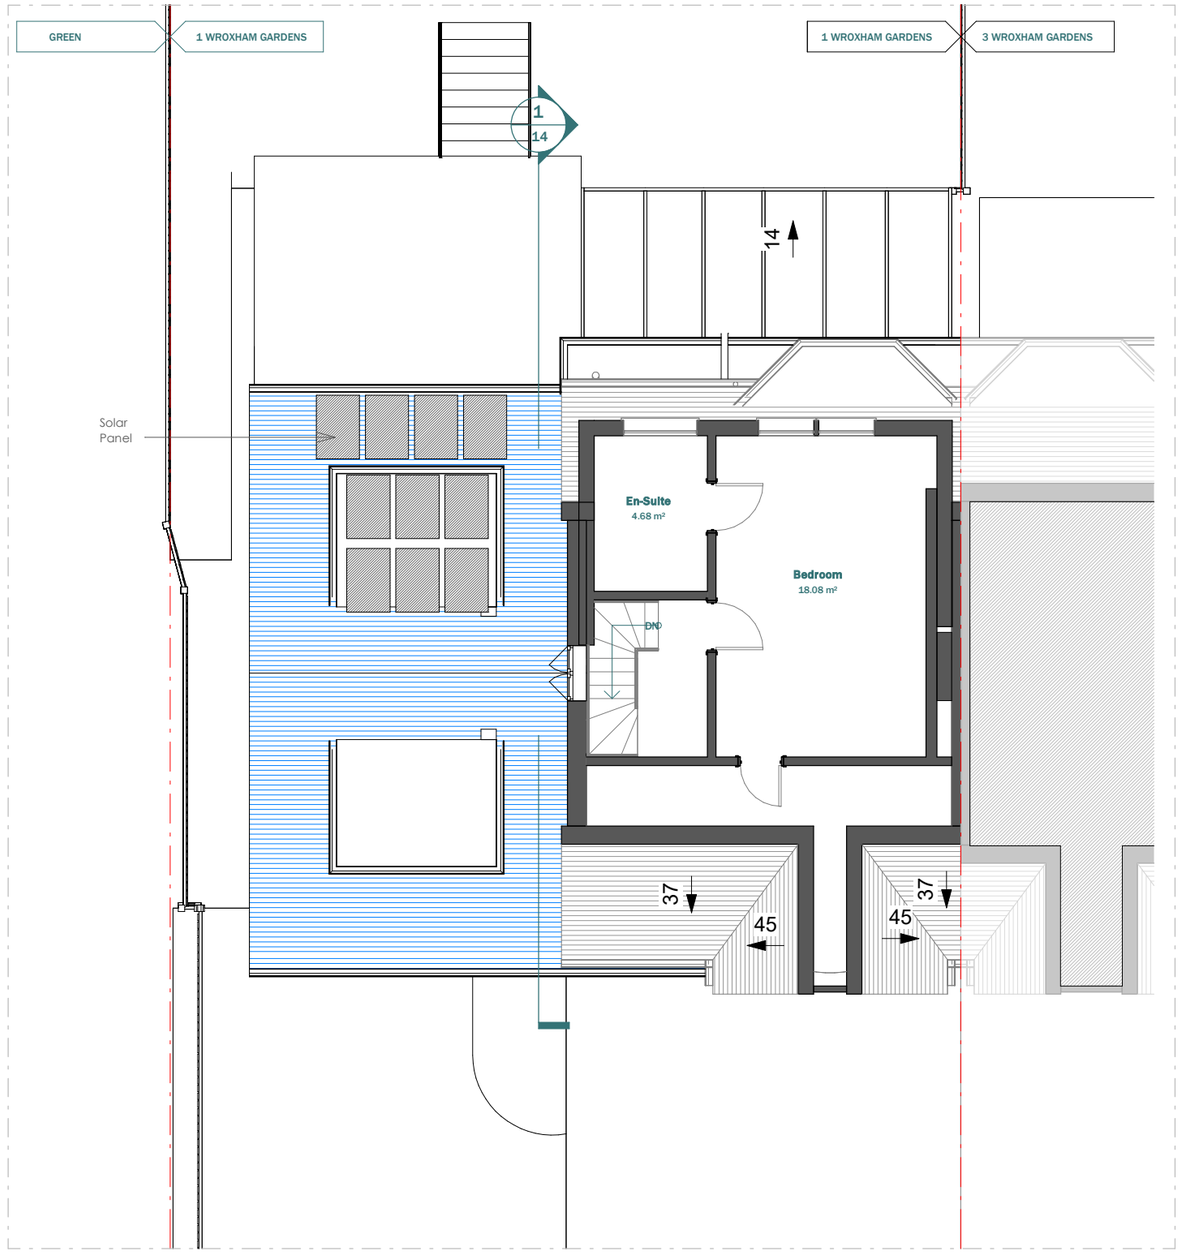

PROPOSED LOFT FLOOR

LEGEND:

- EXISTING WALL
- PROPOSED WALL
- DEMOLISHED LINE
- INVISIBLE LINE

Scale 1:100
@A3

1m 10m

extension architecture


1st Floor, Cobden House, 231 Roehampton Ln,
London SW15 4LB, United Kingdom
London SW11 3SX
Tel +44 20 3409 4215
www.extensionarchitecture.co.uk

This drawing is prepared solely for design and planning submission purposes. It is not intended or suitable for either building regulations or construction purposes and should not be used for such. All dimension shall be check and confirmed with site rep. and any discrepancies between the drawings and site shall be reported to PM. This drawing to be read in conjunction with engineers specification and details. For construction information please refer to all drawings and specification of works.


For any structural steelworks details please refer to structural engineer's drawings & calculations.

The copyright of the drawing and designs remains with Extension Architecture. All copies are only for information about the application, they may not be used for any other purpose without the express written permission of Extension Architecture.

CLIENT: Jim Ward	NOTES			SCALE: 1 : 100	DATE: 21-10-2026
PROJECT: 1 Wroxham Gardens, N11 2AY	VERSION	DESCRIPTION	DATE	DRAWN: DS/PS/VP	VERSION: 1
	1	Revision 1	08-09-26		
TITLE: Existing & Proposed Loft Floor				SHEET REF. NO: 1WG -PL -03	

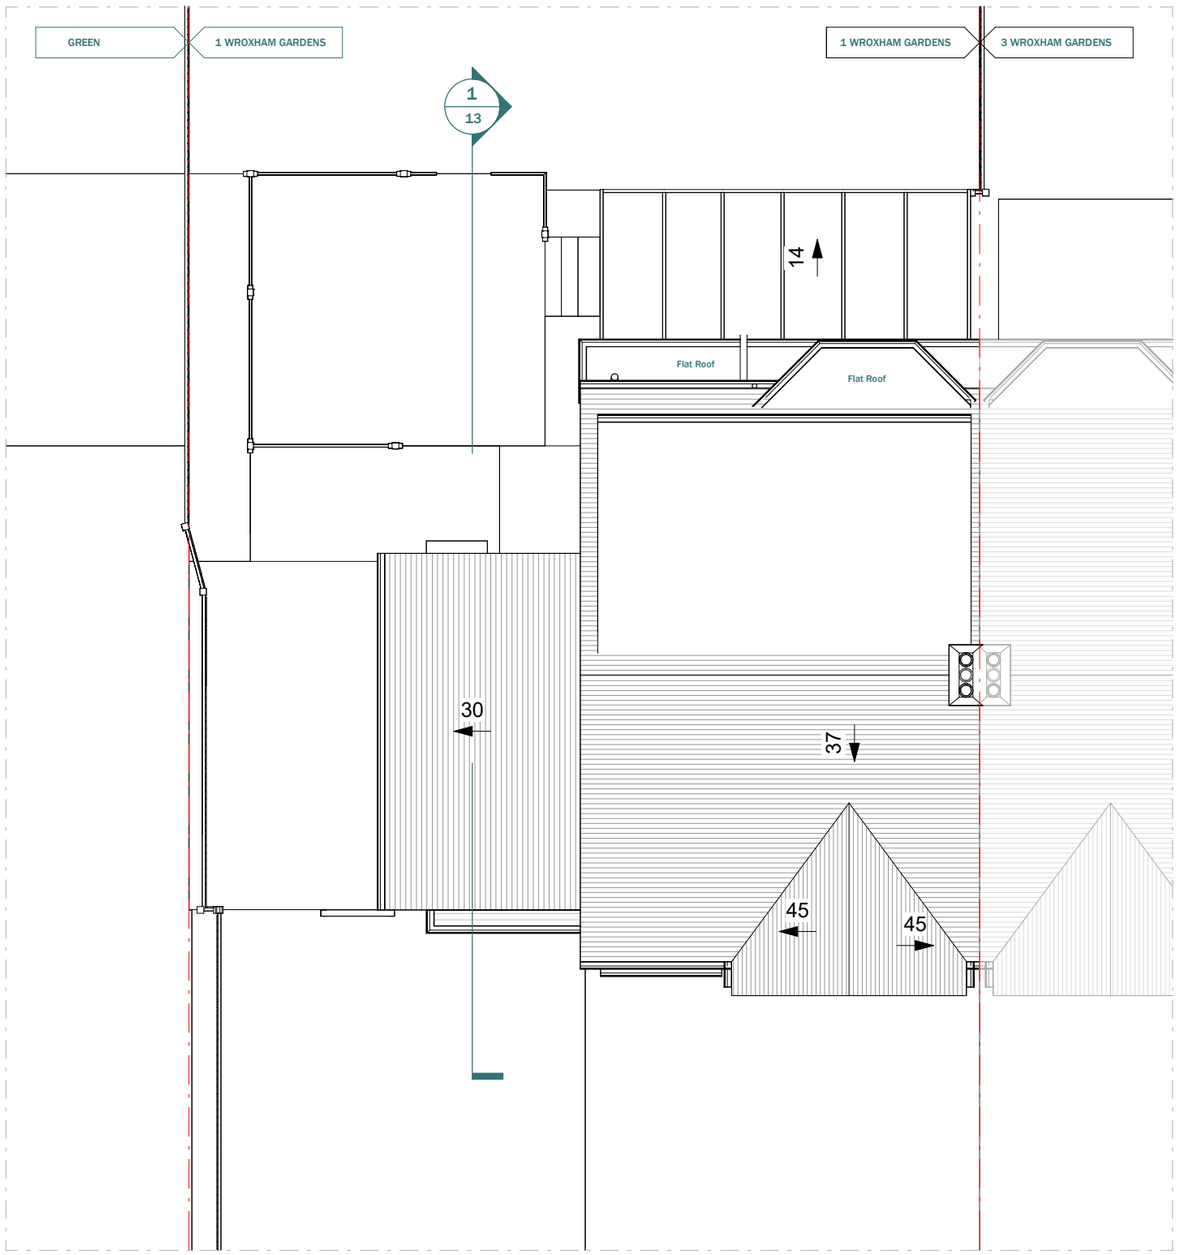

EXISTING ROOF

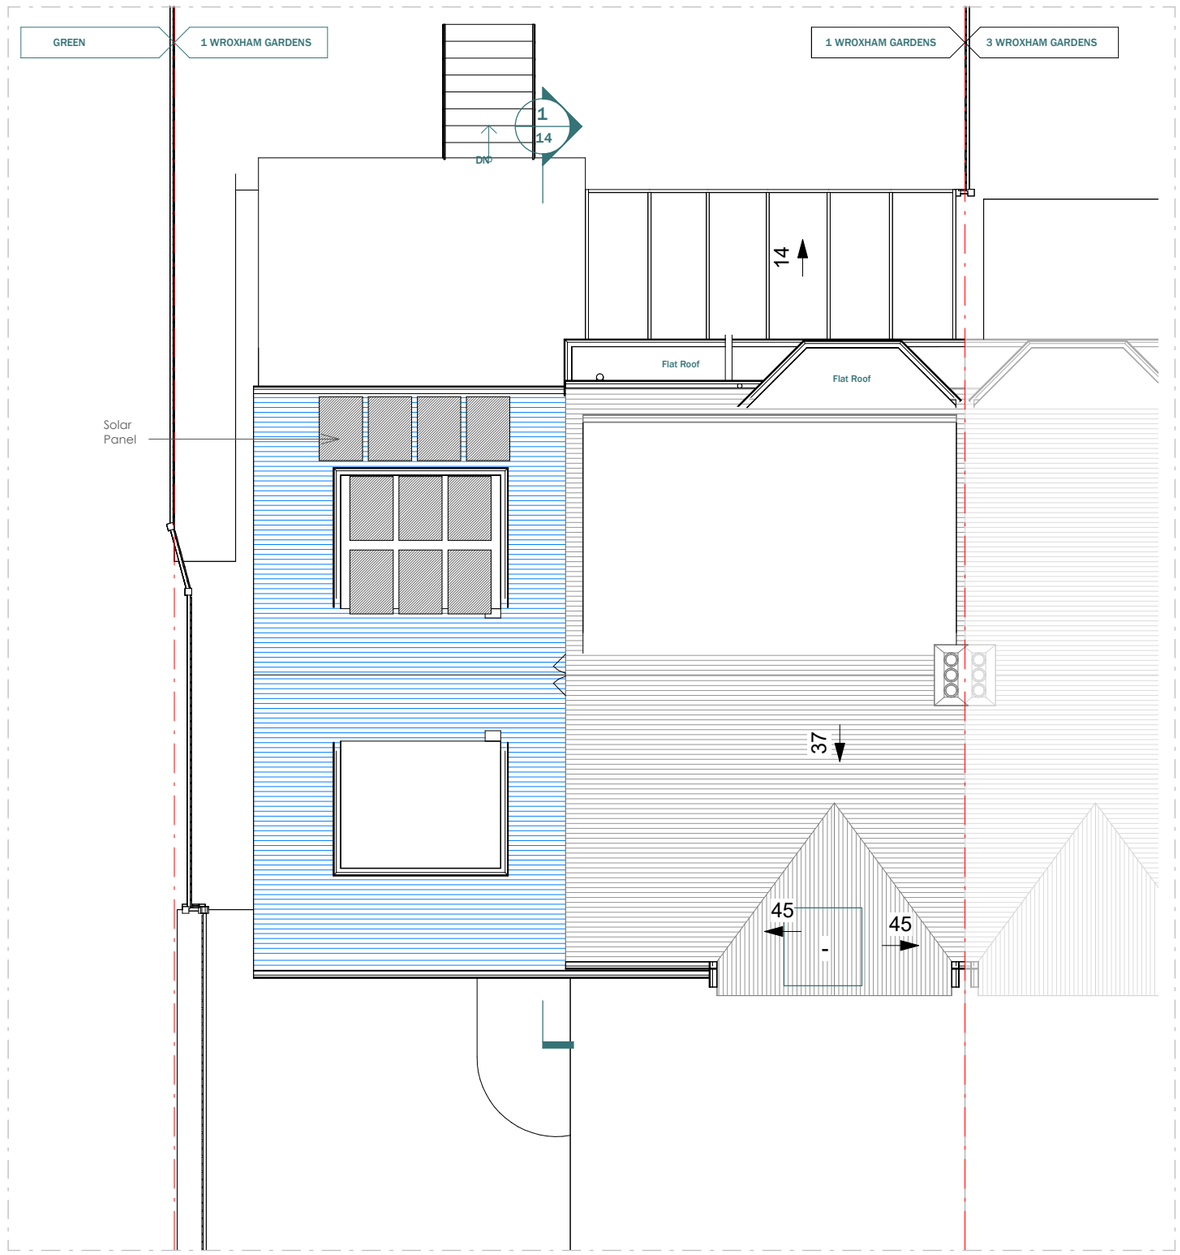

PROPOSED ROOF

Scale 1:100
@A3

1m 10m

extension architecture
1st Floor, Cobden House, 231 Roehampton Ln,
London SW15 4LB, United Kingdom
London SW11 3SX
Tel +44 20 3409 4215
www.extensionarchitecture.co.uk

This drawing is prepared solely for design and planning submission purposes. It is not intended or suitable for either building regulations or construction purposes and should not be used for such. All dimension shall be check and confirmed with site rep. and any discrepancies between the drawings and site shall be reported to PM. This drawing to be read in conjunction with engineers specification and details. For construction information please refer to all drawings and specification of works.

For any structural steelworks details please refer to structural engineer's drawings & calculations.

The copyright of the drawing and designs remains with Extension Architecture. All copies are only for information about the application, they may not be used for any other purpose without the express written permission of Extension Architecture.

CLIENT: Jim Ward	NOTES			SCALE: 1 : 100	DATE: 21-10-2026
PROJECT: 1 Wroxham Gardens, N11 2AY	VERSION	DESCRIPTION	DATE	DRAWN: DS/PS/VP	VERSION: 1
	1	Revision 1	08-09-26		
TITLE: Existing & Proposed Roof Plan				SHEET REF. NO: 1WG -PL -04	



EXISTING FRONT ELEVATION

Scale 1:100
@A3

1m 10m


extension architecture
1st Floor, Cobden House, 231 Roehampton Ln,
London SW15 4LB, United Kingdom
London SW11 3SX
Tel +44 20 3409 4215
www.extensionarchitecture.co.uk

This drawing is prepared solely for design and planning submission purposes. It is not intended or suitable for either building regulations or construction purposes and should not be used for such. All dimension shall be check and confirmed with site rep. and any discrepancies between the drawings and site shall be reported to PM. This drawing to be read in conjunction with engineers specification and details. For construction information please refer to all drawings and specification of works.

For any structural steelworks details please refer to structural engineer's drawings & calculations.

The copyright of the drawing and designs remains with Extension Architecture. All copies are only for information about the application, they may not be used for any other purpose without the express written permission of Extension Architecture.

CLIENT: Jim Ward	NOTES			SCALE: 1 : 100	DATE: 21-10-2026
PROJECT: 1 Wroxham Gardens, N11 2AY	VERSION	DESCRIPTION	DATE	DRAWN: DS/PS/VP	VERSION: 1
TITLE: Existing Front Elevation	1	Revision 1	08-09-26	SHEET REF. NO: 1WG -PL -05	

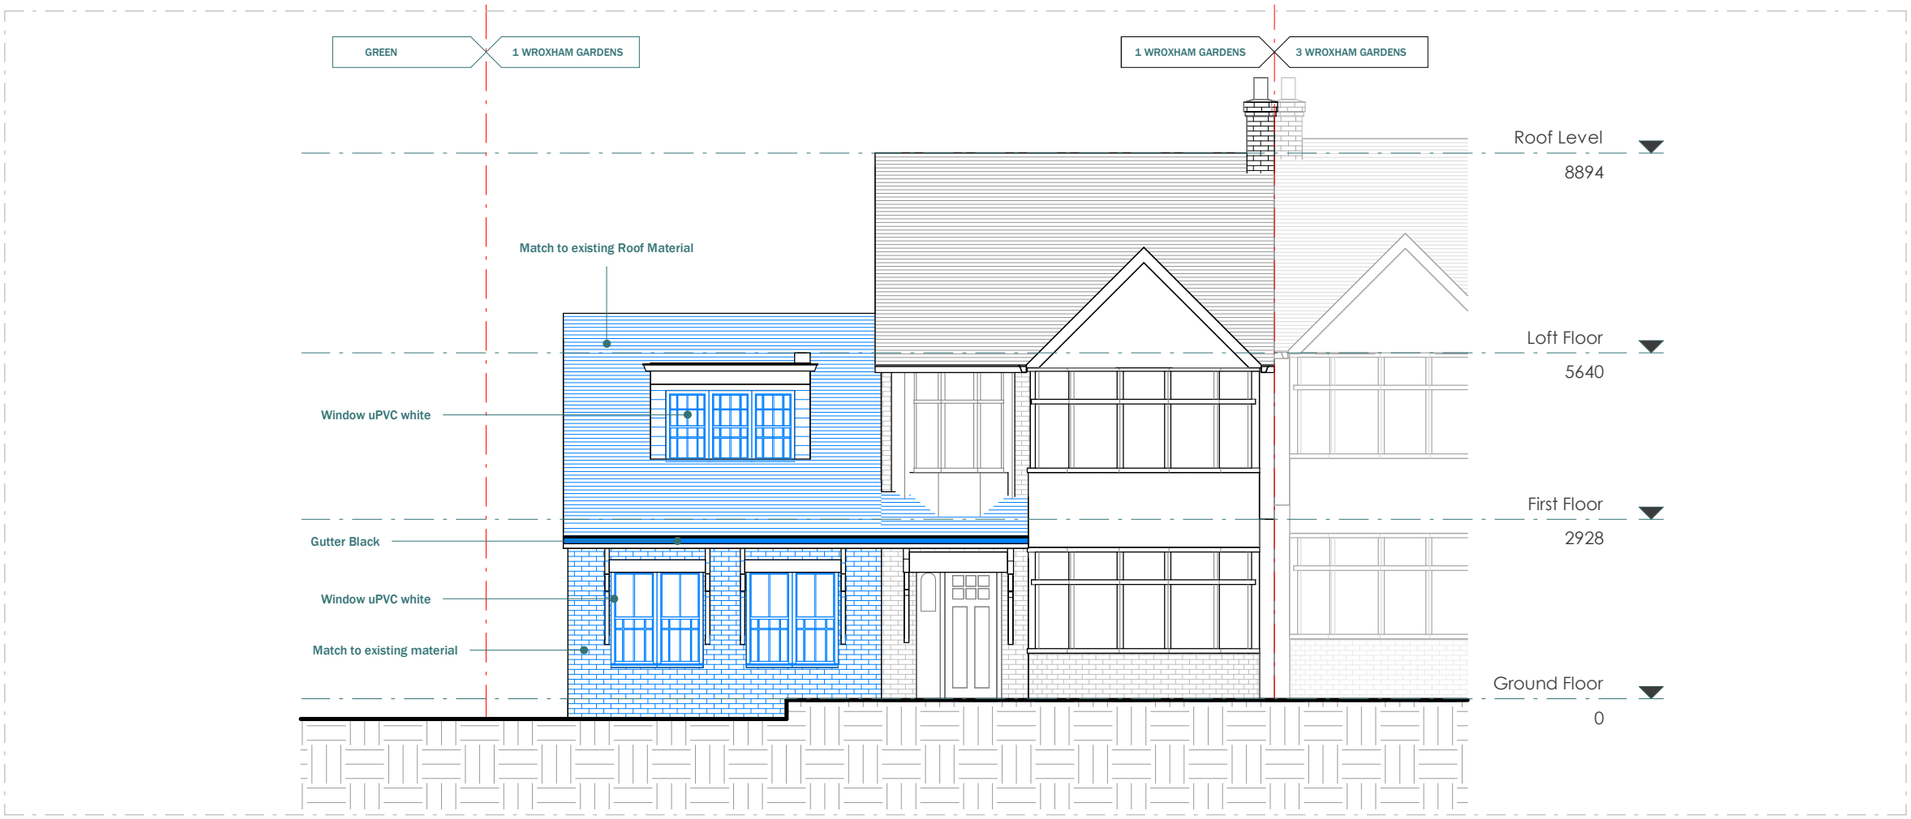

PROPOSED FRONT ELEVATION

Scale 1:100
@A3

1m 10m


extension architecture
1st Floor, Cobden House, 231 Roehampton Ln,
London SW15 4LB, United Kingdom
London SW11 3SX
Tel +44 20 3409 4215
www.extensionarchitecture.co.uk

This drawing is prepared solely for design and planning submission purposes. It is not intended or suitable for either building regulations or construction purposes and should not be used for such. All dimension shall be check and confirmed with site rep. and any discrepancies between the drawings and site shall be reported to PM. This drawing to be read in conjunction with engineers specification and details. For construction information please refer to all drawings and specification of works.

For any structural steelworks details please refer to structural engineer's drawings & calculations.

The copyright of the drawing and designs remains with Extension Architecture. All copies are only for information about the application, they may not be used for any other purpose without the express written permission of Extension Architecture.

CLIENT: Jim Ward	NOTES			SCALE: 1 : 100	DATE: 21-10-2026
PROJECT: 1 Wroxham Gardens, N11 2AY	VERSION	DESCRIPTION	DATE	DRAWN: DS/PS/VP	VERSION: 1
	1	Revision 1	08-09-26		
TITLE: Proposed Front Elevation				SHEET REF. NO: 1WG -PL -06	

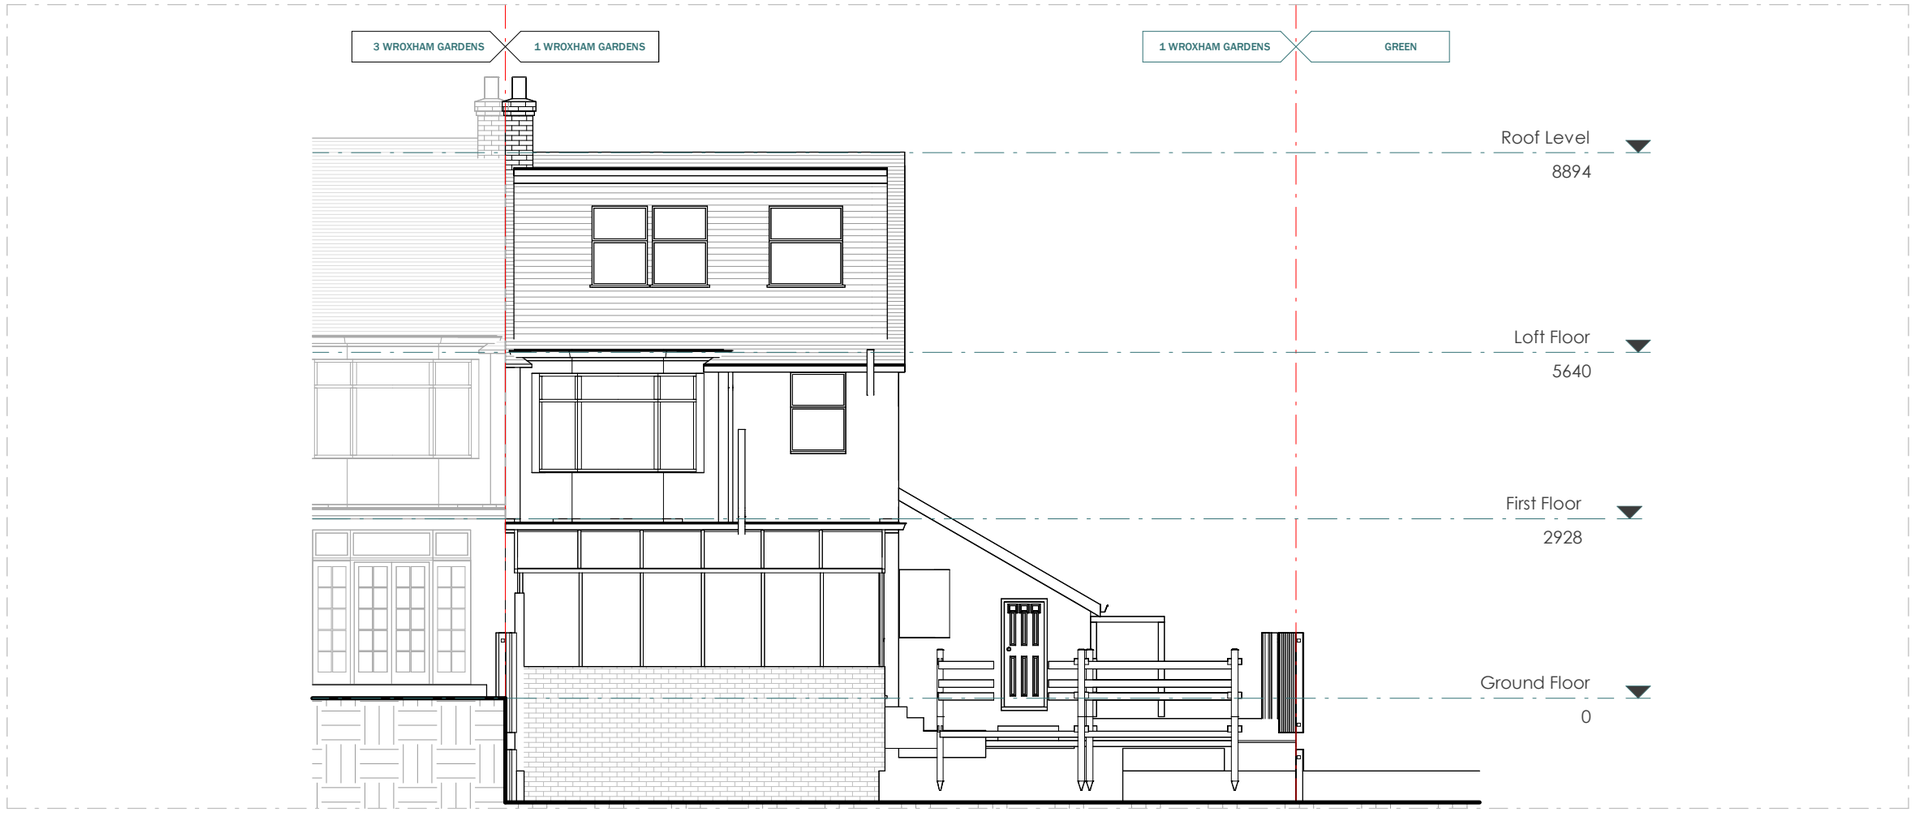

EXISTING REAR ELEVATION

Scale 1:100
@A3

1m 10m

extension architecture


1st Floor, Cobden House, 231 Roehampton Ln,
London SW15 4LB, United Kingdom
London SW11 3SX
Tel +44 20 3409 4215
www.extensionarchitecture.co.uk

This drawing is prepared solely for design and planning submission purposes. It is not intended or suitable for either building regulations or construction purposes and should not be used for such. All dimension shall be check and confirmed with site rep. and any discrepancies between the drawings and site shall be reported to PM. This drawing to be read in conjunction with engineers specification and details. For construction information please refer to all drawings and specification of works.

For any structural steelworks details please refer to structural engineer's drawings & calculations.

The copyright of the drawing and designs remains with Extension Architecture. All copies are only for information about the application, they may not be used for any other purpose without the express written permission of Extension Architecture.

CLIENT: Jim Ward	NOTES			SCALE: 1 : 100	DATE: 21-10-2026
PROJECT: 1 Wroxham Gardens, N11 2AY	VERSION: 1	DESCRIPTION: Revision 1	DATE: 08-09-26	DRAWN: DS/PS/VP	VERSION: 1
TITLE: Existing Rear Elevation				SHEET REF. NO: 1WG -PL -07	

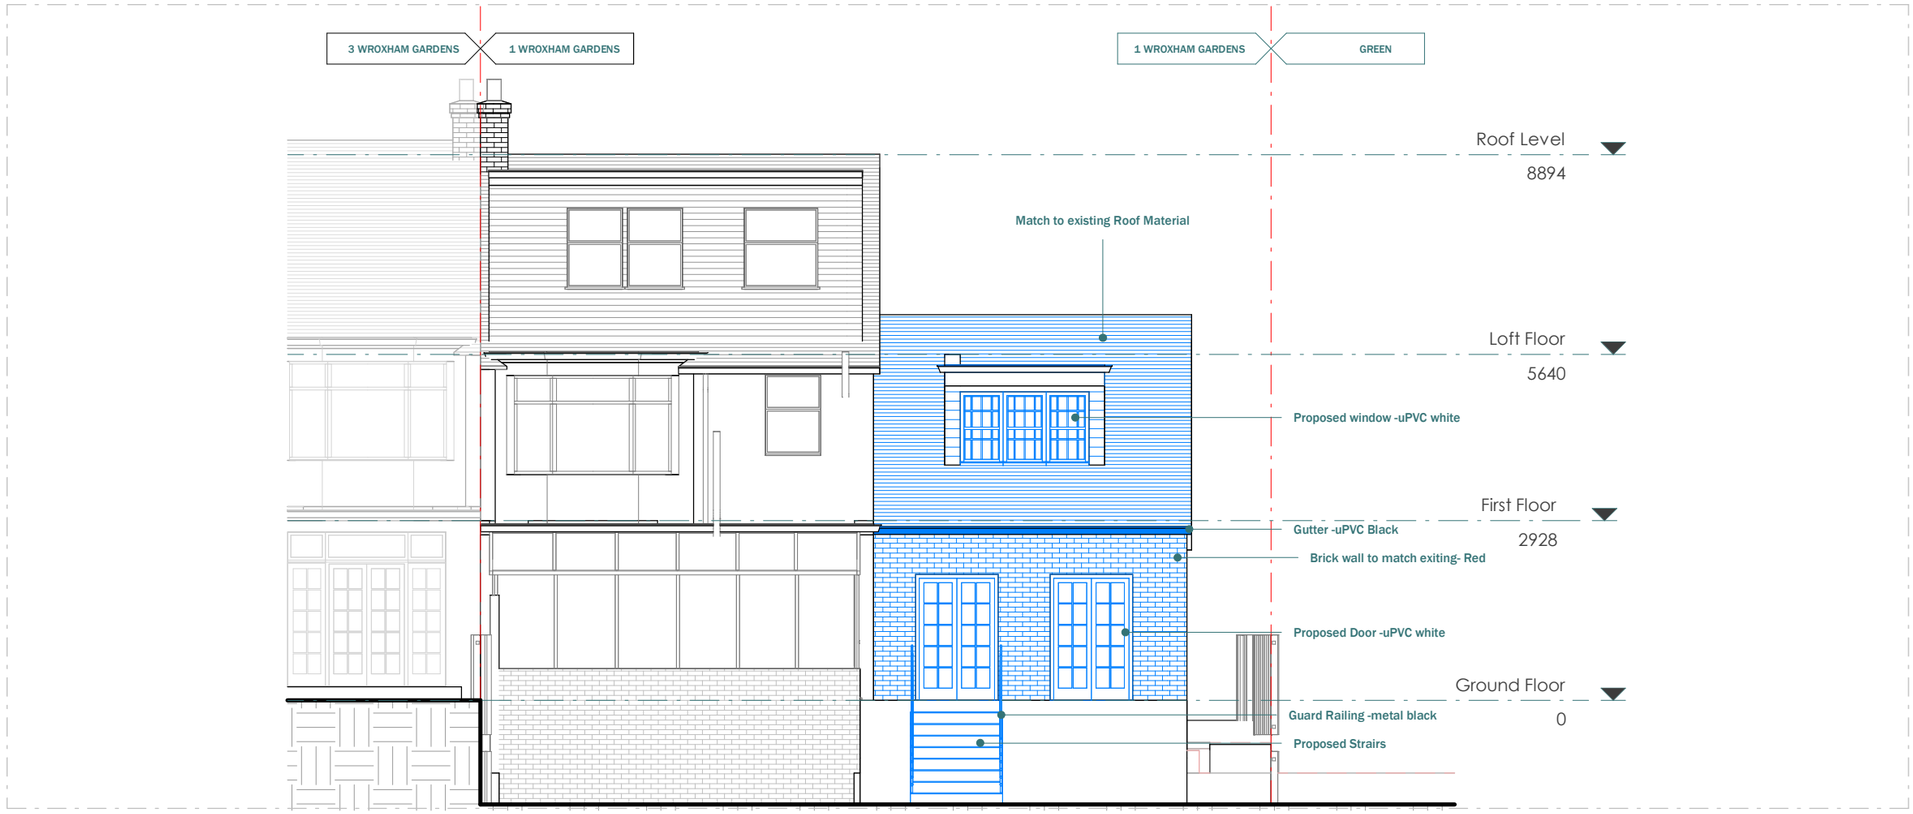

PROPOSED REAR ELEVATION

Scale 1:100
@A3

1m 10m

extension architecture


1st Floor, Cobden House, 231 Roehampton Ln,
London SW15 4LB, United Kingdom
London SW11 3SX
Tel +44 20 3409 4215
www.extensionarchitecture.co.uk

This drawing is prepared solely for design and planning submission purposes. It is not intended or suitable for either building regulations or construction purposes and should not be used for such. All dimension shall be check and confirmed with site rep. and any discrepancies between the drawings and site shall be reported to PM. This drawing to be read in conjunction with engineers specification and details. For construction information please refer to all drawings and specification of works.

For any structural steelworks details please refer to structural engineer's drawings & calculations.

The copyright of the drawing and designs remains with Extension Architecture. All copies are only for information about the application, they may not be used for any other purpose without the express written permission of Extension Architecture.

CLIENT: Jim Ward	NOTES			SCALE: 1 : 100	DATE: 21-10-2026
PROJECT: 1 Wroxham Gardens, N11 2AY	VERSION	DESCRIPTION	DATE	DRAWN: DS/PS/VP	VERSION: 1
	1	Revision 1	08-09-26		
TITLE: Proposed Rear Elevation				SHEET REF. NO: 1WG -PL -08	

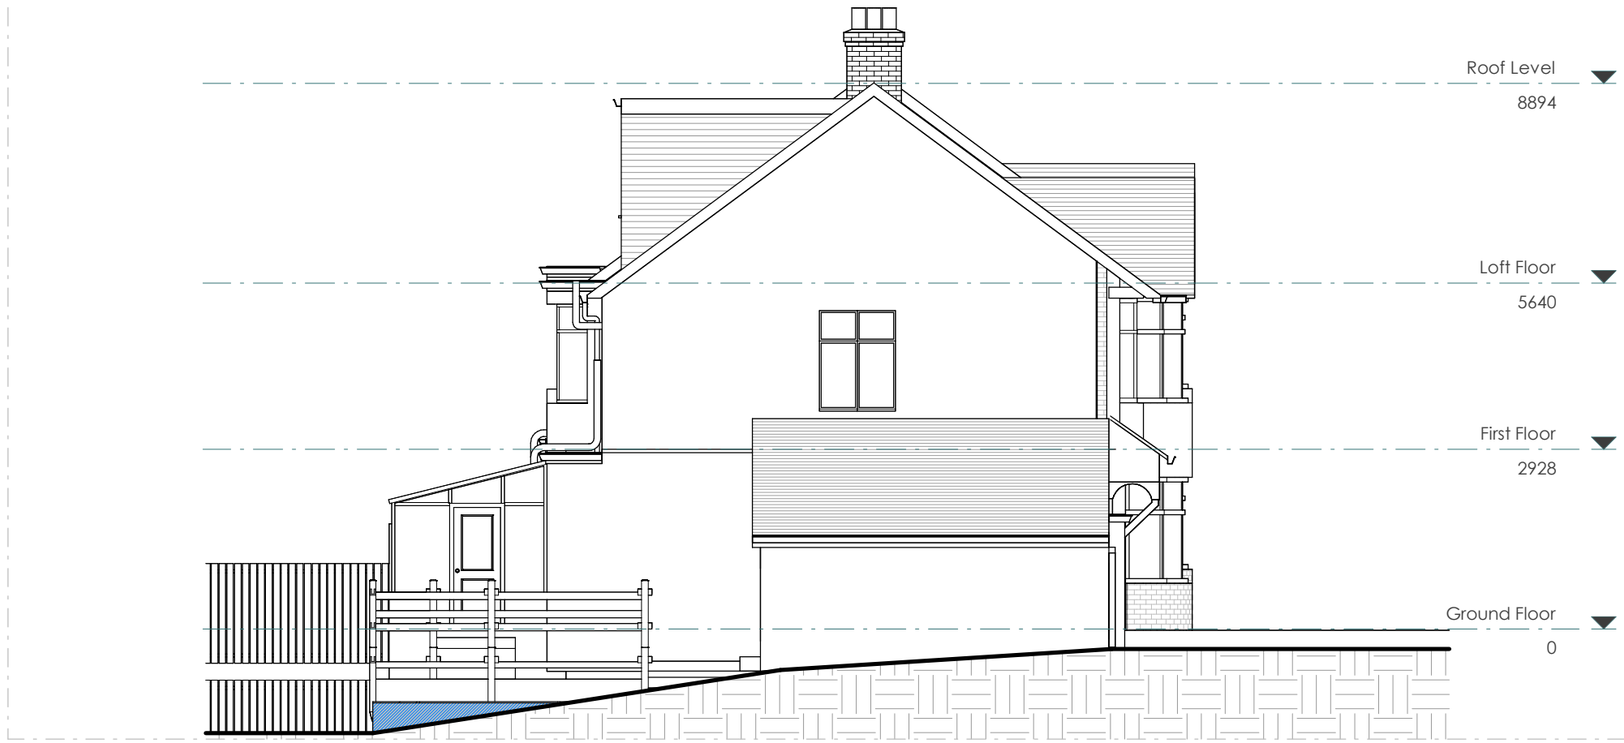

EXISTING LEFT ELEVATION

Scale 1:100
@A3

1m 10m


extension architecture
1st Floor, Cobden House, 231 Roehampton Ln,
London SW15 4LB, United Kingdom
London SW11 3SX
Tel +44 20 3409 4215
www.extensionarchitecture.co.uk

This drawing is prepared solely for design and planning submission purposes. It is not intended or suitable for either building regulations or construction purposes and should not be used for such. All dimension shall be check and confirmed with site rep. and any discrepancies between the drawings and site shall be reported to PM. This drawing to be read in conjunction with engineers specification and details. For construction information please refer to all drawings and specification of works.

For any structural steelworks details please refer to structural engineer's drawings & calculations.

The copyright of the drawing and designs remains with Extension Architecture. All copies are only for information about the application, they may not be used for any other purpose without the express written permission of Extension Architecture.

CLIENT: Jim Ward	NOTES			SCALE: 1 : 100	DATE: 21-10-2026
PROJECT: 1 Wroxham Gardens, N11 2AY	VERSION: 1	DESCRIPTION: Revision 1	DATE: 08-09-26	DRAWN: DS/PS/VP	VERSION: 1
TITLE: Existing Left Elevation				SHEET REF. NO: 1WG -PL -09	

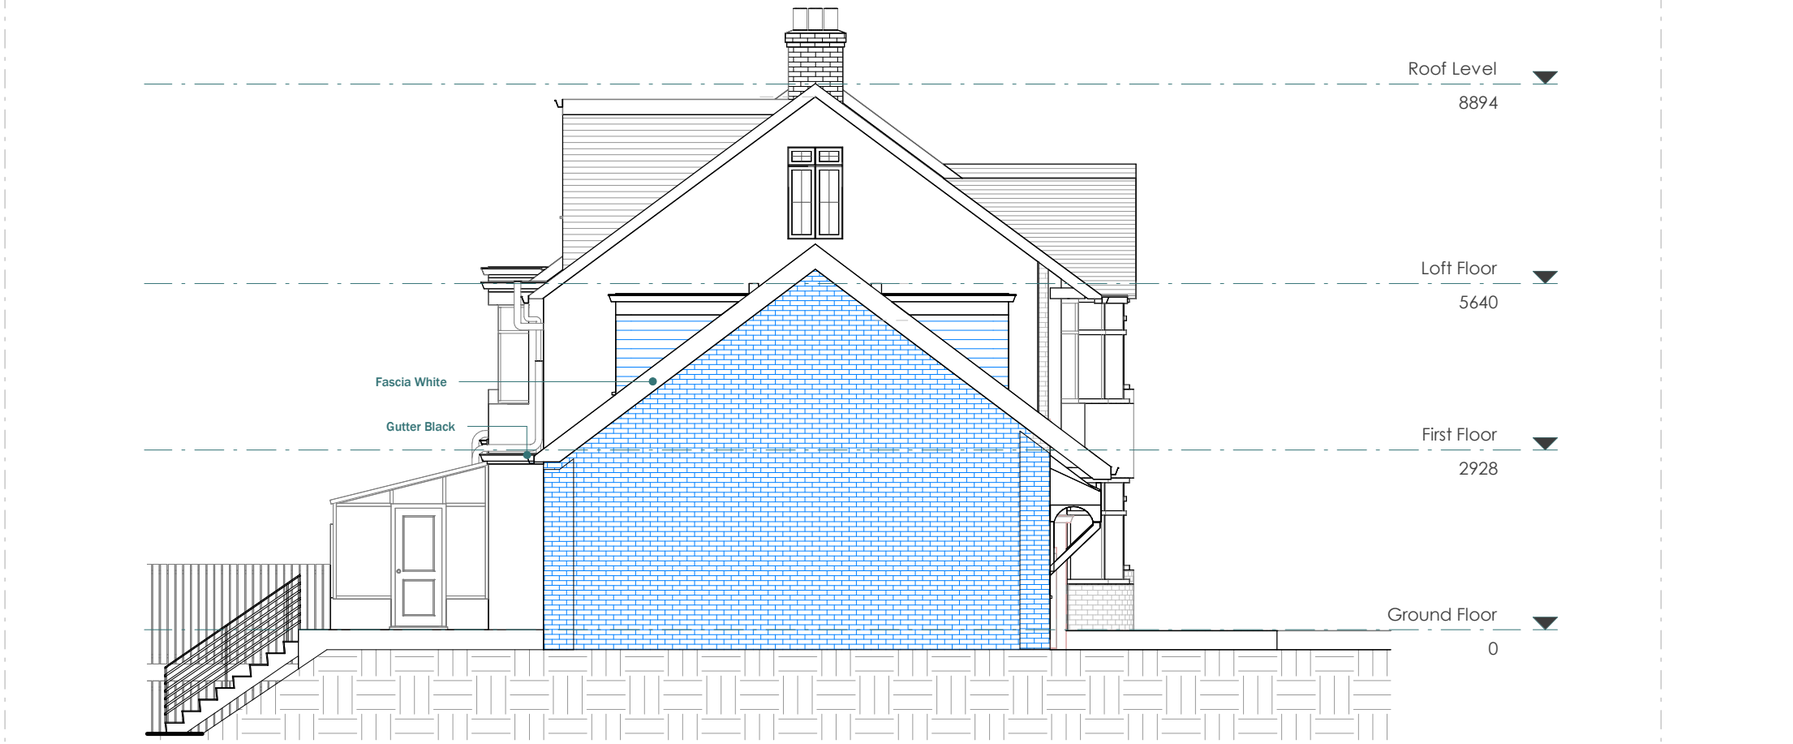

PROPOSED LEFT ELEVATION

Scale 1:100
@A3

1m 10m

extension architecture


1st Floor, Cobden House, 231 Roehampton Ln,
London SW15 4LB, United Kingdom
London SW11 3SX
Tel +44 20 3409 4215
www.extensionarchitecture.co.uk

This drawing is prepared solely for design and planning submission purposes. It is not intended or suitable for either building regulations or construction purposes and should not be used for such. All dimension shall be check and confirmed with site rep. and any discrepancies between the drawings and site shall be reported to PM. This drawing to be read in conjunction with engineers specification and details. For construction information please refer to all drawings and specification of works.

For any structural steelworks details please refer to structural engineer's drawings & calculations.

The copyright of the drawing and designs remains with Extension Architecture. All copies are only for information about the application, they may not be used for any other purpose without the express written permission of Extension Architecture.

CLIENT: Jim Ward	NOTES			SCALE: 1 : 100	DATE: 21-10-2026
PROJECT: 1 Wroxham Gardens, N11 2AY	VERSION: 1	DESCRIPTION: Revision 1	DATE: 08-09-26	DRAWN: DS/PS/VP	VERSION: 1
TITLE: Proposed Left Elevation				SHEET REF. NO: 1WG -PL -10	

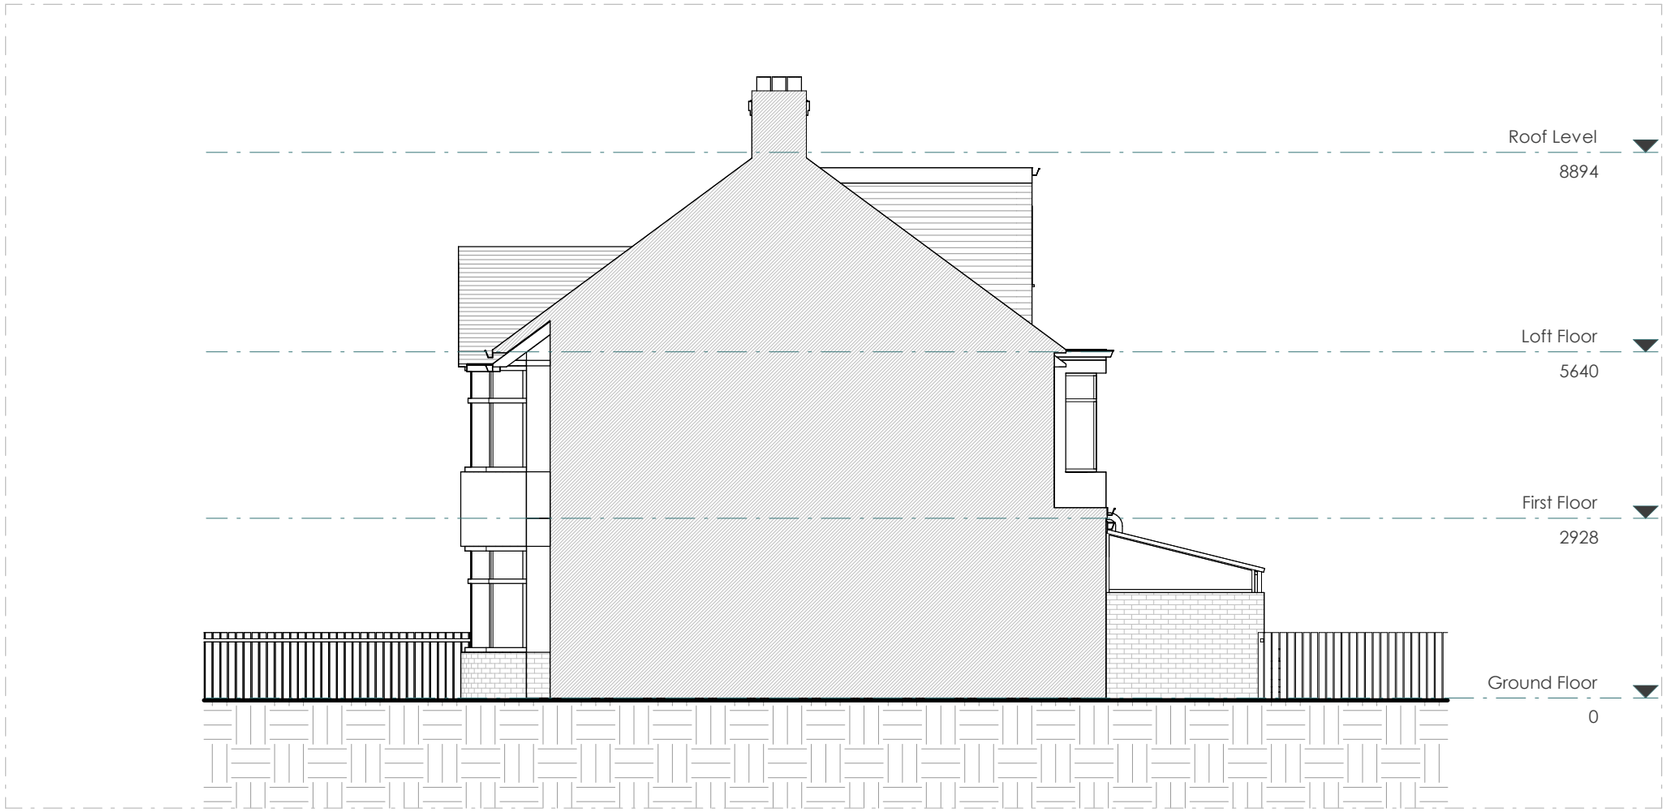

EXISTING RIGHT ELEVATION

Scale 1:100
@A3

1m 10m

extension architecture

1st Floor, Cobden House, 231
Roehampton Ln, London SW15 4LB


Tel (0208) 288 8950 Fax (0871) 918 2798
www.extensionarchitecture.co.uk

This drawing is prepared solely for design and planning submission purposes. It is not intended or suitable for either building regulations or construction purposes and should not be used for such. All dimension shall be check and confirmed with site rep. and any discrepancies between the drawings and site shall be reported to PM. This drawing to be read in conjunction with engineers specification and details. For construction information please refer to all drawings and specification of works.

For any structural steelworks details please refer to structural engineer's drawings & calculations.

The copyright of the drawing and designs remains with Extension Architecture. All copies are only for information about the application, they may not be used for any other purpose without the express written permission of Extension Architecture.

CLIENT: Jim Ward	NOTES			SCALE: 1 : 100	DATE: 21-10-2026
PROJECT: 1 Wroxham Gardens, N11 2AY	VERSION	DESCRIPTION	DATE	DRAWN: DS/PS/VP	VERSION
TITLE: Existing Right Elevation				SHEET REF. NO: 1WG -PL -11	

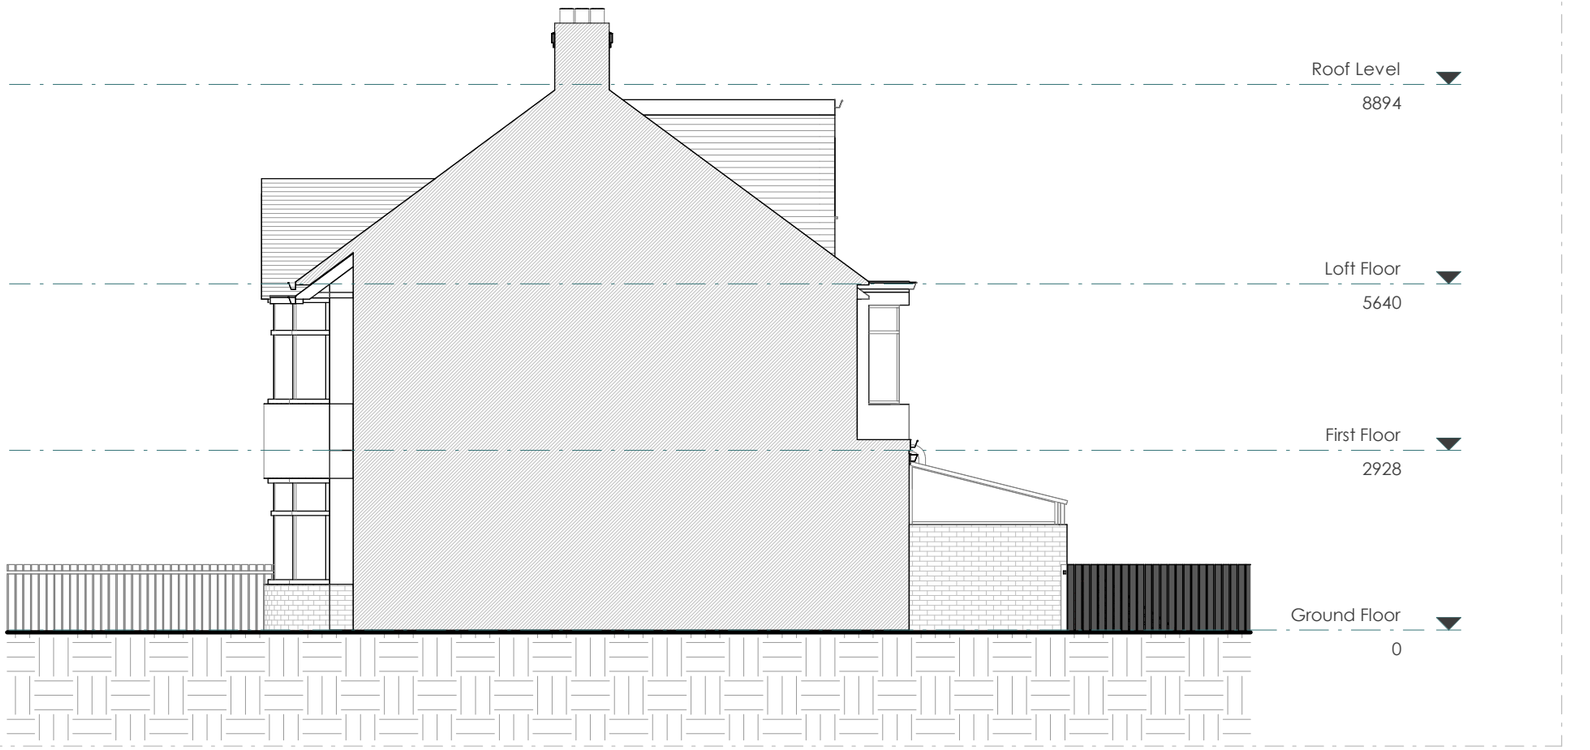

PROPOSED RIGHT ELEVATION

Scale 1:100
@A3

1m 10m

extension architecture

1st Floor, Cobden House, 231 Roehampton Ln,
London SW15 4LB, United Kingdom
London SW11 3SX
Tel +44 20 3409 4215
www.extensionarchitecture.co.uk

This drawing is prepared solely for design and planning submission purposes. It is not intended or suitable for either building regulations or construction purposes and should not be used for such. All dimension shall be check and confirmed with site rep. and any discrepancies between the drawings and site shall be reported to PM. This drawing to be read in conjunction with engineers specification and details. For construction information please refer to all drawings and specification of works.

For any structural steelworks details please refer to structural engineer's drawings & calculations.

The copyright of the drawing and designs remains with Extension Architecture. All copies are only for information about the application, they may not be used for any other purpose without the express written permission of Extension Architecture.

CLIENT: Jim Ward	NOTES			SCALE: 1 : 100	DATE: 21-10-2026
PROJECT: 1 Wroxham Gardens, N11 2AY	VERSION	DESCRIPTION	DATE	DRAWN: DS/PS/VP	VERSION: 1
	1	Revision 1	08-09-26		
TITLE: Proposed Right Elevation				SHEET REF. NO: 1WG -PL -12	



EXISTING SECTION A-A

LEGEND:

- EXISTING WALL
- PROPOSED WALL
- DEMOLISHED LINE
- INVISIBLE LINE

Scale 1:100
@A3

1m 10m


extension architecture
1st Floor, Cobden House, 231
Roehampton Ln, London SW15 4LB
Tel (0208) 288 8950 Fax (0871) 918 2798
www.extensionarchitecture.co.uk

This drawing is prepared solely for design and planning submission purposes. It is not intended or suitable for either building regulations or construction purposes and should not be used for such. All dimension shall be check and confirmed with site rep. and any discrepancies between the drawings and site shall be reported to PM. This drawing to be read in conjunction with engineers specification and details. For construction information please refer to all drawings and specification of works.

For any structural steelworks details please refer to structural engineer's drawings & calculations.

The copyright of the drawing and designs remains with Extension Architecture. All copies are only for information about the application, they may not be used for any other purpose without the express written permission of Extension Architecture.

CLIENT: Jim Ward	NOTES			SCALE: 1 : 100	DATE: 21-10-2026
PROJECT: 1 Wroxham Gardens, N11 2AY	VERSION	DESCRIPTION	DATE	DRAWN: DS/PS/VP	VERSION
TITLE: Existing Section A-A				SHEET REF. NO: 1WG -PL -13	

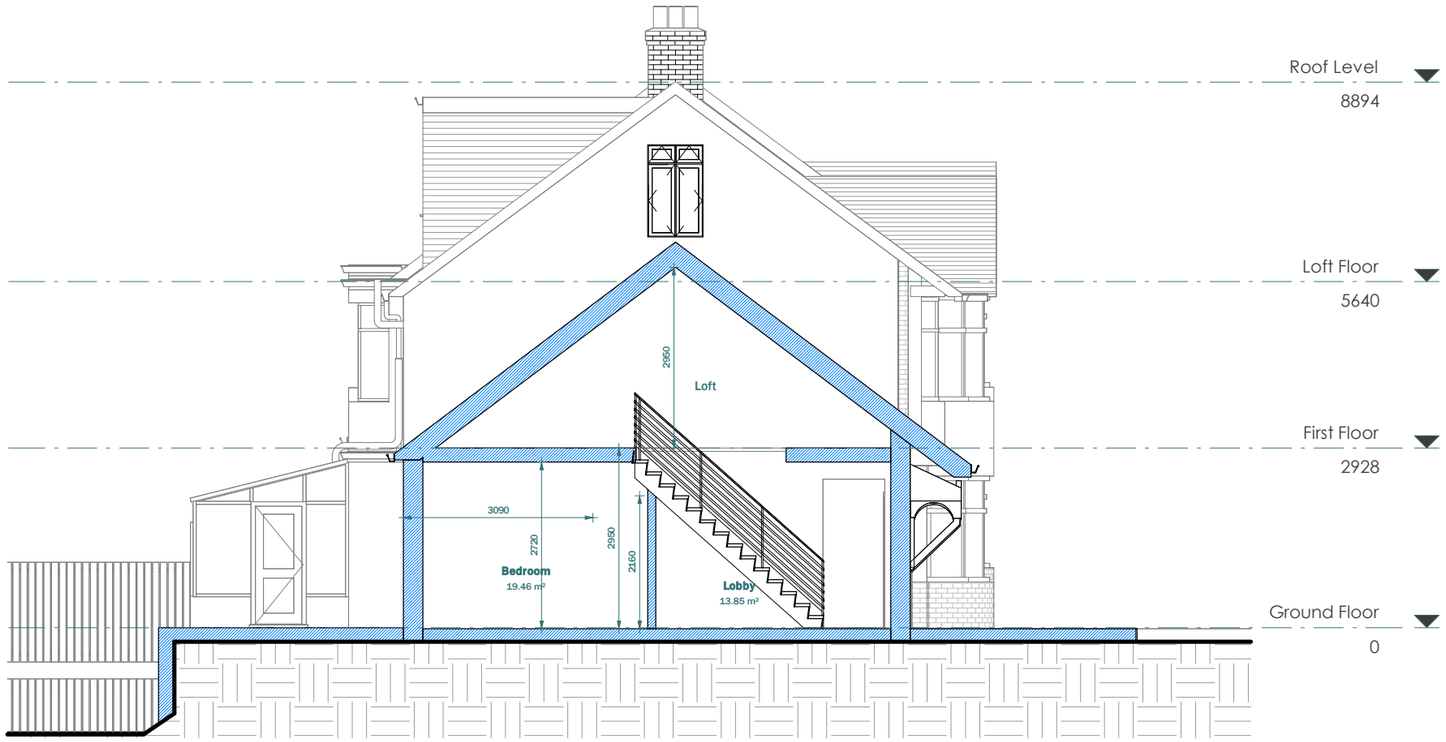

PROPOSED SECTION A-A

LEGEND:

- EXISTING WALL
- PROPOSED WALL
- DEMOLISHED LINE
- INVISIBLE LINE

Scale 1:100
@A3

1m — 10m

extension architecture

1st Floor, Cobden House, 231 Roehampton Ln,
London SW15 4LB, United Kingdom
London SW11 3SX
Tel +44 20 3409 4215
www.extensionarchitecture.co.uk

This drawing is prepared solely for design and planning submission purposes. It is not intended or suitable for either building regulations or construction purposes and should not be used for such. All dimension shall be check and confirmed with site rep. and any discrepancies between the drawings and site shall be reported to PM. This drawing to be read in conjunction with engineers specification and details. For construction information please refer to all drawings and specification of works.

For any structural steelworks details please refer to structural engineer's drawings & calculations.

The copyright of the drawing and designs remains with Extension Architecture. All copies are only for information about the application, they may not be used for any other purpose without the express written permission of Extension Architecture.

CLIENT: Jim Ward	NOTES			SCALE: 1 : 100	DATE: 21-10-2026
PROJECT: 1 Wroxham Gardens, N11 2AY	VERSION: 1	DESCRIPTION: Revision 1	DATE: 08-09-26	DRAWN: DS/PS/VP	VERSION: 1
TITLE: Proposed Section A-A				SHEET REF. NO: 1WG -PL -14	