
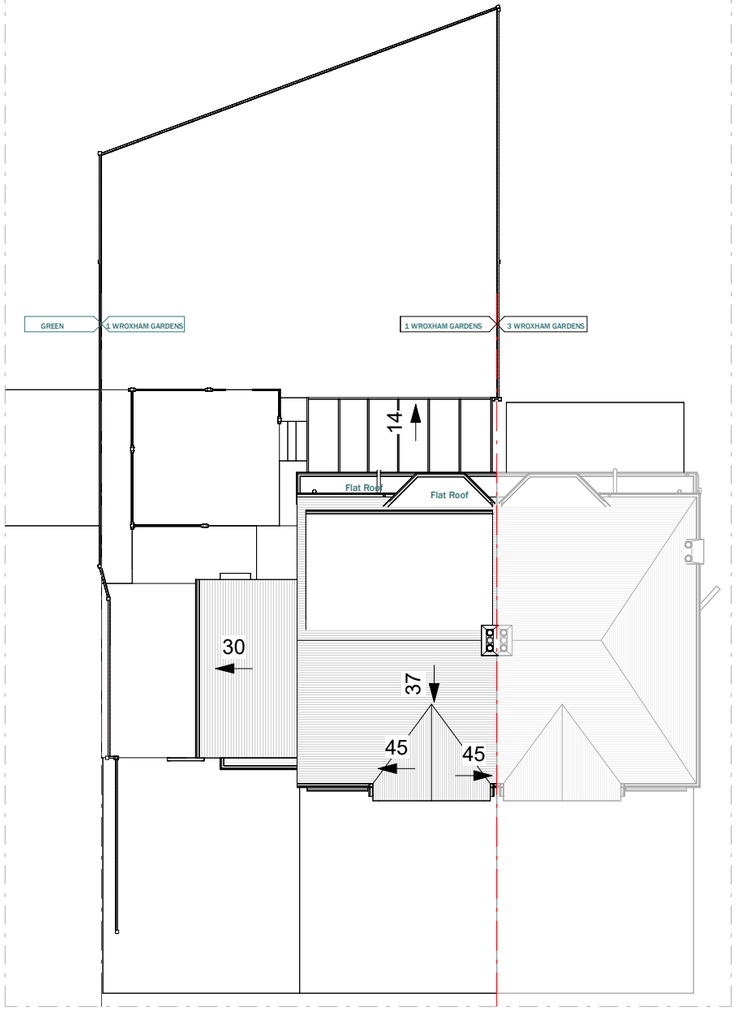


EXISTING BLOCK PLAN SCALE 1:200

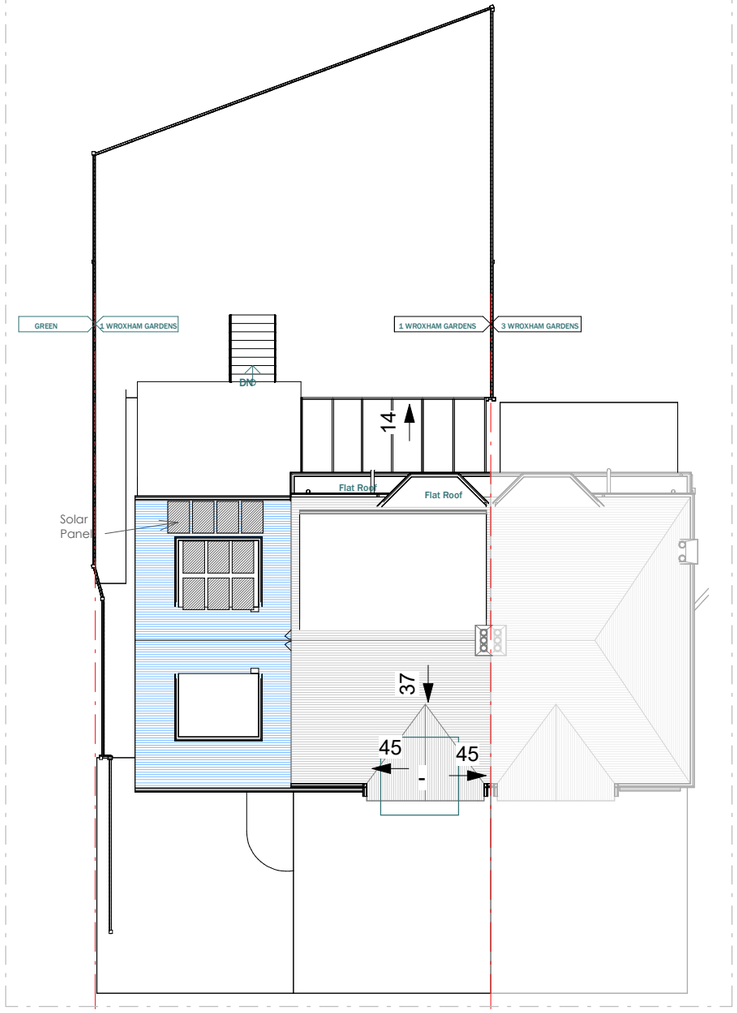

PROPOSED BLOCK PLAN SCALE 1:200

LEGEND:

- EXISTING
- PROPOSED
- BOUNDARY

Scale 1:200 @A3

5m 20m

extension architecture

1st Floor, Cobden House, 231 Roehampton Ln,
London SW15 4LB, United Kingdom
London SW11 3SX
Tel +44 20 3409 4215
www.extensionarchitecture.co.uk

This drawing is prepared solely for design and planning submission purposes. It is not intended or suitable for either building regulations or construction purposes and should not be used for such. All dimension shall be check and confirmed with site rep. and any discrepancies between the drawings and site shall be reported to PM. This drawing to be read in conjunction with engineers specification and details. For construction information please refer to all drawings and specification of works.

For any structural steelworks details please refer to structural engineer's drawings & calculations.

The copyright of the drawing and designs remains with Extension Architecture. All copies are only for information about the application, they may not be used for any other purpose without the express written permission of Extension Architecture.

CLIENT: Jim Ward	NOTES			SCALE: As indicated	DATE: 21-10-2026
PROJECT: 1 Wroxham Gardens, N11 2AY	VERSION	DESCRIPTION	DATE	DRAWN: DS/PS/VP	VERSION
TITLE: Existing & Proposed Block Plan				SHEET REF. NO: 1WG -PL -00	