


1 East Elevation - Proposed
1 : 100

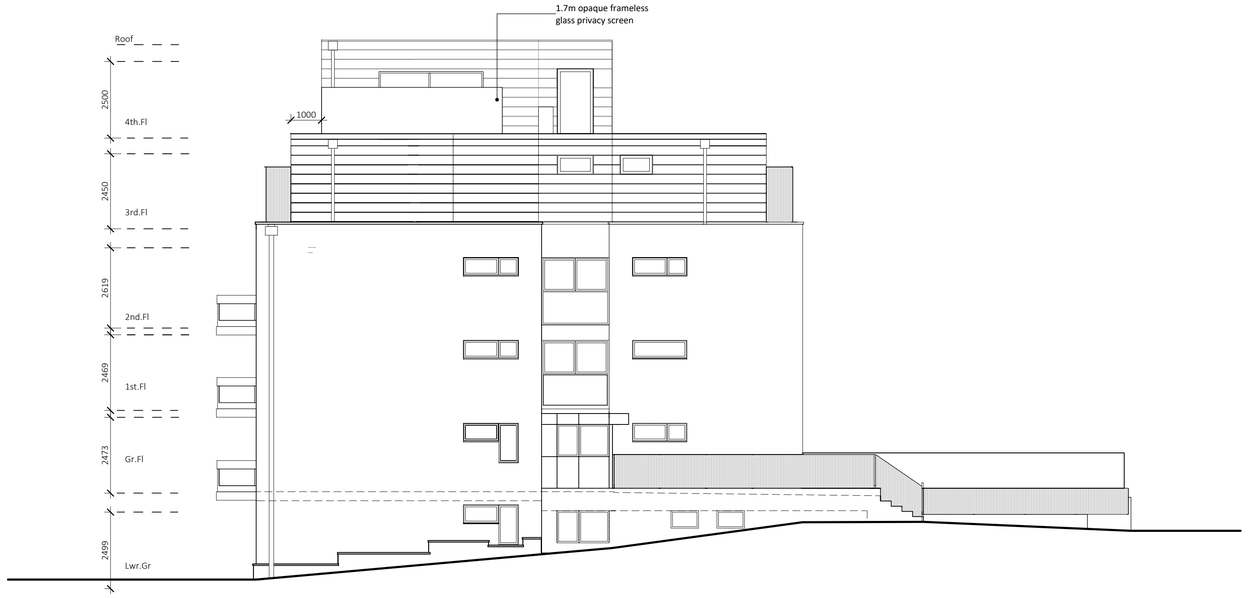

2 South Elevation - Proposed
1 : 100

0 1m 2m 4m 10m

Scale 1:100 @ A1

General Notes

The copyright of this drawing and design remains the intellectual property of the designers and may not be used without the written permission of Architecture for the Senses Limited. Do not Scale. Verify all dimensions on site before commencing work or preparing shop drawings. Report any discrepancies, errors or omissions to the designers and await further instructions before the commencement of works. All building materials, components and workmanship to comply with the appropriate public health acts, building regulations, British standards, codes of practice and the appropriate manufacturer's recommendations. Ensure all works are carried out within the prescribed hours of work and that all tools are of a non-percussive type where possible. Refer to the relevant drawings or method statement for all specialist work.

Rev	Date	Description
P02	19.10.26	Planning Amendment
P01	18.08.26	Planning Submission

Project	Sheperds Hill
Drawing Title	Elevation 1 Proposed
Date drawn	04/03/24
Drawn by	MA
Checked by	MS
Scale @ A1:	1 : 100

PLANNING
For Illustrative Purposes Only

Project	Origin	Volume	Level	
SHH	FTS	XX	XX	
File type	Discipline	Sheet no	Stage	Rev
DR	A	02 003	S3	P02

19/10/2026 13:53:21

info@forthesenses.com
© Copyright Architecture for the Senses Ltd. 2022

For the Senses