
Location Plan

Site Address: **33, Rhodes Avenue, Wood Green, London, N22 7UR**

PlanningPortal

Date Produced: **30-Oct-2026**

Scale: **1:1250 @A3**

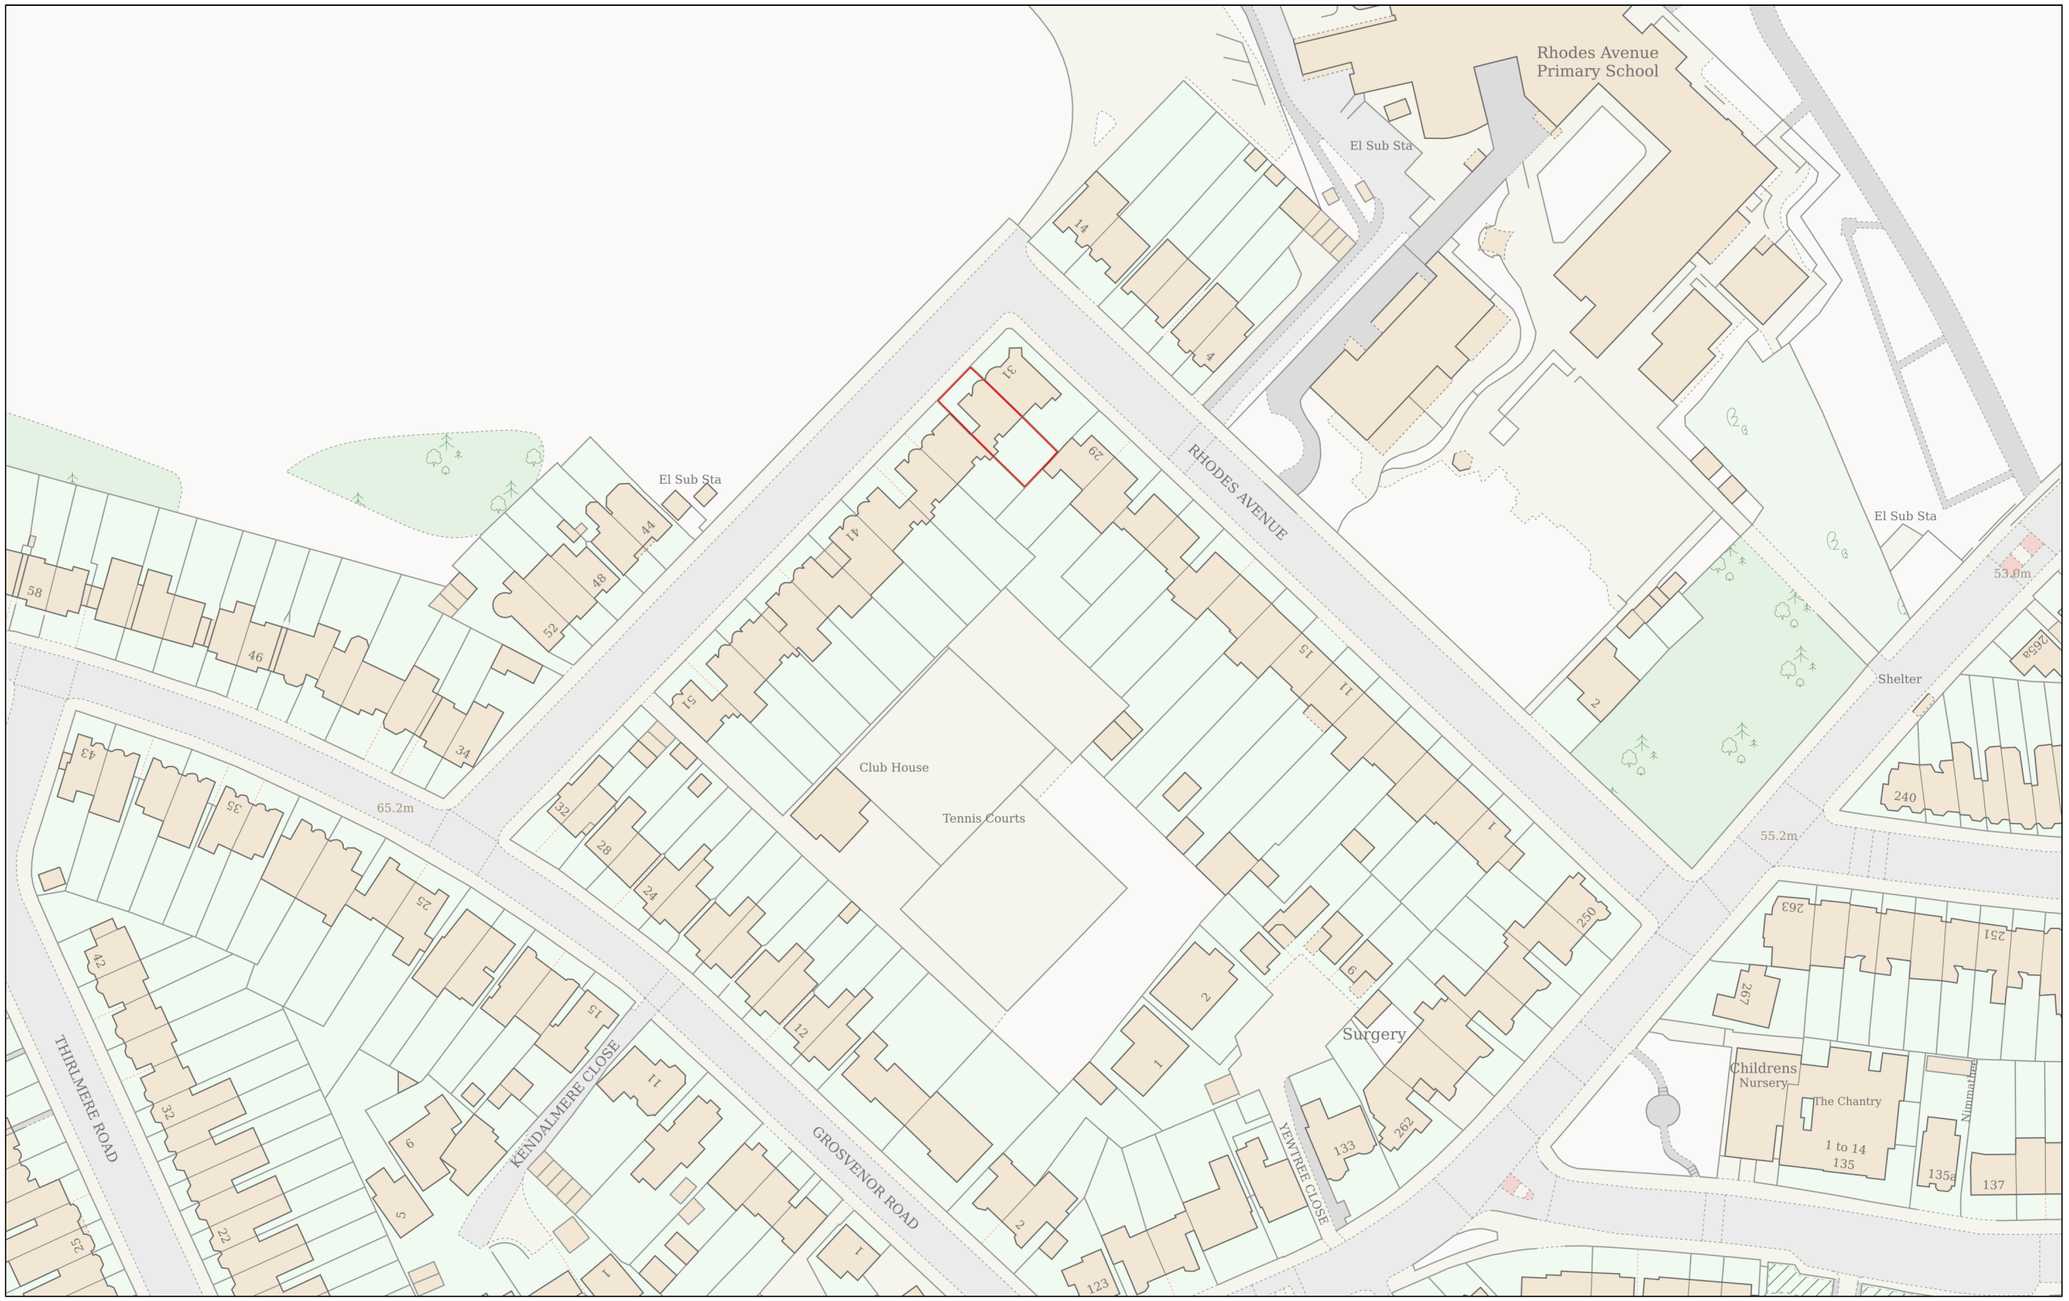

N

Planning Portal Reference: **PP-15071981v1**

0 50

Metres

Powered By TerraQuest

© Crown copyright and database rights 2026 OS 100042766