
The copyright in all designs, drawings, schedules, specifications and any other documentation prepared by Scene London Ltd. in relation to this project shall remain the property of Scene London Ltd. and must not be reissued, loaned or copied without prior written consent. Do not Scale from this drawing used figured dimensions only.

PLANNING ISSUE

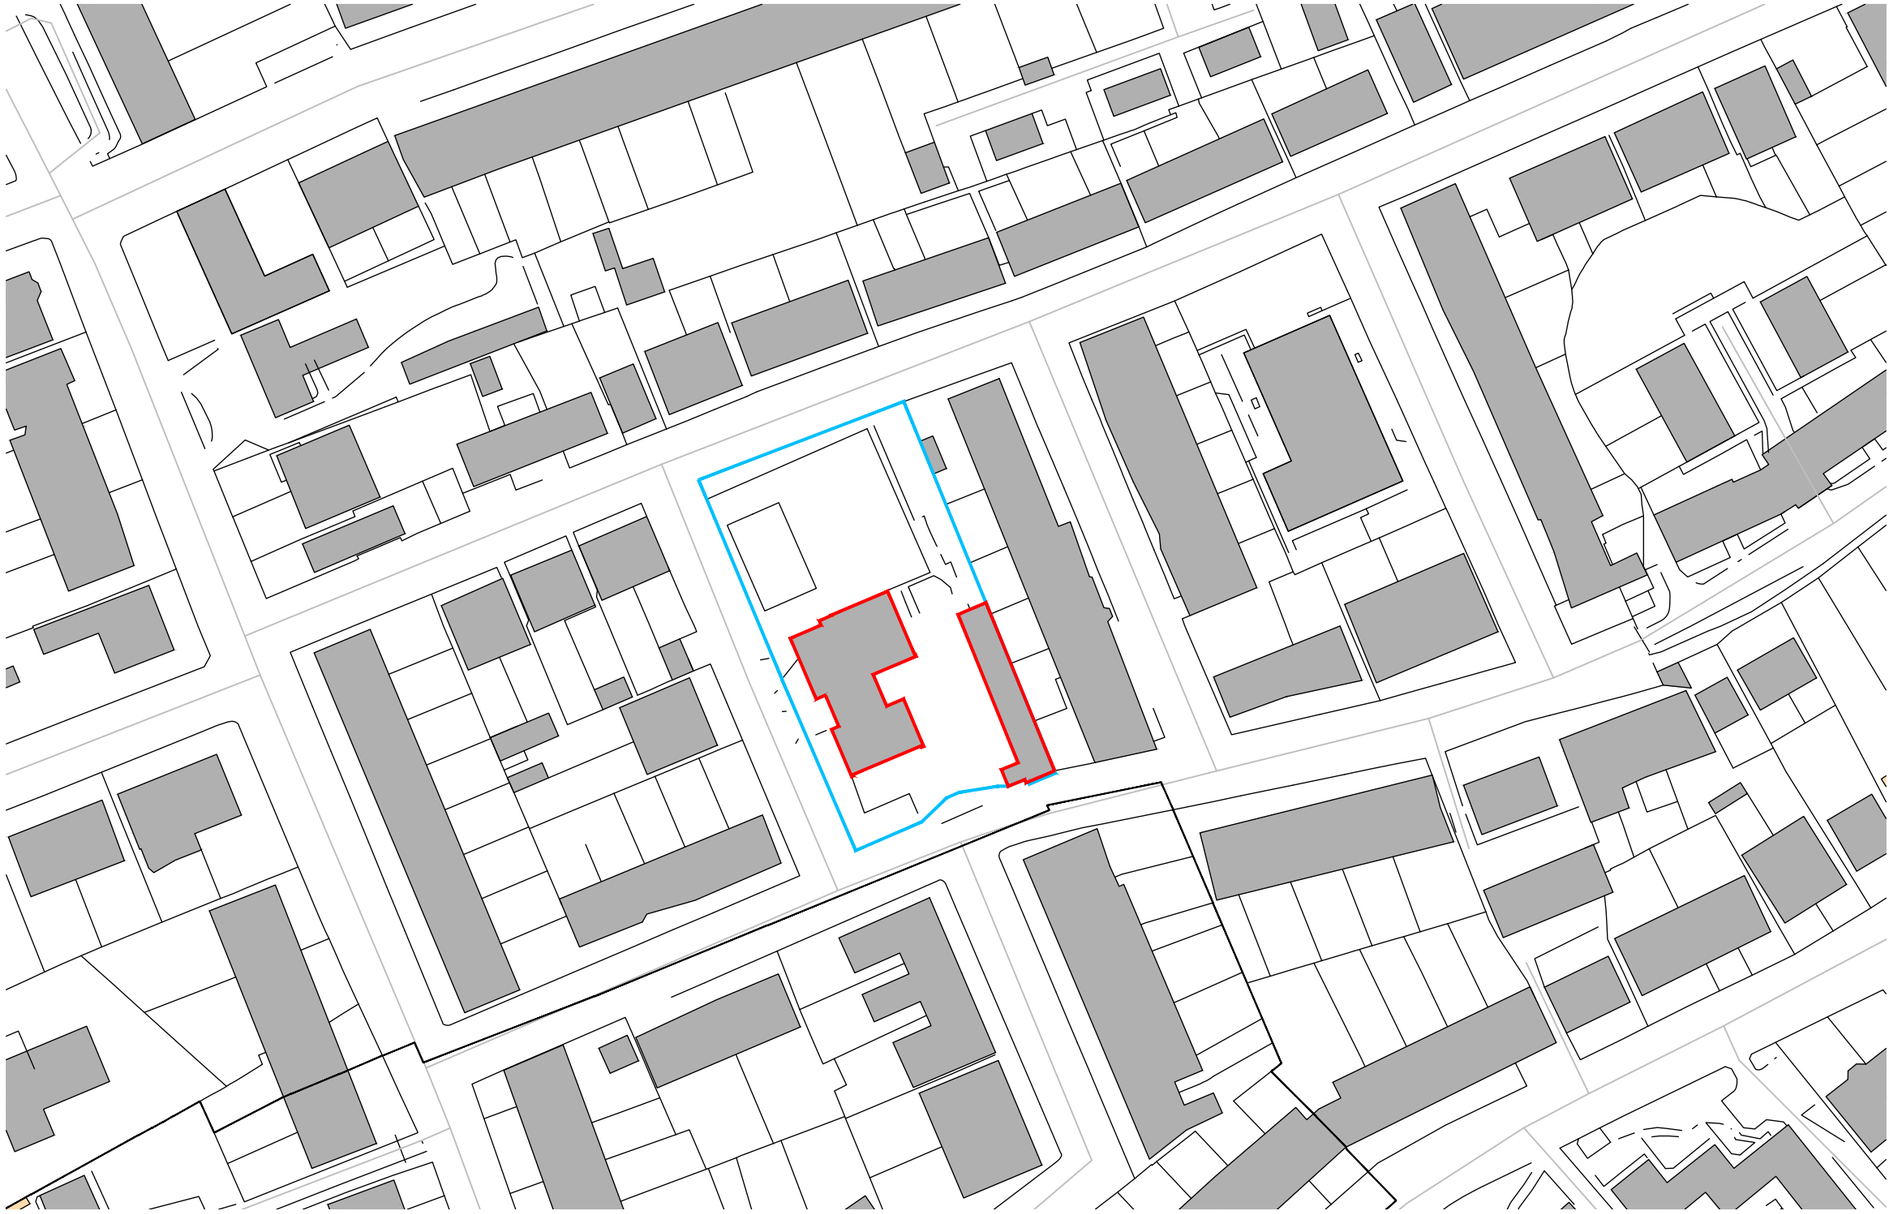

Key:

- Development Boundary
- Ownership Boundary

NORTH

1:1250 0m 10m 20m 30m 40m 60m 90m

St Gidla's School

Client Name	Octavia House Schools
Address	St Gilda's School Oakington Way London N1

// Site Location Plan

Drawn By	AW	Checked By	MB
Scale	1:1250 @ A3	Date	13/10/2026
Scene Ref.	2786	Rev no.	P01
Dwg no.	SCN-XX-XX-DR-A-01.001-A3		

Rev	Description	Initials	Date
P01	Planning Issue	AW	13.10.26

SCENE
// Scene-london.co.uk // 01245 440 302
// 68 Great Eastern St.
Shoreditch
London
EC2A 3JT

RIBA Fkdunhg#Sudf wlf h