
65 Gladstone Avenue London N22 6JY

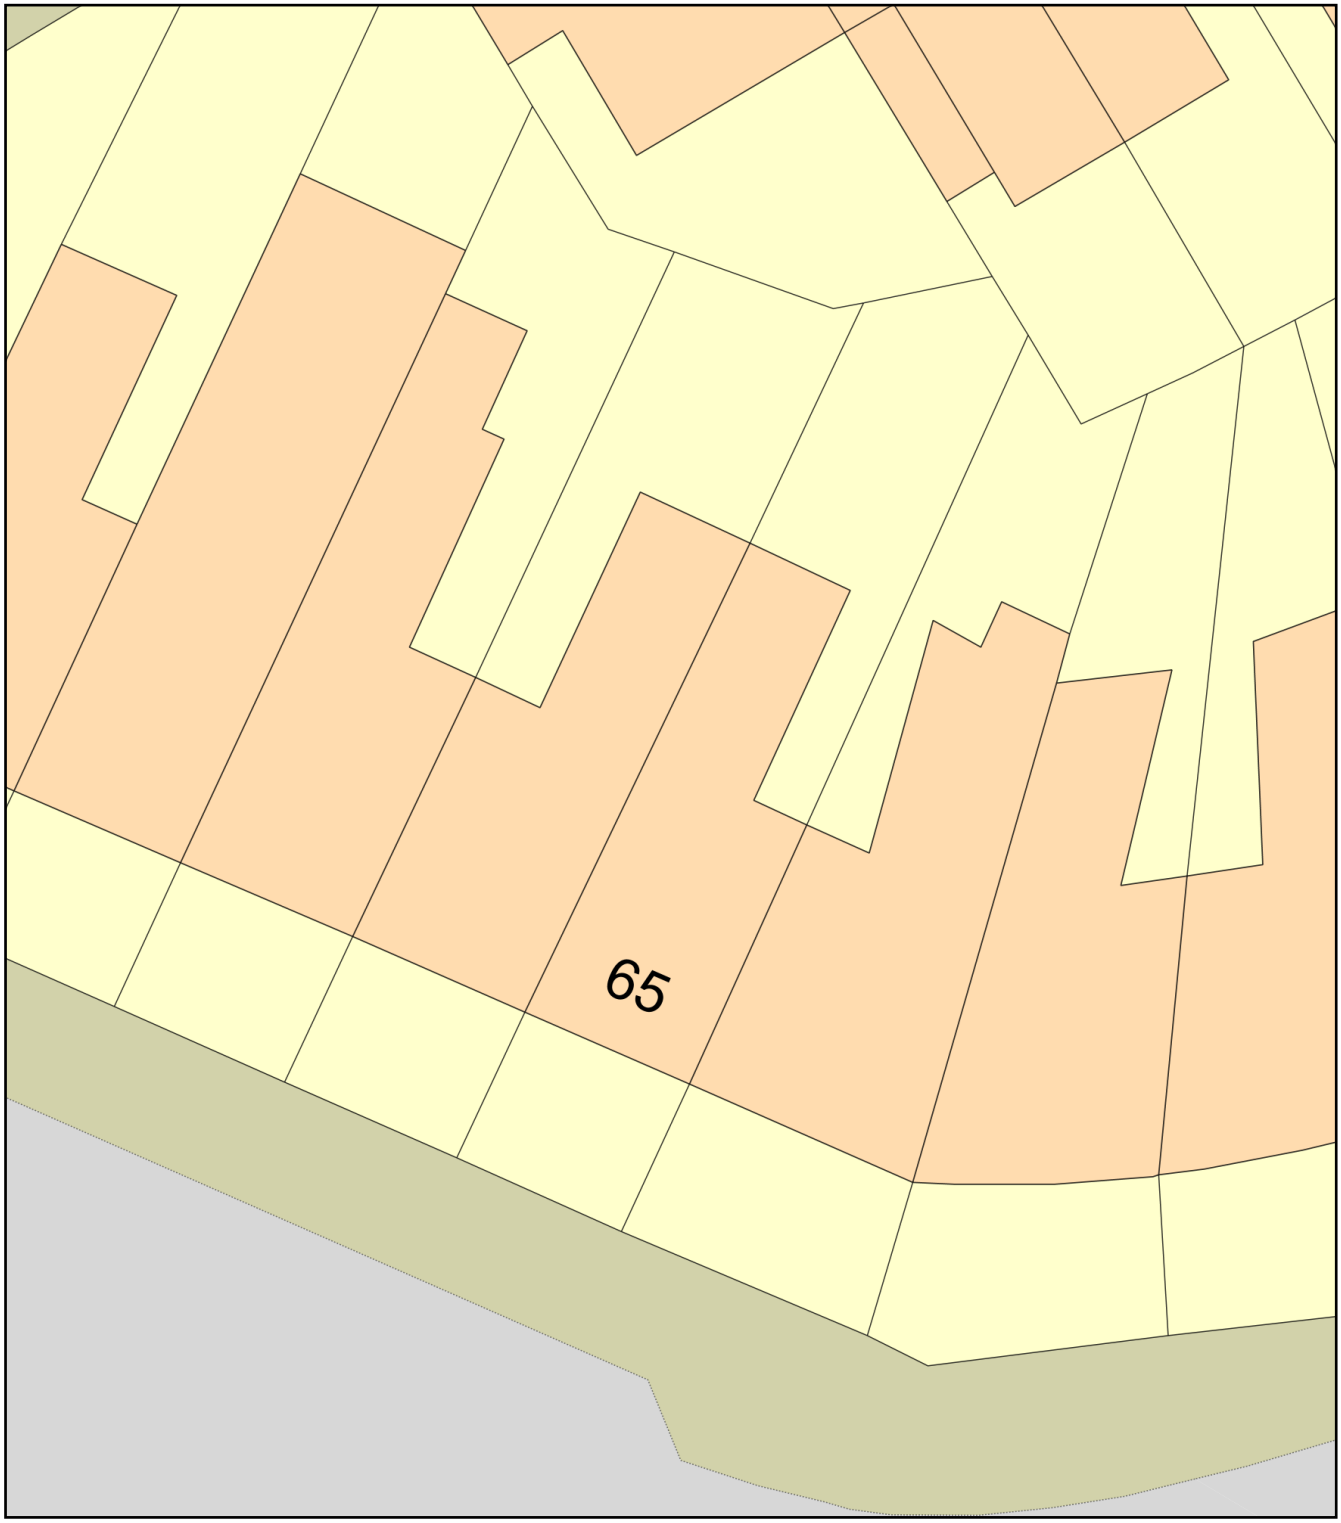

0 10

Metres

N

ReQuestaPlan

Plan Produced for: O Walkes

Date Produced: 21 Oct 2026

Plan Reference Number: TQRQM26294000642881

Scale: 1:200 @ A4

© Crown copyright and database rights 2025 OS 100042766