
Location Plan

Site Address: **Arundel Court, Lansdowne Road, Tottenham, London, N17 0LR**

PlanningPortal

Date Produced: **02-Nov-2026**

Scale: **1:1250 @A4**

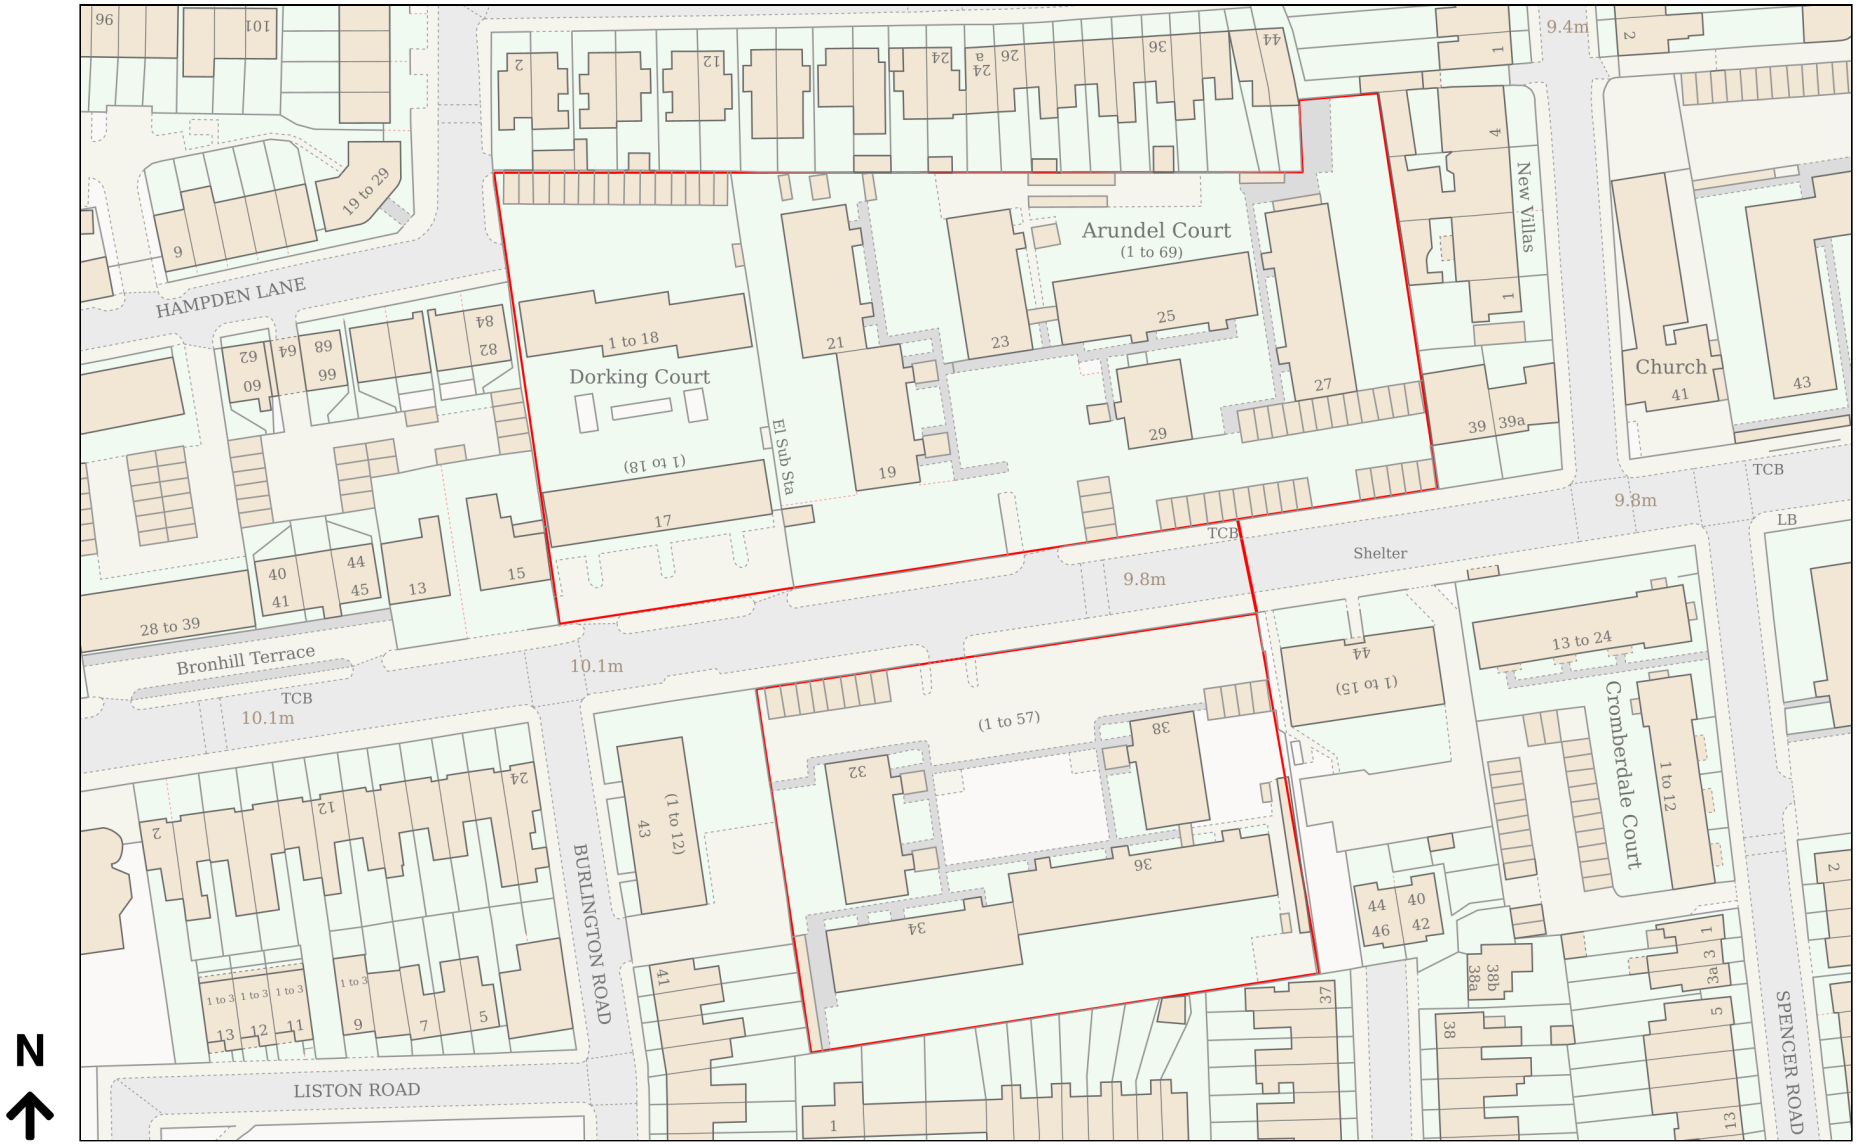

Planning Portal Reference: **PP-15342412v1**

Powered By TerraQuest

© Crown copyright and database rights 2026 OS 100042766