
MORE SPACE
London's Leading Home Extension Company


Drawing title:	Revision:	Scale 1:100 @ A3	Drawn by:
Ground and First Fl plans	----		DO
Drawing No:	**Date:**		**Phase:**
01	30/10/2026	0 1 2 3m	App

Job No:	Job address:	Client:
LW202600006	1 Rusper Road N22 6QT	Ms H. Woods
Council:	**Job type:**	**Consultant:**
Haringey	Loft conversion	SB

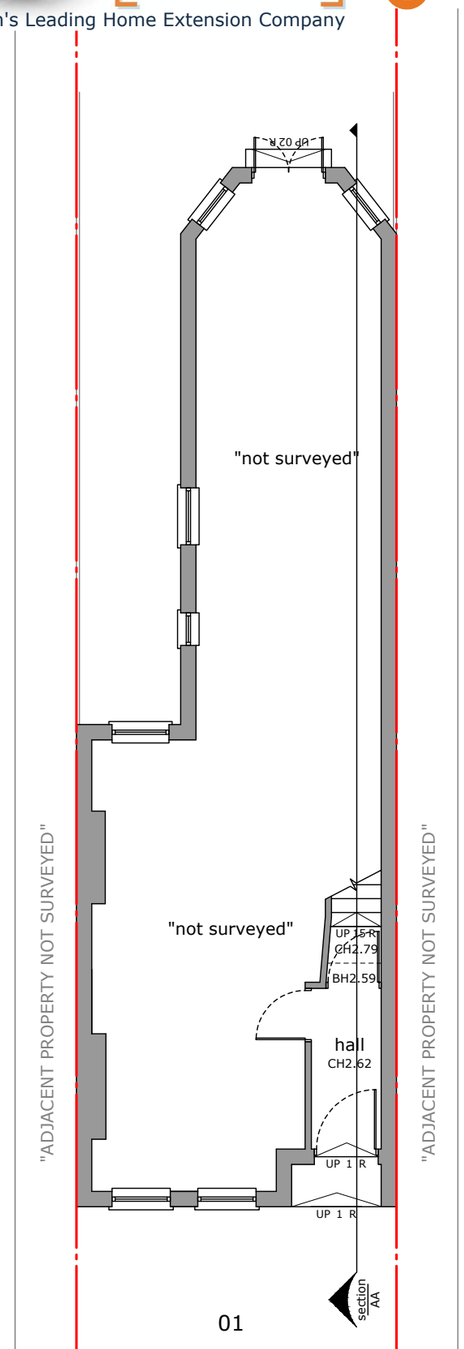


01

EXISTING GROUND FLOOR

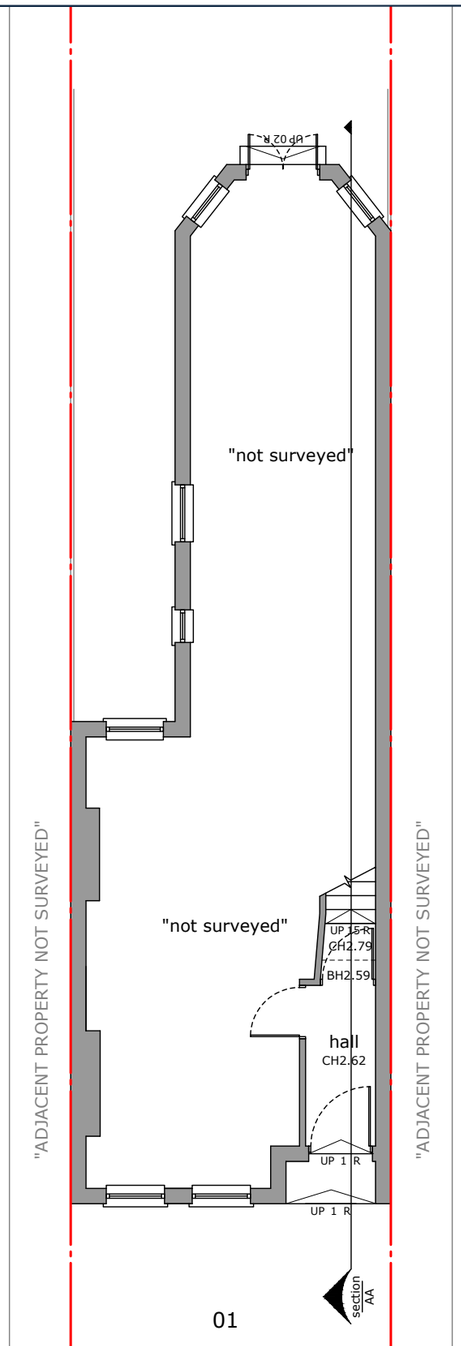


01

PROPOSED GROUND FLOOR

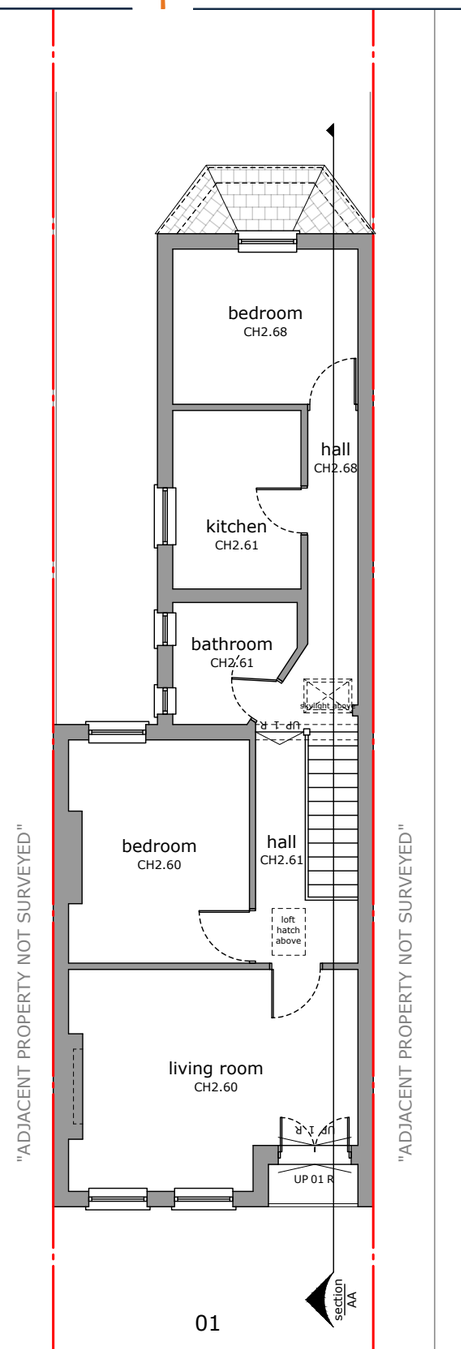

01

EXISTING FIRST FLOOR

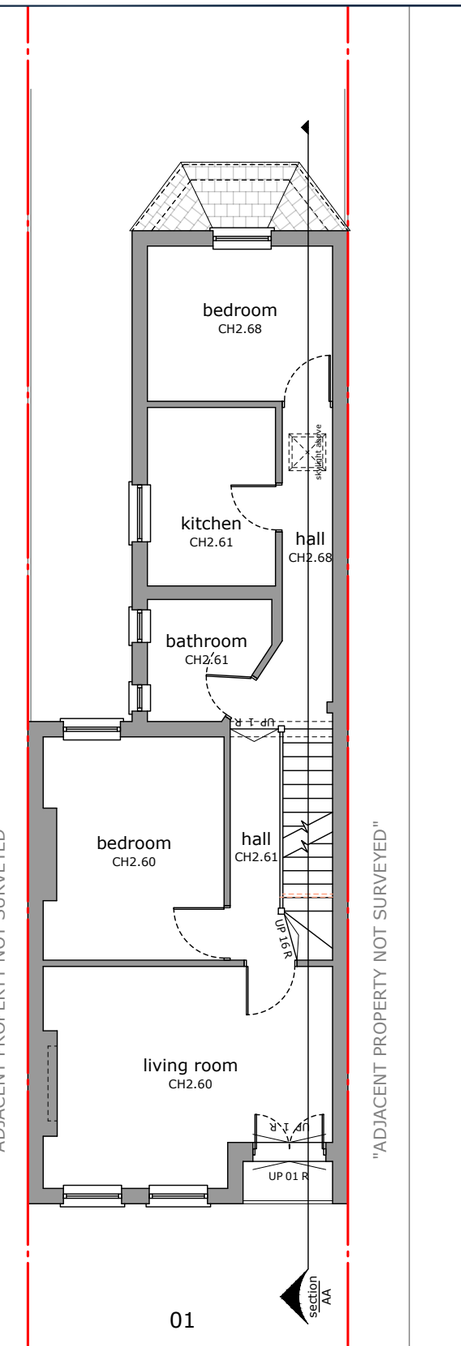

01

PROPOSED FIRST FLOOR


All works to be carried out in accordance with current building regulations and as per signed contract. All dimensions / levels to be checked and verified on site before commencing any work and any discrepancies to be reported to the office immediately. This drawing to be read in conjunction with contract documents, project working drawings, specification, all consultants / specialist drawings, details and specification. All materials to be used in the construction of the external surfaces of the new works shall match those in the existing building. The material produced by MoreSpace TM is copyrighted under UK & international law and is solely for the use of MoreSpace TM and those of which are explicitly authorised; in no case can this material be used by any other party, without prior written consent. All rights reserved.

MORE SPACE

London's Leading Home Extension Company


Drawing title: Loft and Roof Fl plans	Revision: ----	Scale 1:100 @ A3	Drawn by: DO
Drawing No: 02	Date: 30/10/2026	0 1 2 3m	Phase: App

Job No: LW202600006	Job address: 1 Rusper Road N22 6QT	Client: Ms H. Woods
Council: Haringey	Job type: Loft conversion	Consultant: SB

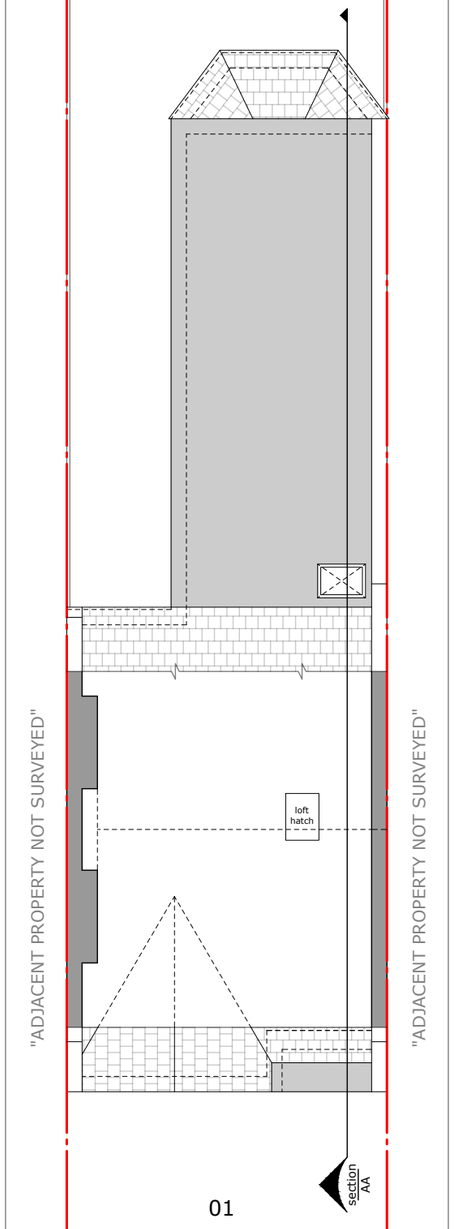


01

EXISTING LOFT FLOOR

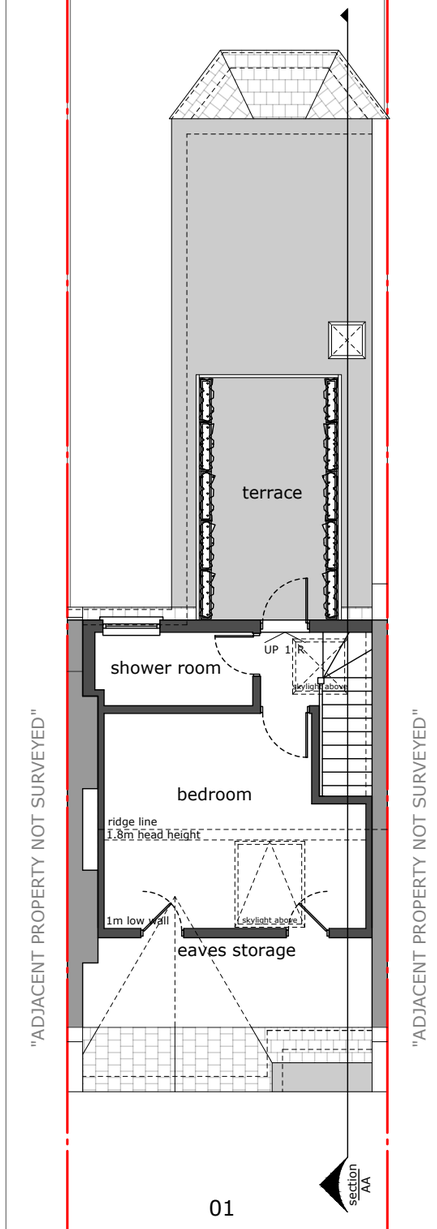


01

PROPOSED LOFT FLOOR

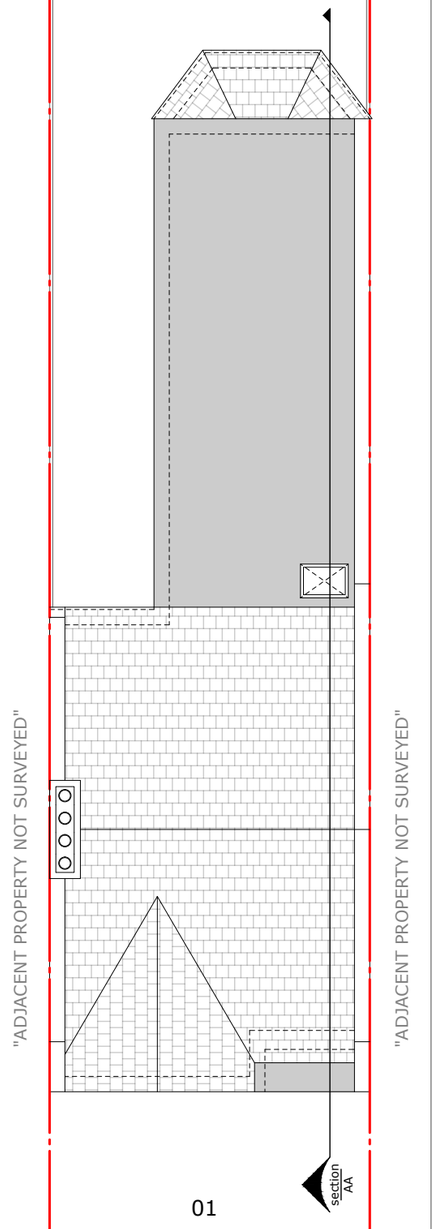

01

EXISTING ROOF PLAN

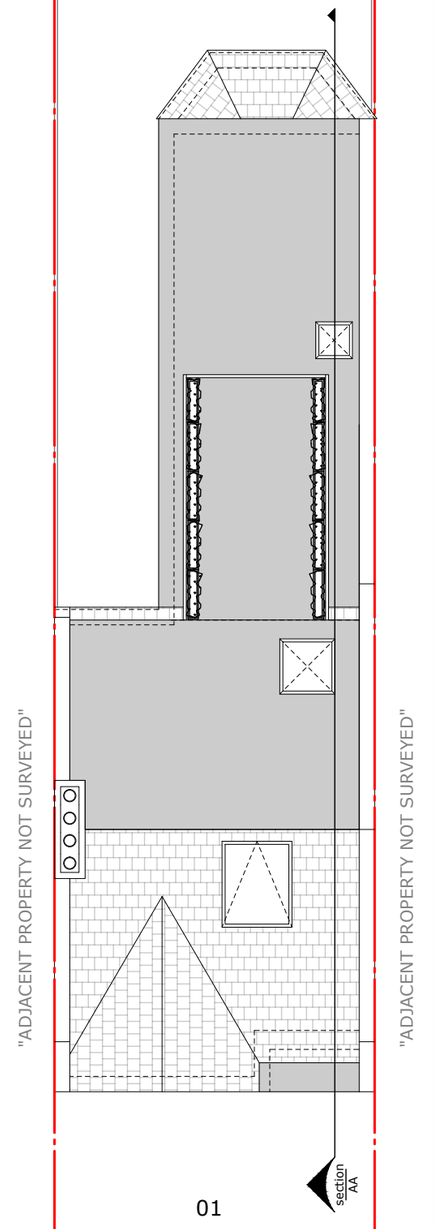

01

PROPOSED ROOF PLAN

All works to be carried out in accordance with current building regulations and as per signed contract. All dimensions / levels to be checked and verified on site before commencing any work and any discrepancies to be reported to the office immediately. This drawing to be read in conjunction with contract documents, project working drawings, specification, all consultants / specialist drawings, details and specification. All materials to be used in the construction of the external surfaces of the new works shall match those in the existing building. The material produced by MoreSpace TM is copyrighted under UK & international law and is solely for the use of MoreSpace TM and those of which are explicitly authorised; in no case can this material be used by any other party, without prior written consent. All rights reserved.

MORE SPACE
London's Leading Home Extension Company

Drawing title:	Revision:	Scale 1:50 @ A3	Drawn by:
Proposed Loft Fl	----		DO
Drawing No:	**Date:**		**Phase:**
03	30/10/2026	0 0.5 1 1.5m	App

Job No:	Job address:	Client:
LW202600006	1 Rusper Road N22 6QT	Ms H. Woods
Council:	**Job type:**	**Consultant:**
Haringey	Loft conversion	SB


Proposed soft landscaping
Viburnum Tinus 'Eve Price' (Laurustinus) Shrub

- a bushy, medium-sized evergreen shrub
- growing height up to 2.5m
- can be formed into a hedge



Example of Viburnum Tinus 'Eve Price' (Laurustinus) not mature

"ADJACENT PROPERTY NOT SURVEYED"

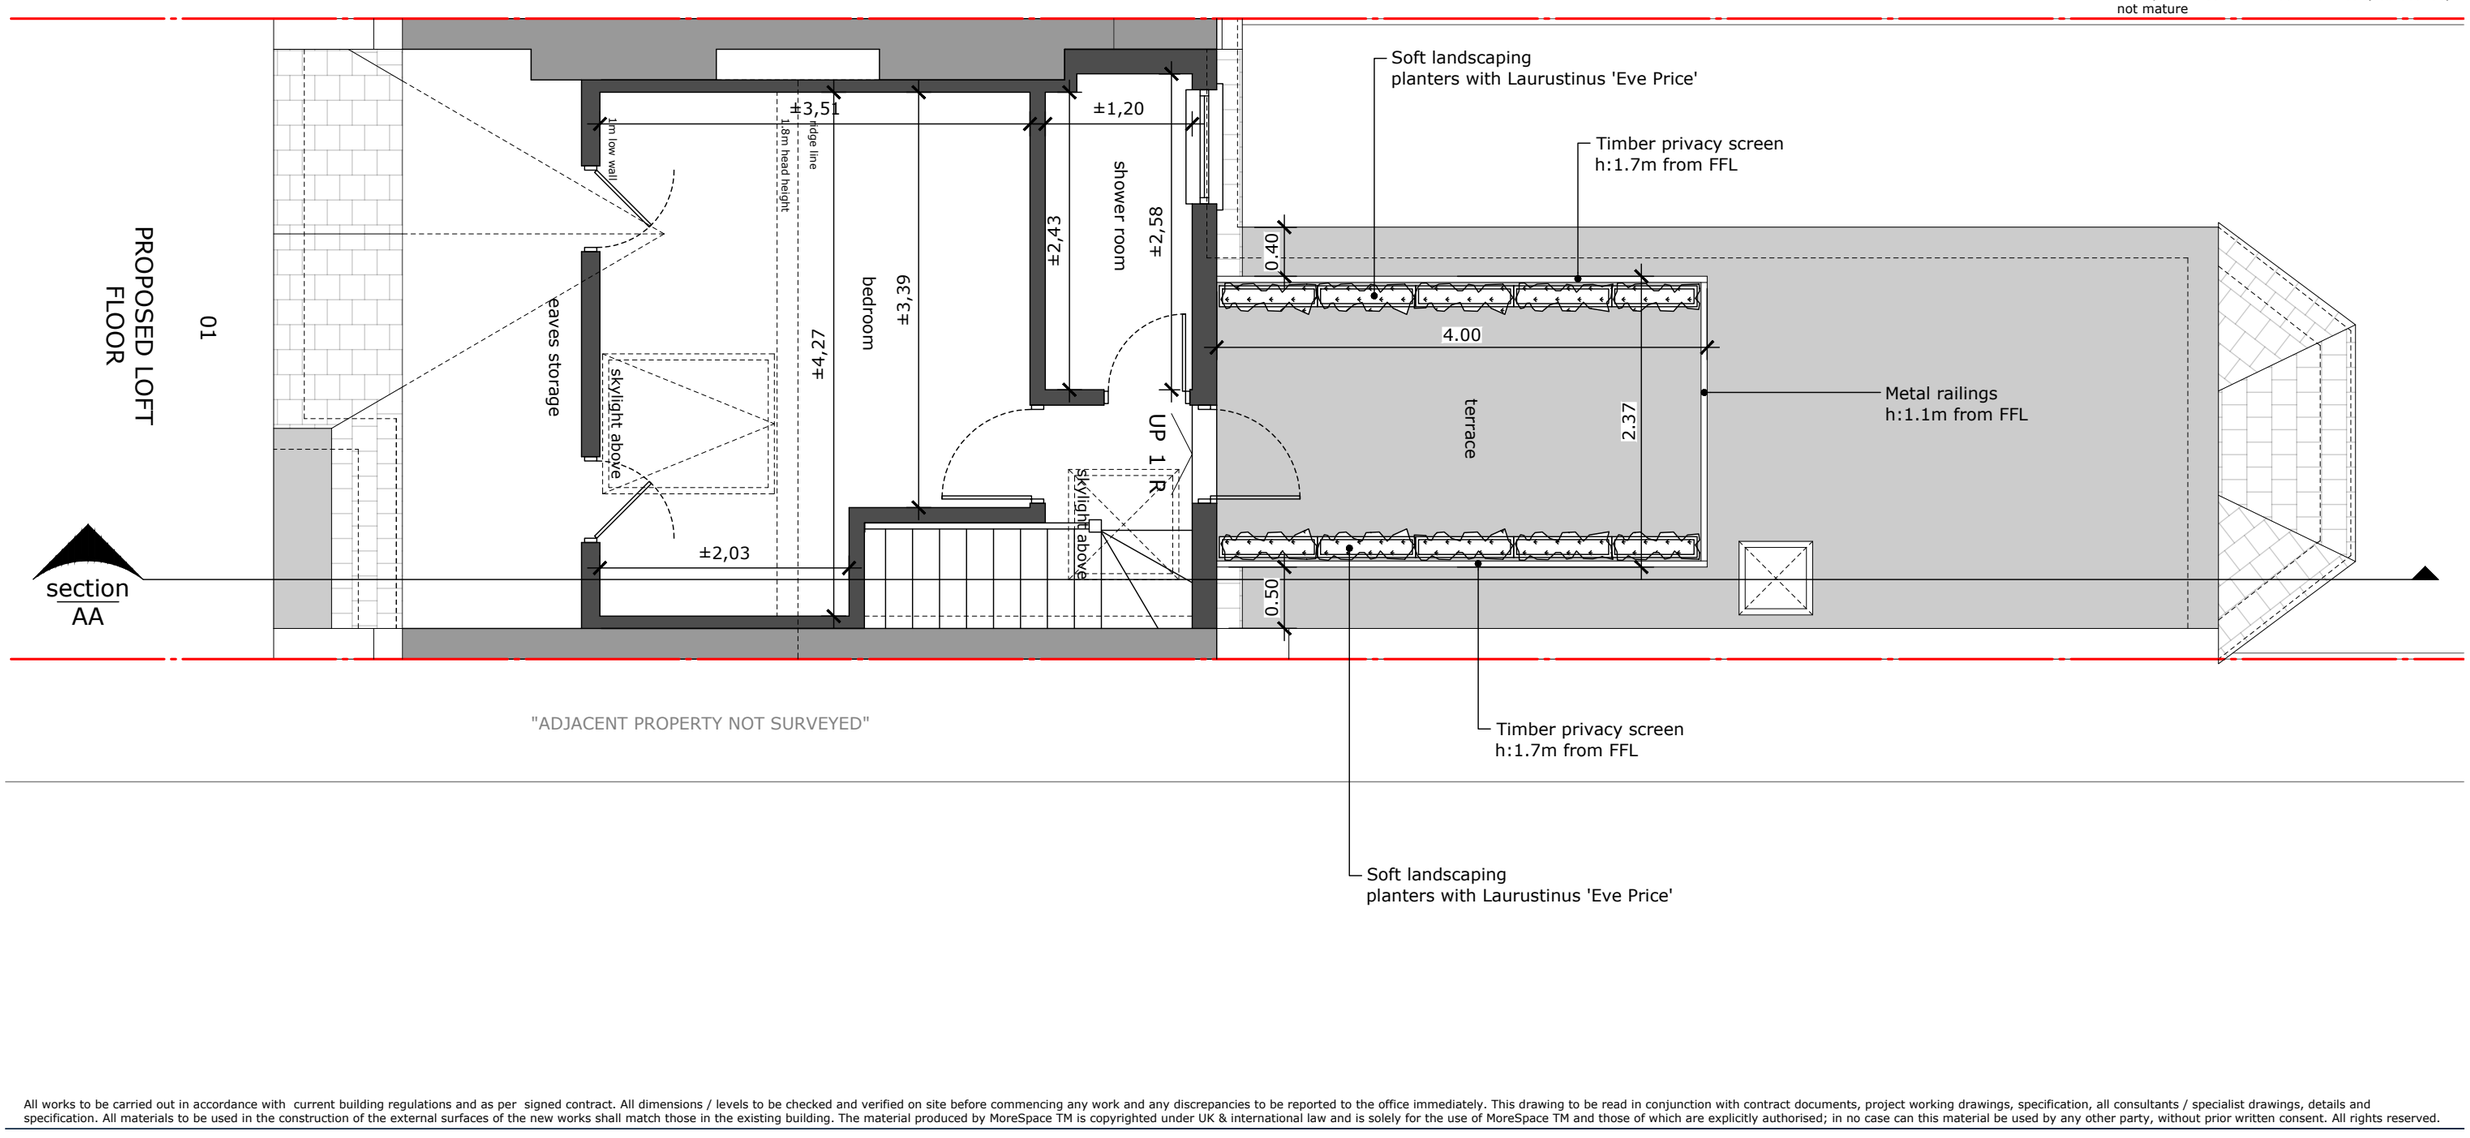


"ADJACENT PROPERTY NOT SURVEYED"

All works to be carried out in accordance with current building regulations and as per signed contract. All dimensions / levels to be checked and verified on site before commencing any work and any discrepancies to be reported to the office immediately. This drawing to be read in conjunction with contract documents, project working drawings, specification, all consultants / specialist drawings, details and specification. All materials to be used in the construction of the external surfaces of the new works shall match those in the existing building. The material produced by MoreSpace TM is copyrighted under UK & international law and is solely for the use of MoreSpace TM and those of which are explicitly authorised; in no case can this material be used by any other party, without prior written consent. All rights reserved.


London's Leading Home Extension Company

Drawing title: Elevations	Revision: ----	Scale 1:100 @ A3	Drawn by: DO
Drawing No: 04	Date: 30/10/2026	0 1 2 3m	Phase: App


Job No: LW202600006	Job address: 1 Rusper Road N22 6QT	Client: Ms H. Woods
Council: Haringey	Job type: Loft conversion	Consultant: SB

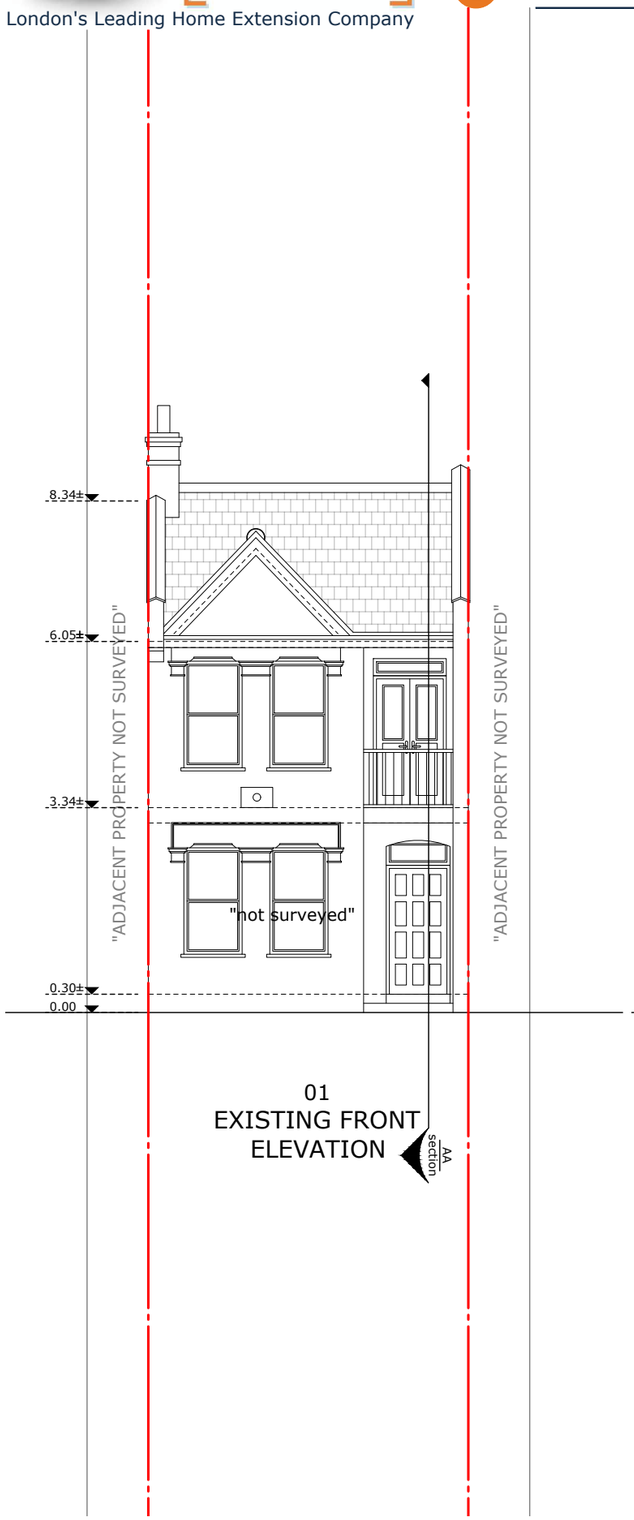


01
EXISTING FRONT ELEVATION
section AA

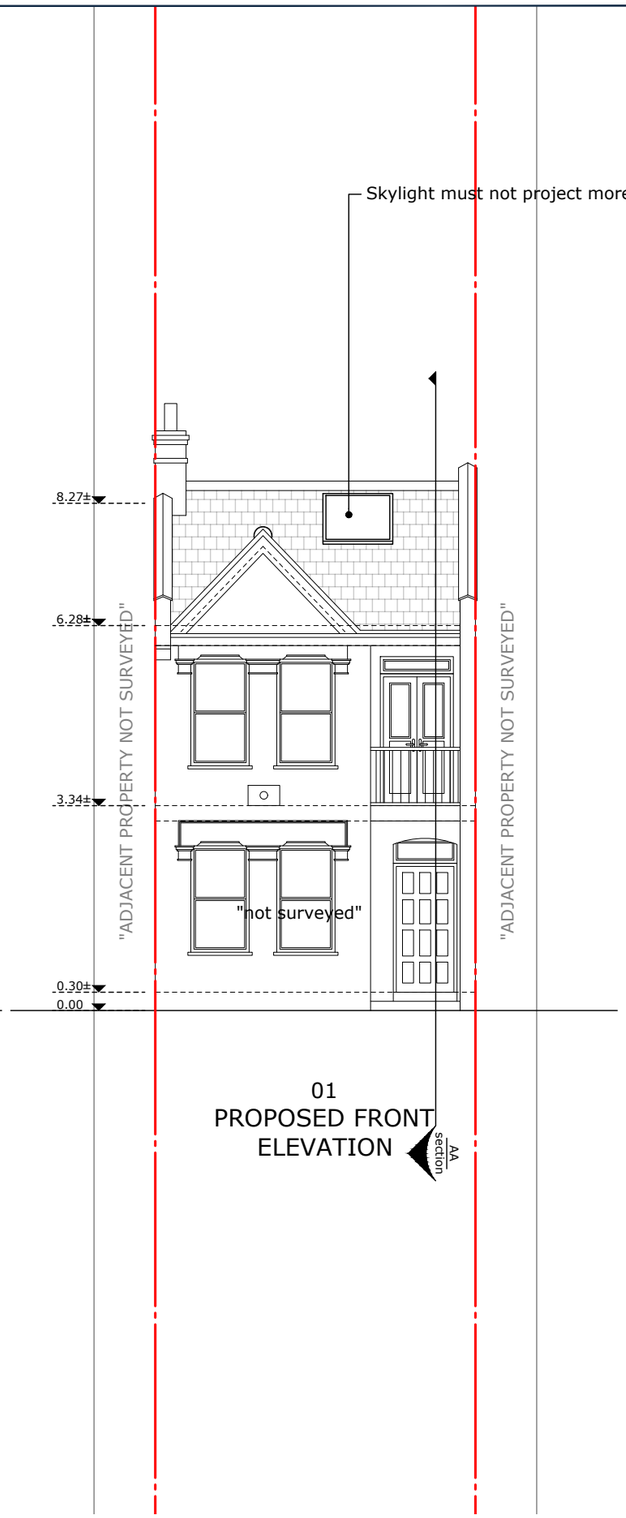

01
PROPOSED FRONT ELEVATION
section AA

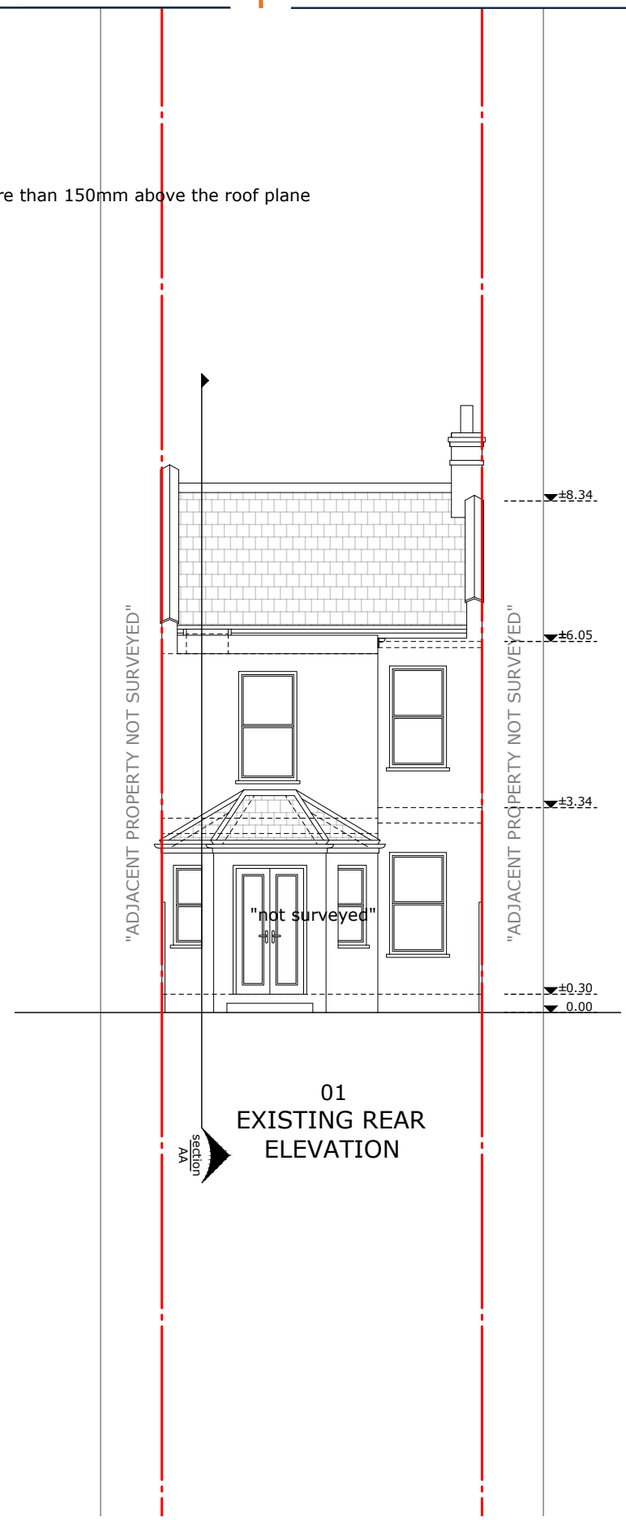

01
EXISTING REAR ELEVATION
section AA

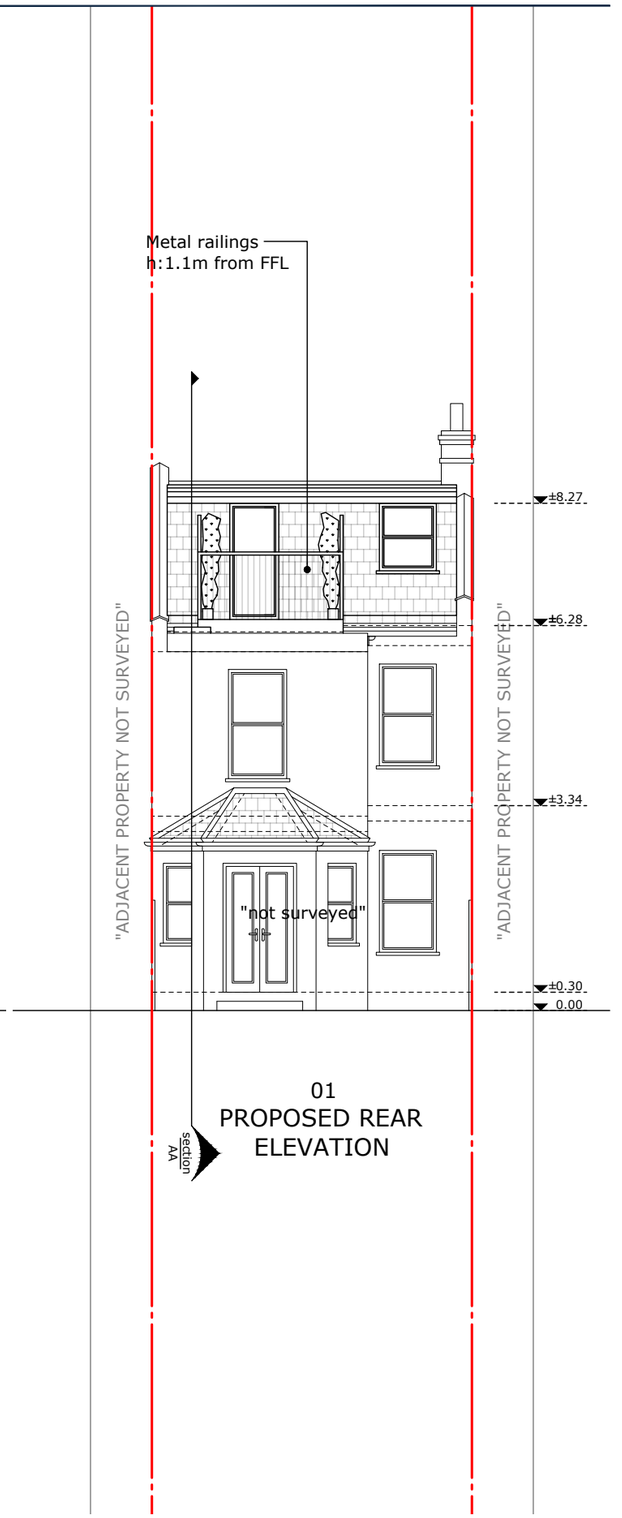


01
PROPOSED REAR ELEVATION
section AA

All works to be carried out in accordance with current building regulations and as per signed contract. All dimensions / levels to be checked and verified on site before commencing any work and any discrepancies to be reported to the office immediately. This drawing to be read in conjunction with contract documents, project working drawings, specification, all consultants / specialist drawings, details and specification. All materials to be used in the construction of the external surfaces of the new works shall match those in the existing building. The material produced by MoreSpace TM is copyrighted under UK & international law and is solely for the use of MoreSpace TM and those of which are explicitly authorised; in no case can this material be used by any other party, without prior written consent. All rights reserved.


London's Leading Home Extension Company

Drawing title:	Revision:	Scale 1:100 @ A3	Drawn by:
Side Elevations	----		DO
Drawing No:	**Date:**		**Phase:**
05	30/10/2026	0 1 2 3m	App

Job No:	Job address:	Client:
LW202600006	1 Rusper Road N22 6QT	Ms H. Woods
Council:	**Job type:**	**Consultant:**
Haringey	Loft conversion	SB

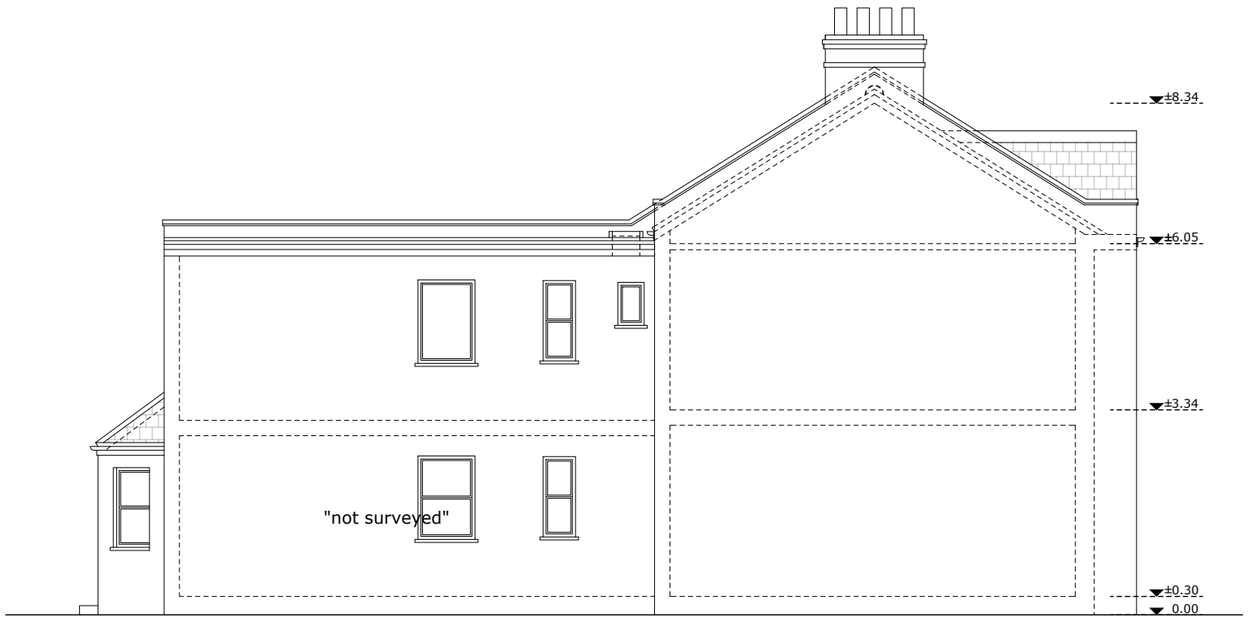

EXISTING SIDE ELEVATION

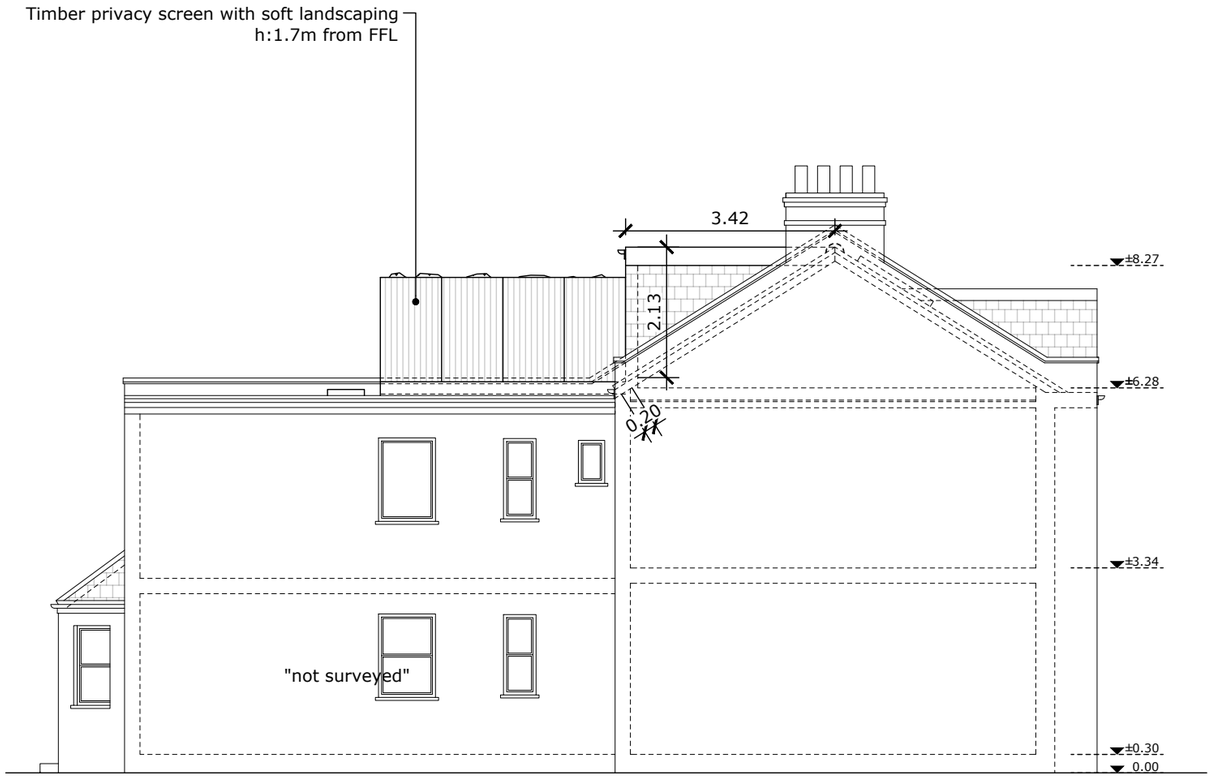

PROPOSED SIDE ELEVATION

All works to be carried out in accordance with current building regulations and as per signed contract. All dimensions / levels to be checked and verified on site before commencing any work and any discrepancies to be reported to the office immediately. This drawing to be read in conjunction with contract documents, project working drawings, specification, all consultants / specialist drawings, details and specification. All materials to be used in the construction of the external surfaces of the new works shall match those in the existing building. The material produced by MoreSpace TM is copyrighted under UK & international law and is solely for the use of MoreSpace TM and those of which are explicitly authorised; in no case can this material be used by any other party, without prior written consent. All rights reserved.


London's Leading Home Extension Company

Drawing title:	Revision:	Scale 1:100 @ A3	Drawn by:
Sections	----		DO
Drawing No:	**Date:**		**Phase:**
06	30/10/2026	0 1 2 3m	App

Job No:	Job address:	Client:
LW202600006	1 Rusper Road N22 6QT	Ms H. Woods
Council:	**Job type:**	**Consultant:**
Haringey	Loft conversion	SB



EXISTING SECTION A-A

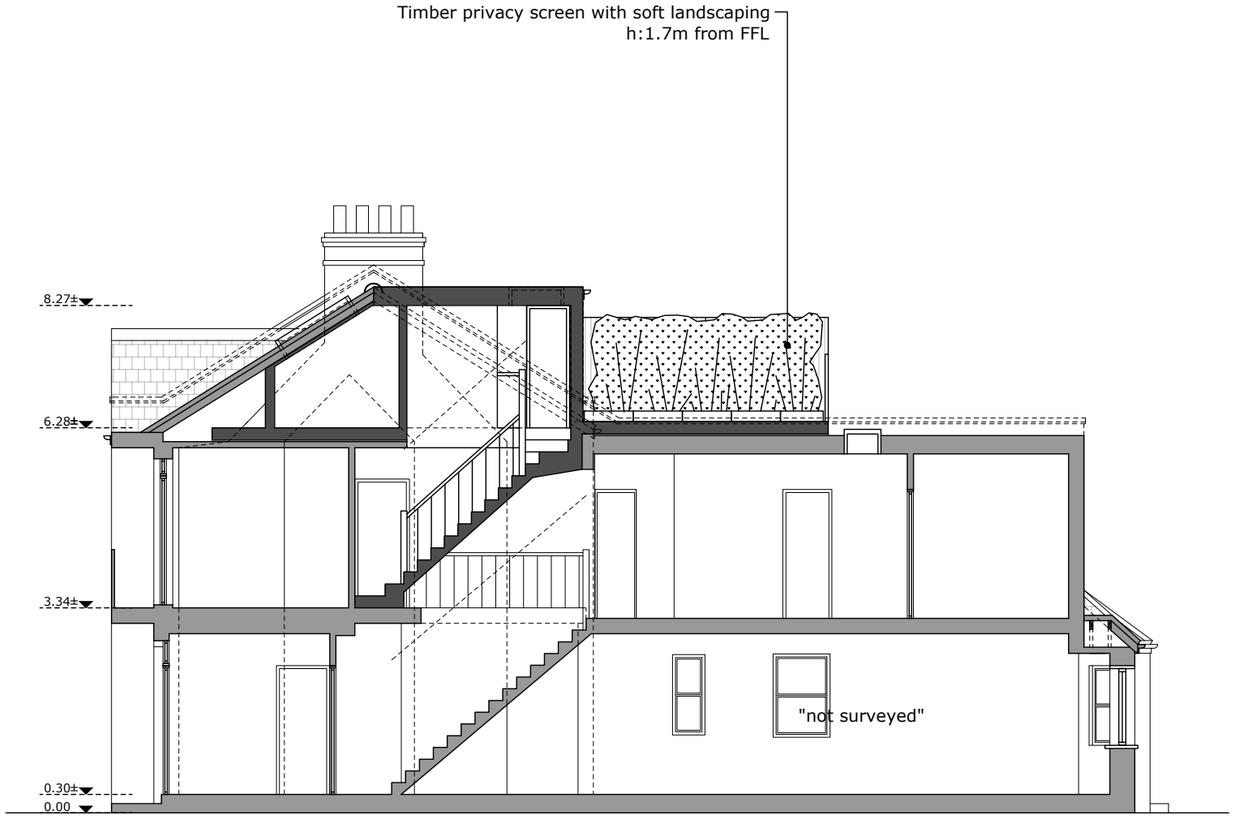


PROPOSED SECTION A-A

All works to be carried out in accordance with current building regulations and as per signed contract. All dimensions / levels to be checked and verified on site before commencing any work and any discrepancies to be reported to the office immediately. This drawing to be read in conjunction with contract documents, project working drawings, specification, all consultants / specialist drawings, details and specification. All materials to be used in the construction of the external surfaces of the new works shall match those in the existing building. The material produced by MoreSpace TM is copyrighted under UK & international law and is solely for the use of MoreSpace TM and those of which are explicitly authorised; in no case can this material be used by any other party, without prior written consent. All rights reserved.

London's Leading Home Extension Company

Drawing title:	Revision:	Scale as shown	Drawn by:
Rear garden elevation	----		DO
Drawing No:	**Date:**		**Phase:**
07	30/10/2026		App

Job No:	Job address:	Client:
LW202600006	1 Rusper Road N22 6QT	Ms H. Woods
Council:	**Job type:**	**Consultant:**
Haringey	Loft conversion	SB

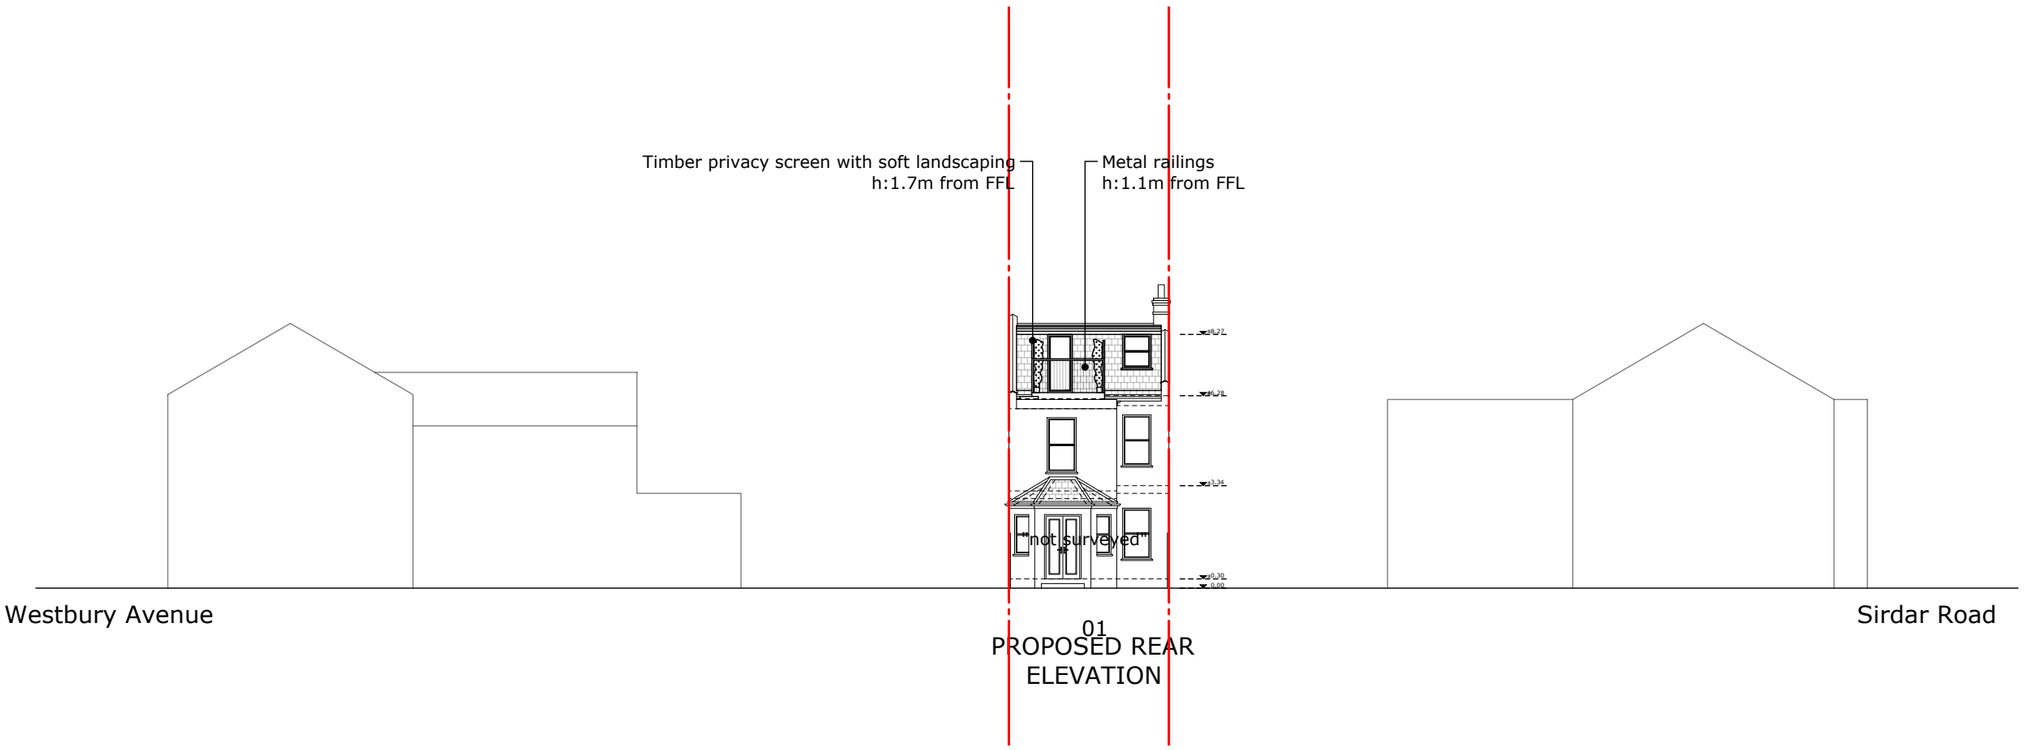

01
PROPOSED REAR ELEVATION

Rear elevation
1:200

0 1 2 5m

All works to be carried out in accordance with current building regulations and as per signed contract. All dimensions / levels to be checked and verified on site before commencing any work and any discrepancies to be reported to the office immediately. This drawing to be read in conjunction with contract documents, project working drawings, specification, all consultants / specialist drawings, details and specification. All materials to be used in the construction of the external surfaces of the new works shall match those in the existing building. The material produced by MoreSpace TM is copyrighted under UK & international law and is solely for the use of MoreSpace TM and those of which are explicitly authorised; in no case can this material be used by any other party, without prior written consent. All rights reserved.