
ALL DIMENSIONS TO BE CHECKED ON SITE


0 1 2 3

LINEAR SCALE 1:50@ A1

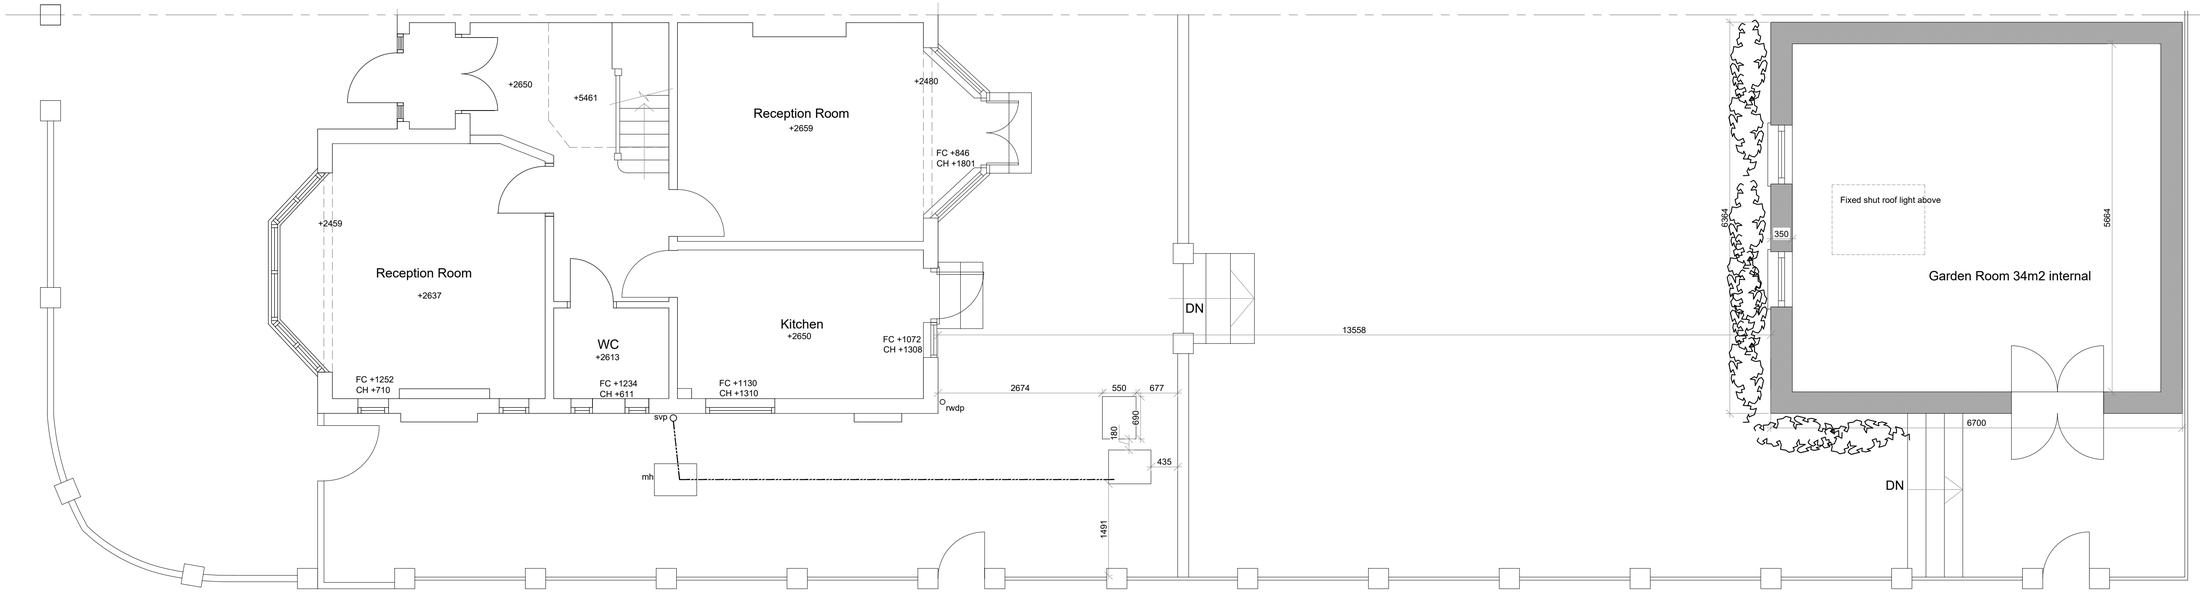

Proposed Ground Floor Plan

Proposed Garden Room Plan

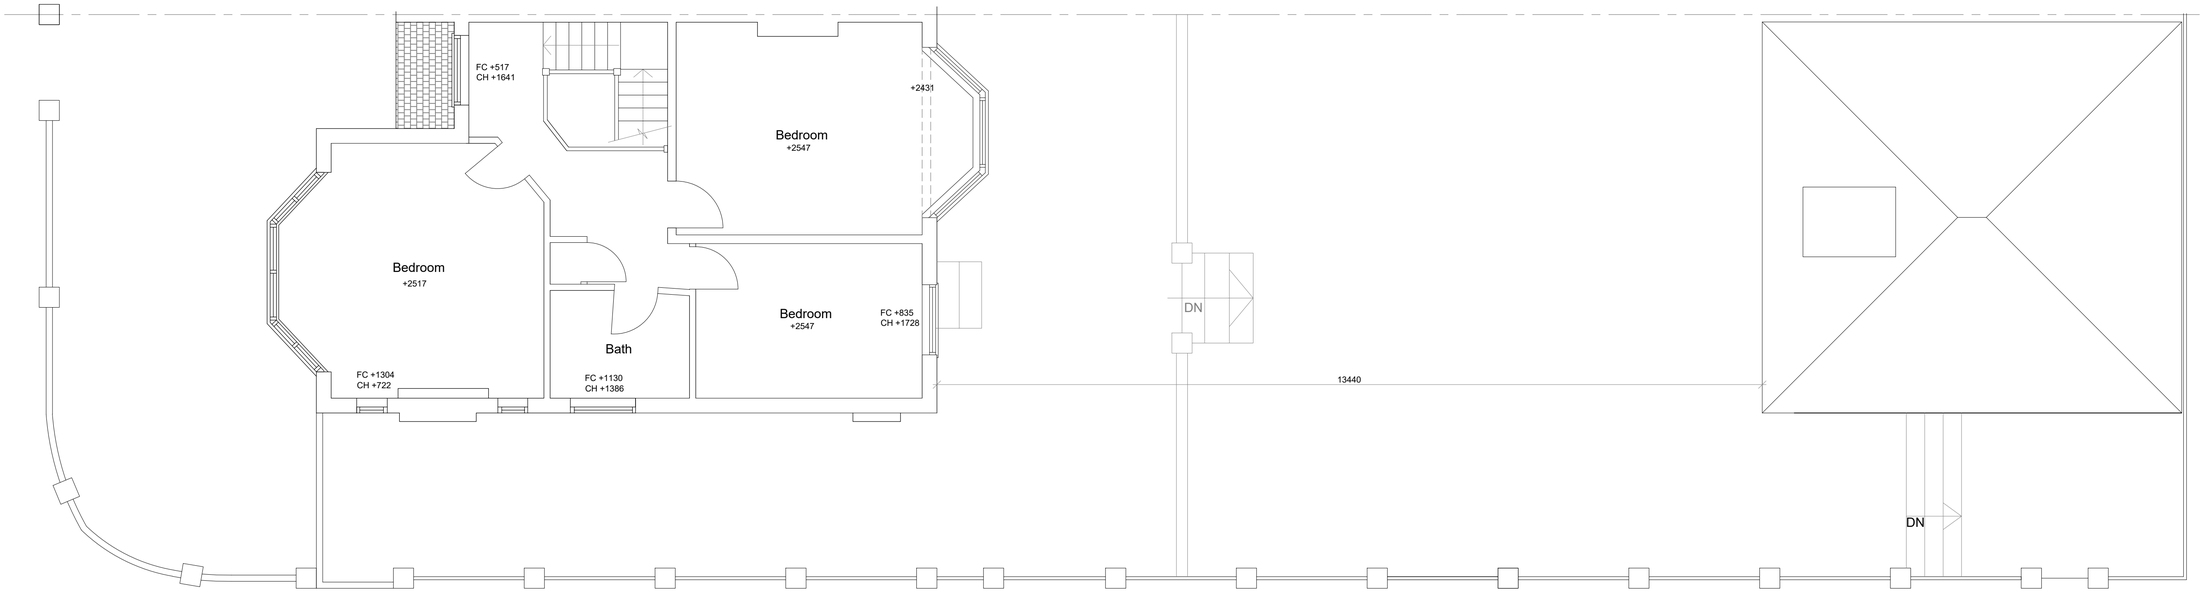

Proposed First Floor Plan

revisions

project
45 Woodfield Way
London
N11 2NR

client
Lynsey Swimer

drawing title
Proposed Floor Plans

true associates ltd
32 Chamberlayne Road
london NW10 3JE
tel 020 8960 3663
e-mail alan@trueassociates.co.uk

date Aug 2026 number A260329PA/004

scale 1:50 @ A1 revision

© copyright