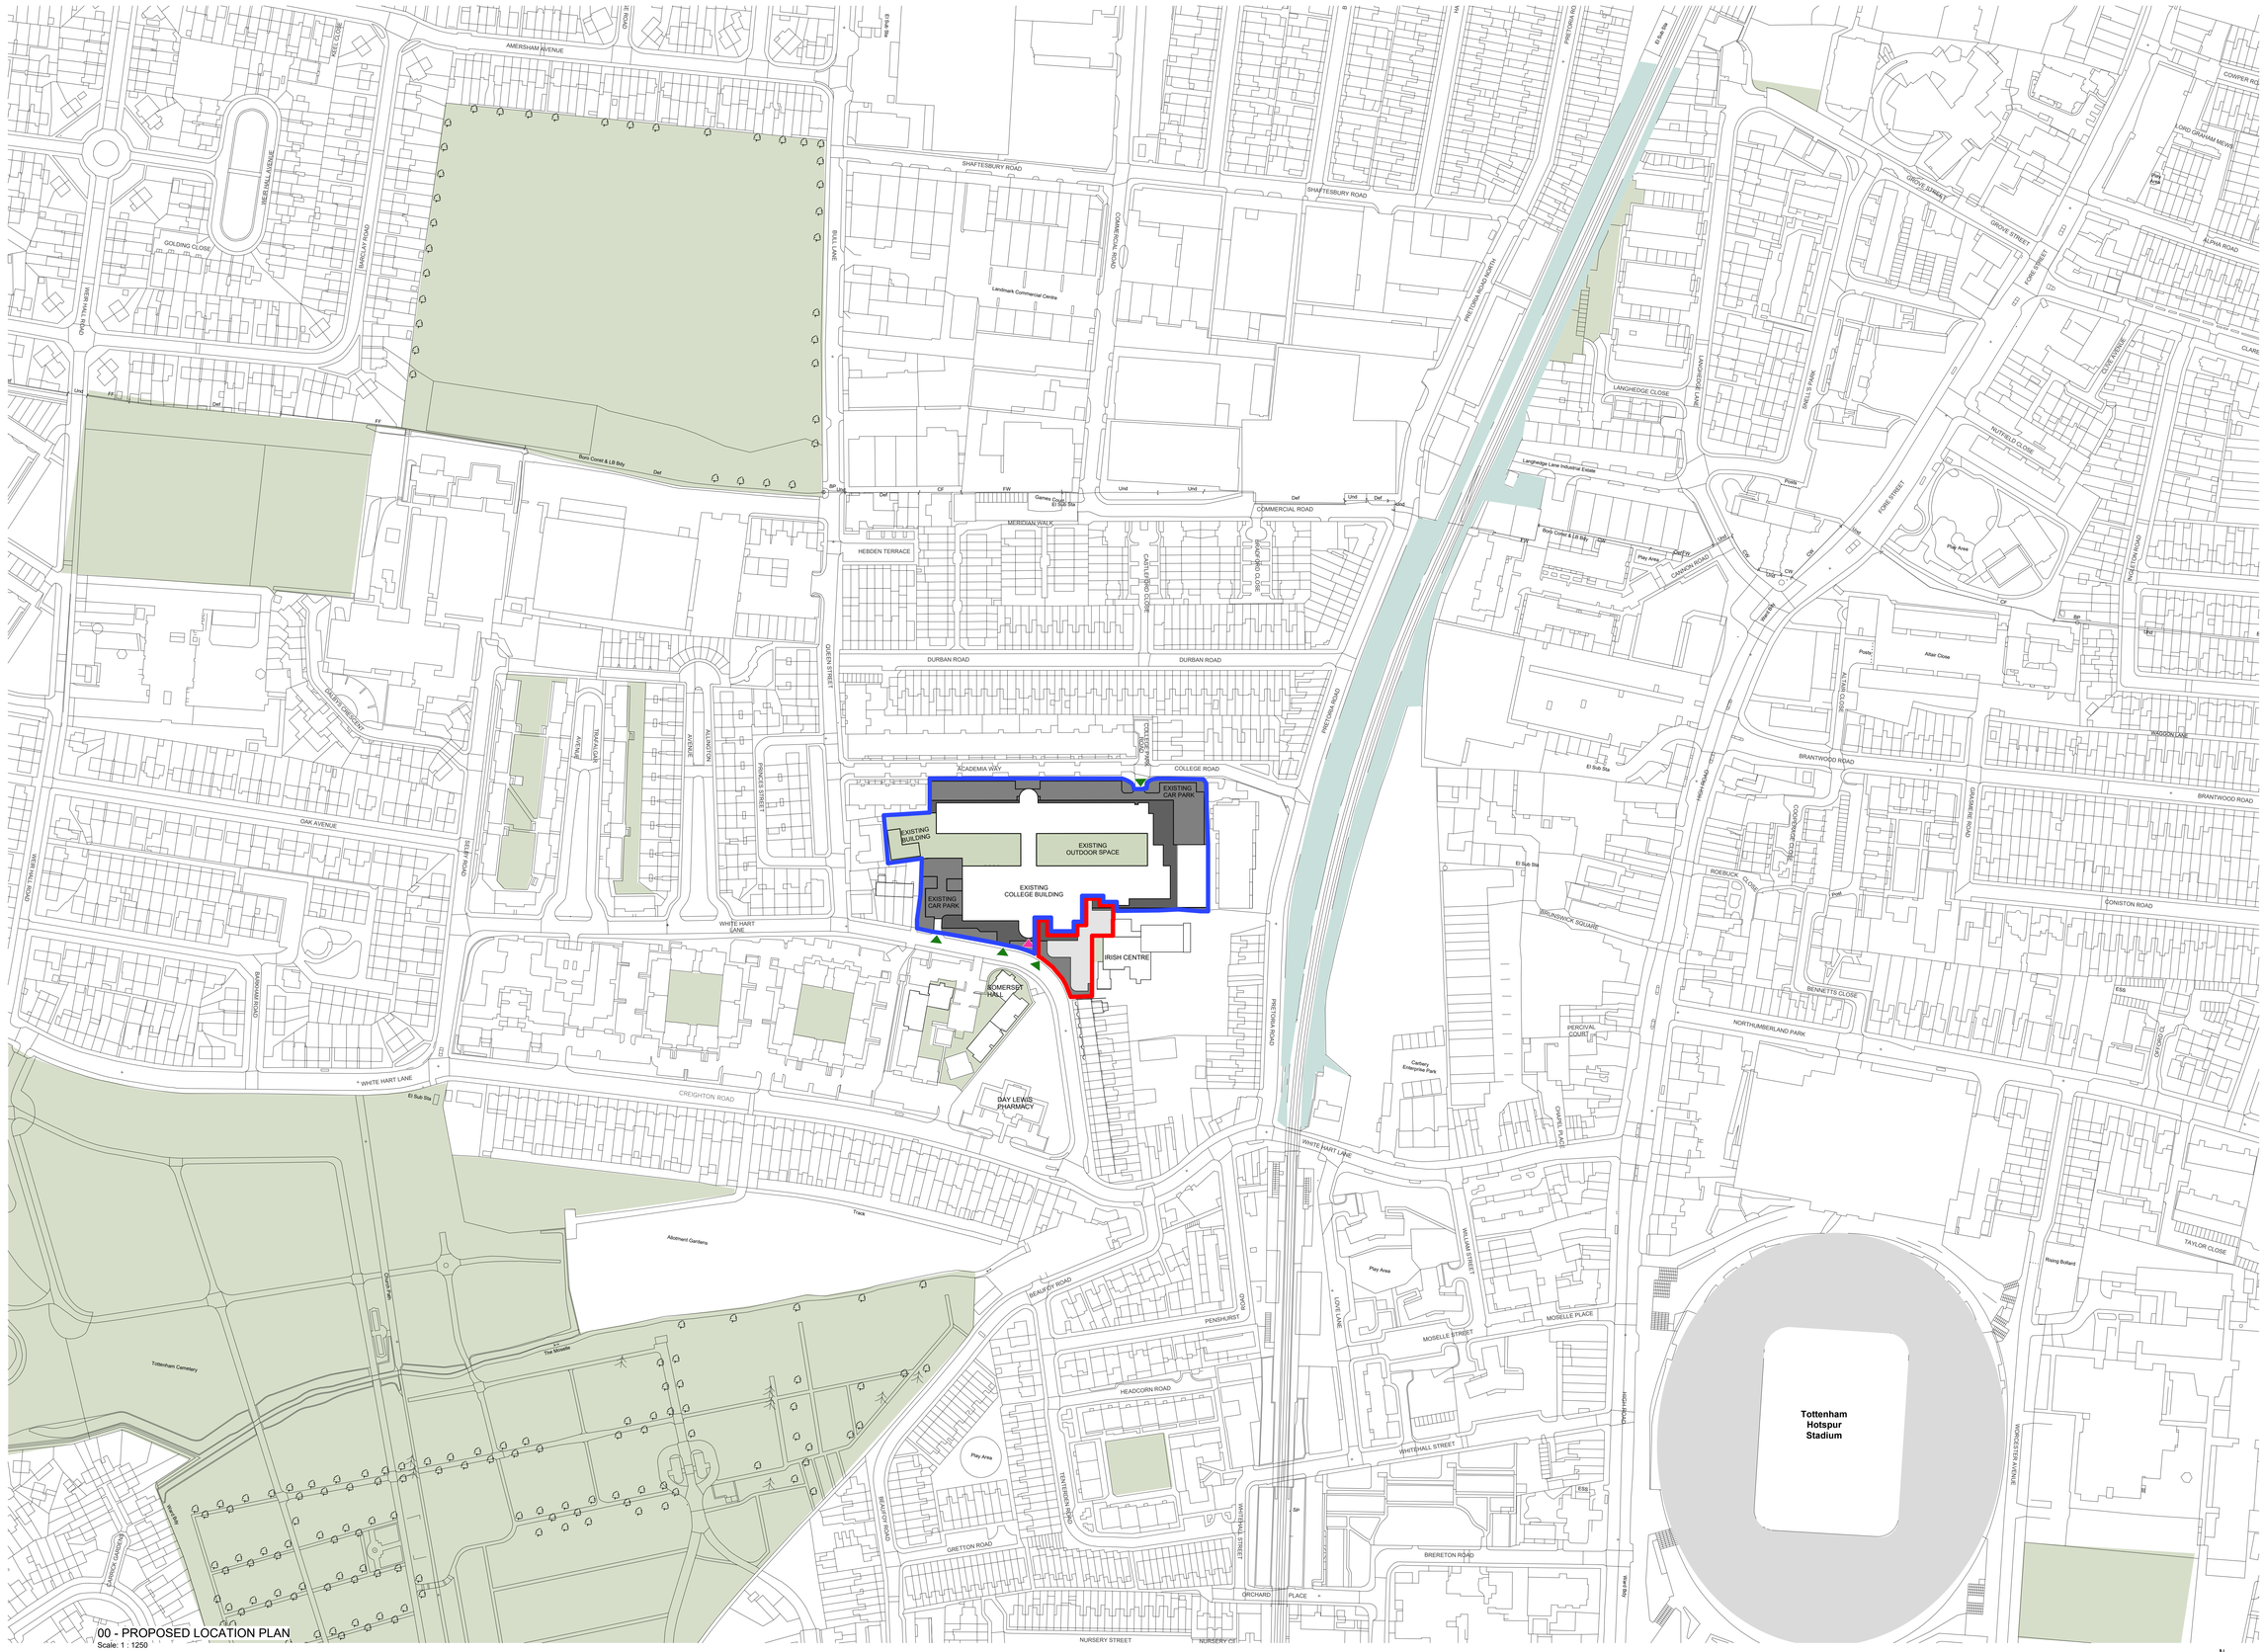


00 - PROPOSED LOCATION PLAN
Scale: 1 : 1250

N

This drawing is to be scaled for planning purposes only. Do not scale for construction. All dimensions to be verified on site

0 1m 2m 3m 5m 10m
Scale: 1:100

NOTES
Check all dimensions on site. This drawing is for planning purposes only and is not to be used for construction. Report any discrepancies and omissions to HLM Architects
This Drawing is Copyright ©

DESIGN/SKETCH DESIGN
Unless stated otherwise, the designs shown are subject to detailed site survey, investigations, and legal definition, the CDM Regulations, and the comments and / or approval of the various relevant Local Authority Officers, Statutory Undertakers, Fire Officers, Engineers and the like. They are copyright, project specific and confidential and no part is to be used or copied in any way without the express prior consent of HLM Architects.

PHOTOCOPIED/SCANNED INFORMATION
NB This drawing is based on photocopied / scanned information liable to distortion in scale.

AREA CALCULATIONS
NB The areas shown are approximate only and have been measured off preliminary drawings as the likely areas at the current state of design using the stated option from the Code of Measuring Practice, 4th edition. RICS/SVA. These may be affected by future design development and construction tolerances, or the result of surveys for existing buildings. Take account of these factors before planning any financial or property development purpose or strategy and seek confirmation of latest areas before decision making.

3RD-PARTY INFORMATION
NB This drawing includes information provided by independent surveyors and/or consultants, to whom all queries shall be made. HLM Architects can accept no liability for its content or accuracy.

PLANNING KEY	
SITE ENTRANCE	
MAIN ENTRANCE	
COMMUNITY USE	
STUDENT ACCESS	
SITE OWNERSHIP	
APPLICATION BOUNDARY	

Rev	Description	Date	By	Chk
P01	Planning Issue	31/10/2025	TH	RW

Revisions — Suitability
Project — S2 INFORMATION

1817
Haringey Sixth Form College

Client
Haringey Sixth Form College
HARINGEY SIXTH FORM COLLEGE
SUCCESS AMBITION RESILIENCE

Title
PROPOSED LOCATION PLAN

Drawing No.	Revision
1817-HLM-ZZ-ZZ-D-A-101	P01
Scale: As indicated @A0	Drawn: TH
Date: 31/10/2025	Checked: RW

HLM Architects
© HLMArchitects
Wool + Tailor Building
Fifth Floor
10-12 Alie Street
London E1 8DE
www.hlmarchitects.com
T. +44 (0) 20 7921 4800
F. +44 (0) 20 7921 4850
london@hlmarchitects.com