
ALL DIMENSIONS TO BE CHECKED ON SITE

0 1 2 3

LINEAR SCALE 1:50@ A1

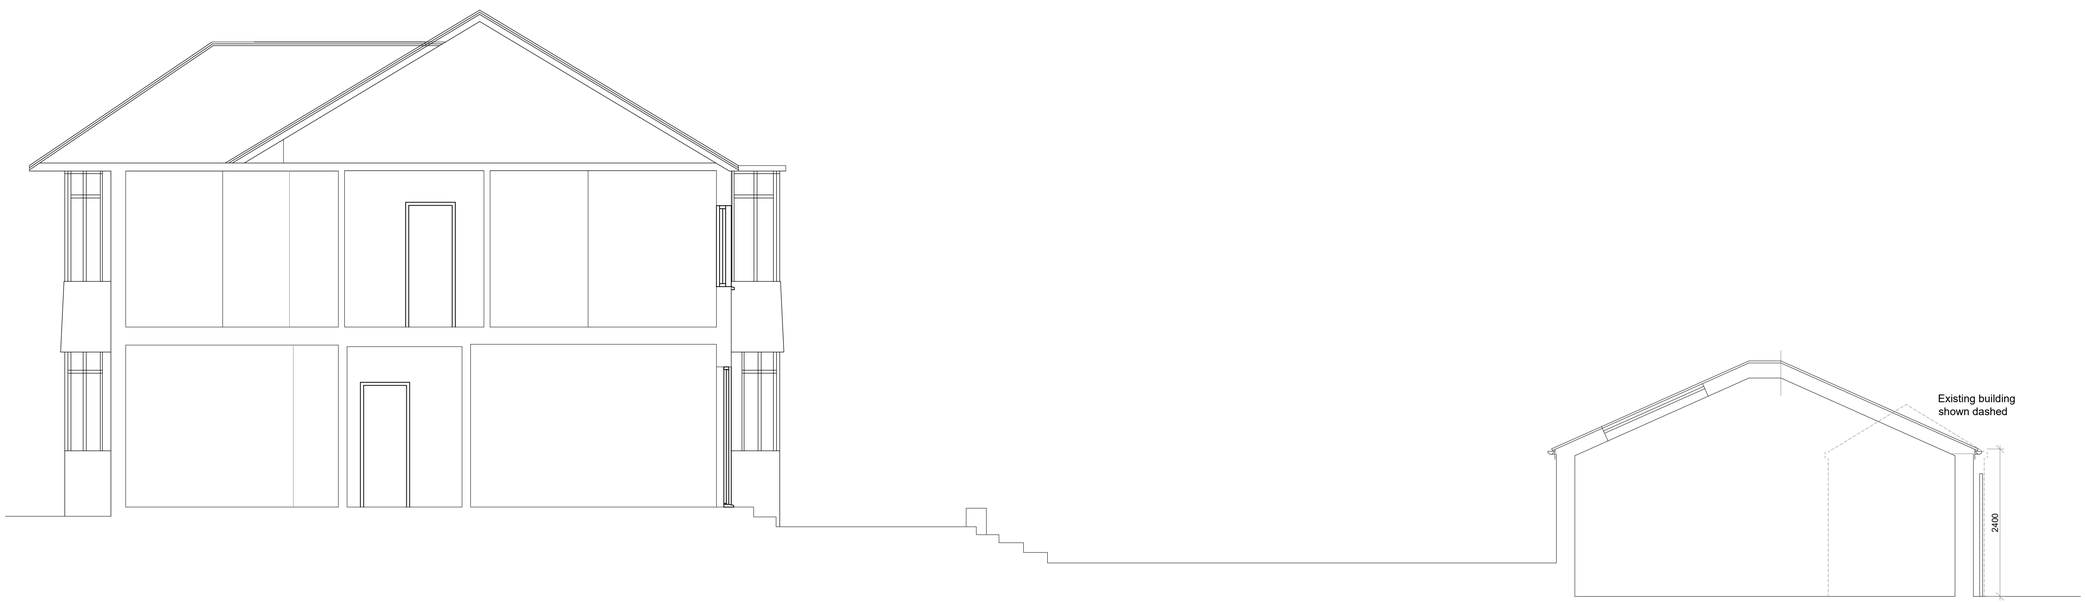

Proposed Section A

revisions

project
45 Woodfield Way
London
N11 2NR

client
Lynsey Swimer

drawing title
Proposed Sections

true associates ltd
32 Chamberlayne Road
london NW10 3JE
tel 020 8960 3663
e-mail alan@trueassociates.co.uk

date Aug 2026 number A260329PA/007

scale 1:50 @ A1 revision

© copyright