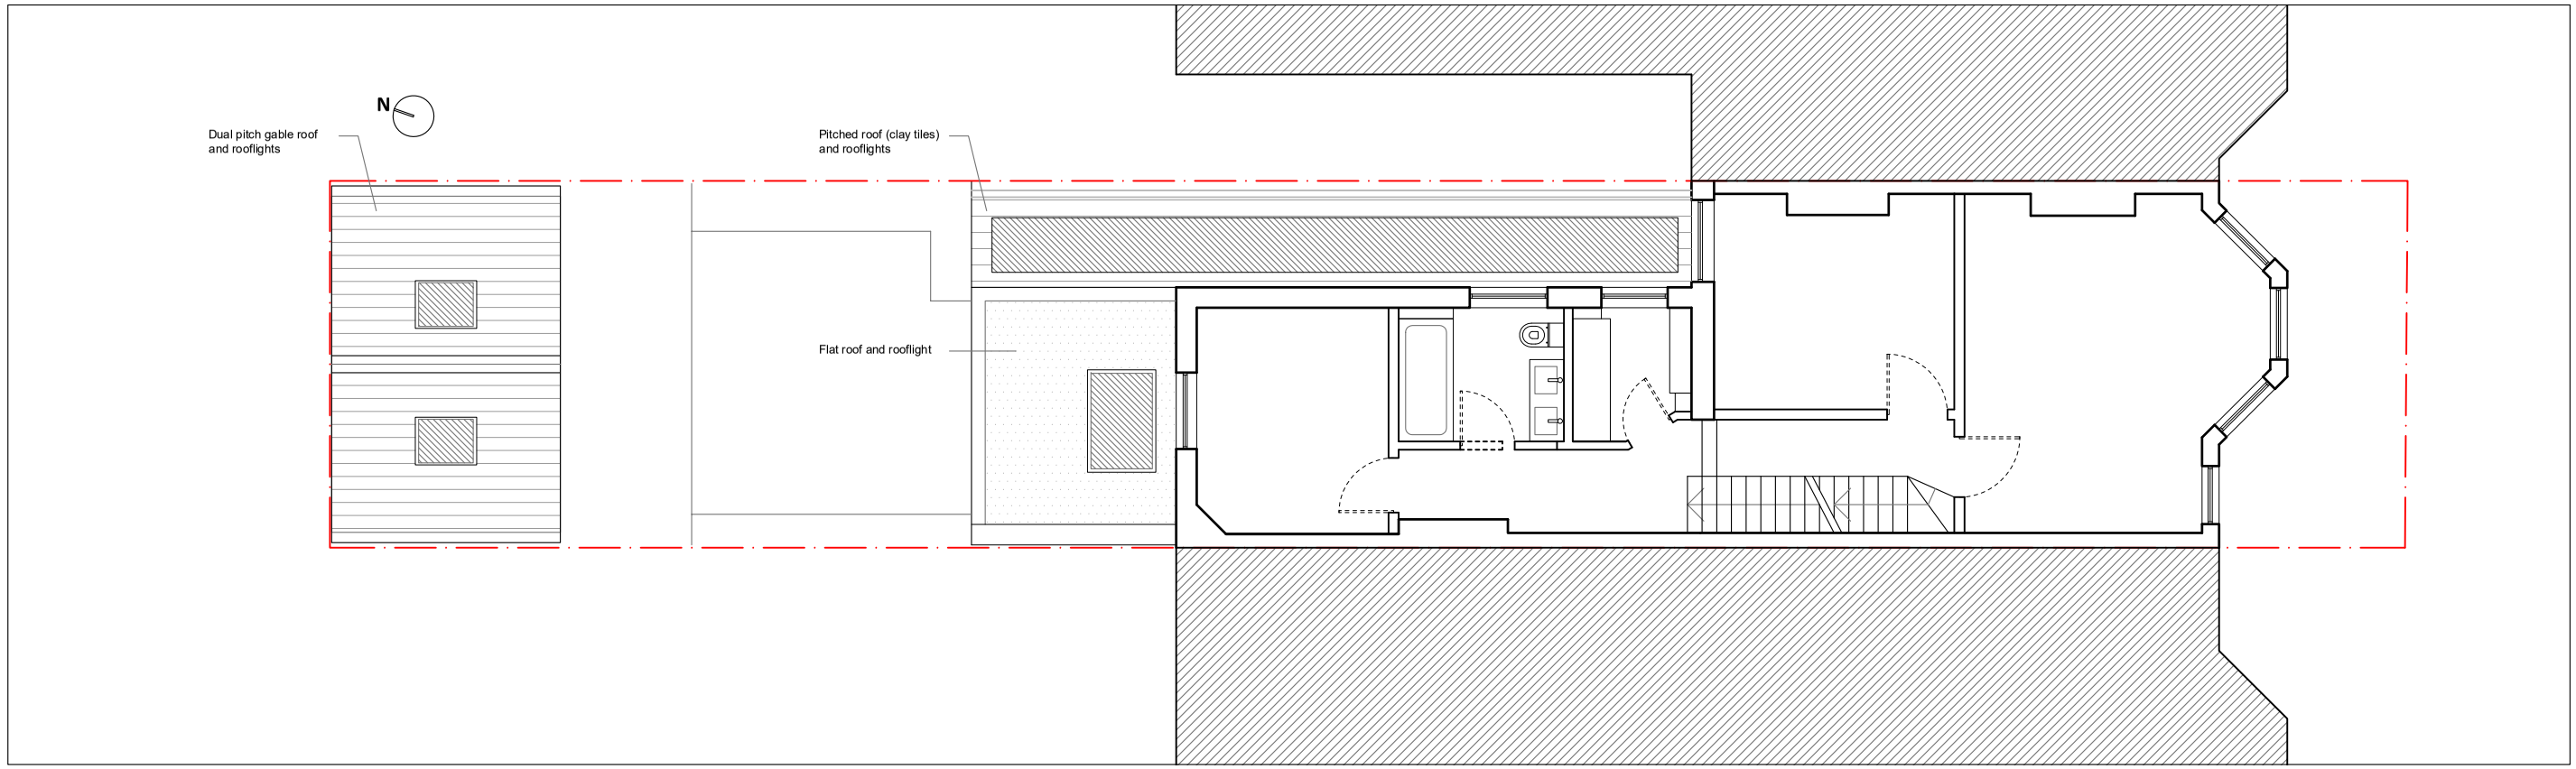

PROPOSED FIRST FLOOR PLAN (AND ROOF PLAN)

SCALE 1:100 @ A3

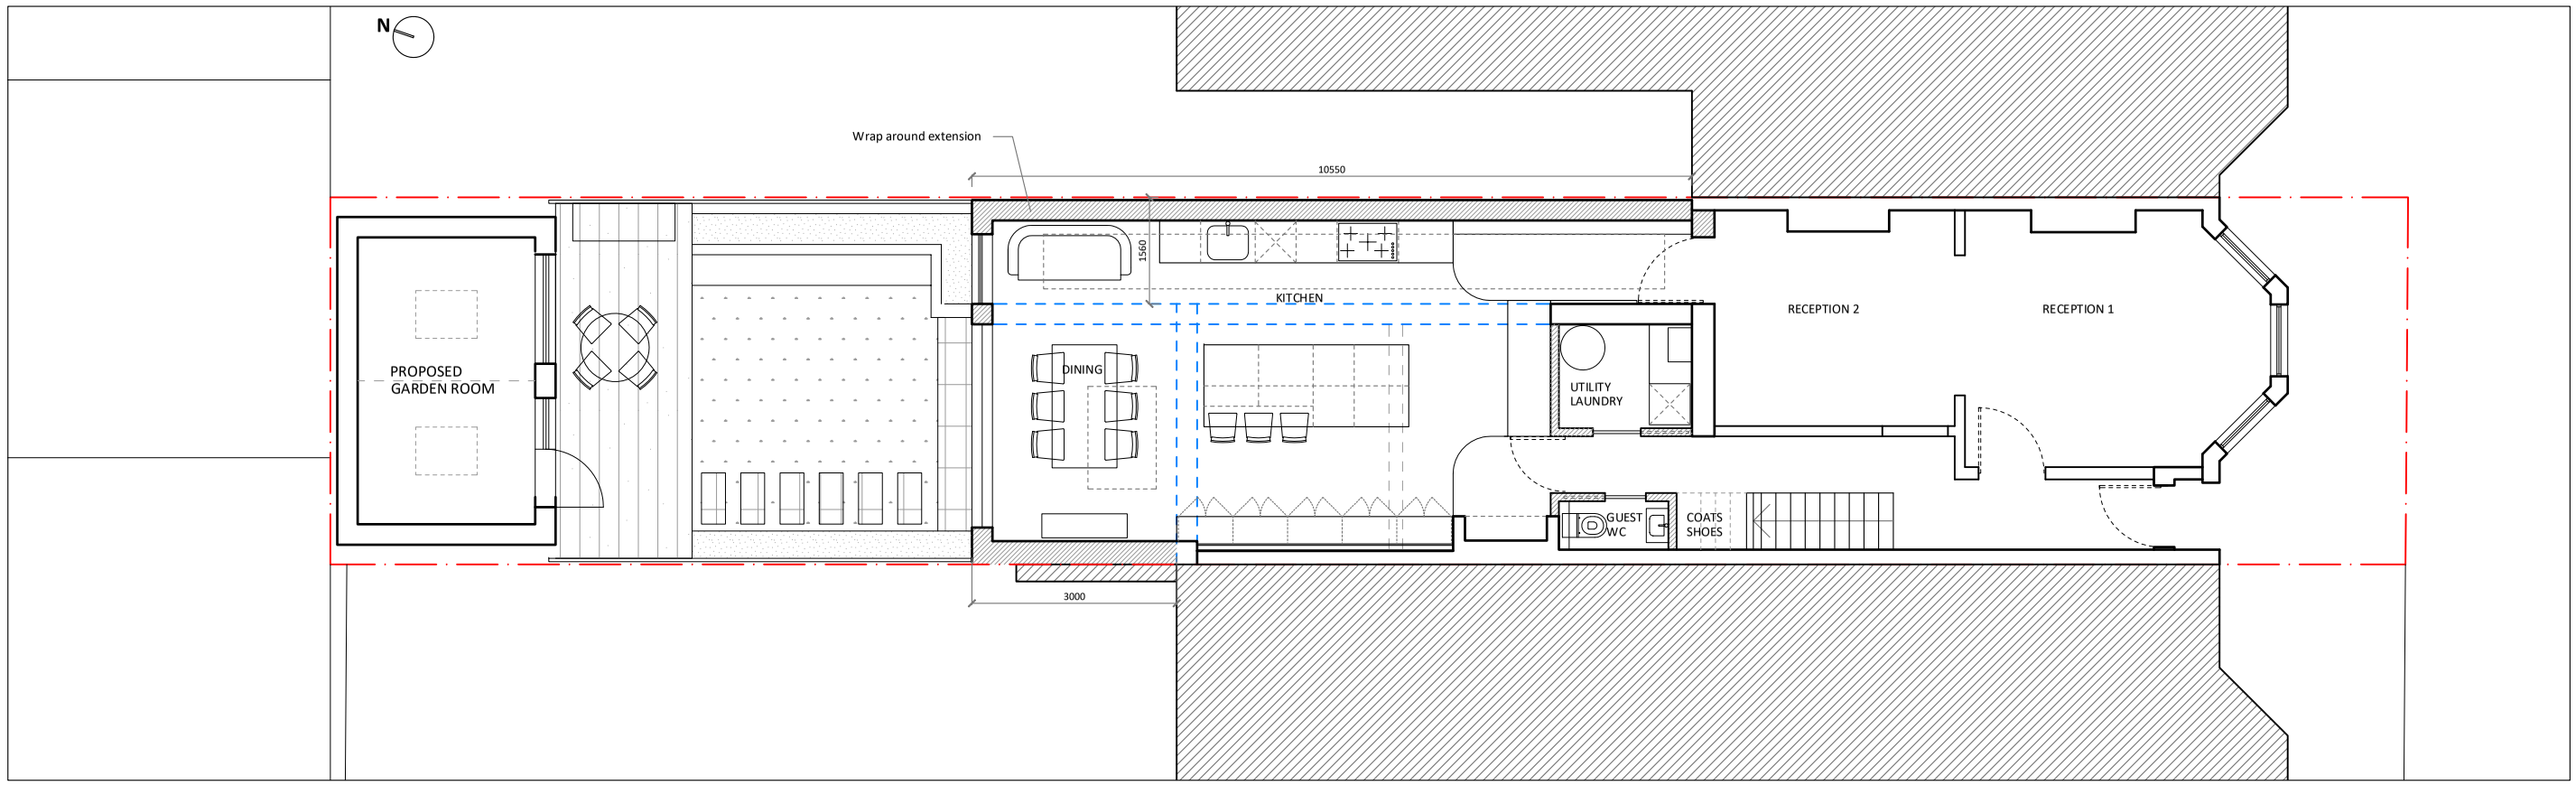

PROPOSED GROUND FLOOR PLAN

SCALE 1:100 @ A3

Scale 1:100

1m 2m 3m 4m 5m

Notes:

This drawing is the copyright of the Architect and may not be reproduced without permission.

This scheme is subject to all necessary consents. Dimensions, areas and levels where given are approximate and subject to site survey.

All dimensions are to be checked on site. Any discrepancies are to be reported to the Architect before the work commences. Figured dimensions only are to be taken from this drawing.

This drawing is to be read in conjunction with all relevant consultants' and/or specialists' drawings/documents and any discrepancies or variations are to be notified to the Architect before the affected work commences.

Revision

Rev.	Date	Description
-	-	-

Client:
Drammeh Mokwe

Sabrina Teacher Architect
BA (Hons) DipArch ARB

32 Cissbury Ring South N12 7BE
(+44)7961 145772 sabrina@tea-arc.com www.tea-arc.com

Project:
72 Chester Road N17 6BZ
Drawing:
Proposed Plans

Scale(s):	Date:	Drawn:	Checked:
1:100 @ A3	Oct 2026	ST	
Project No:	**Drawing No:**		**Revision:**
26213	CR_P_004		-