

This drawing / document is intended for planning purposes, do not use this as Construction information unless it is issued for Construction.
All dimensions, setting out and levels must be checked on site.
Report any discrepancies to the architect immediately.
This drawing is copyright by Native North Ltd.

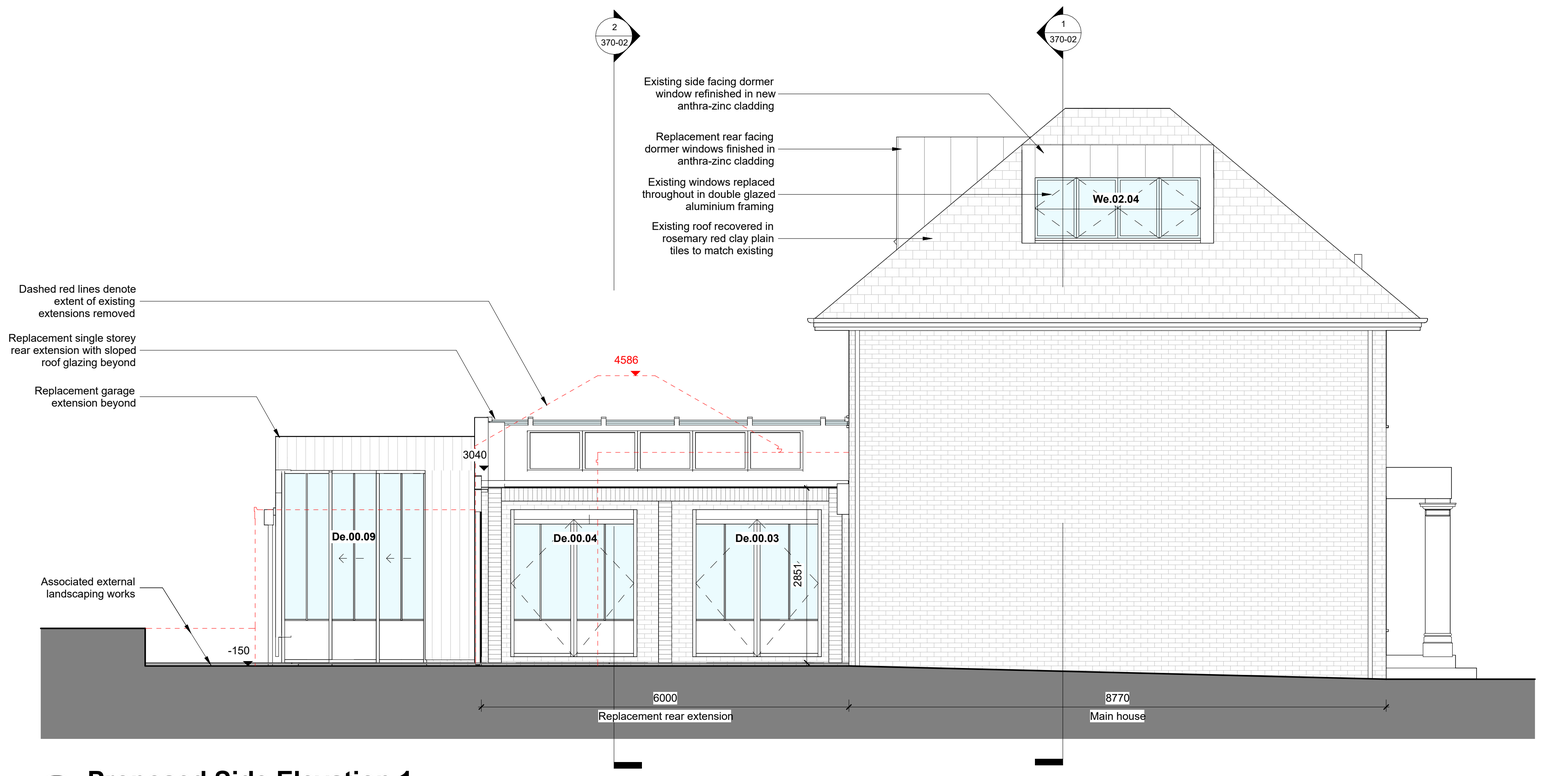

1 Proposed Side Elevation 1
1 : 50

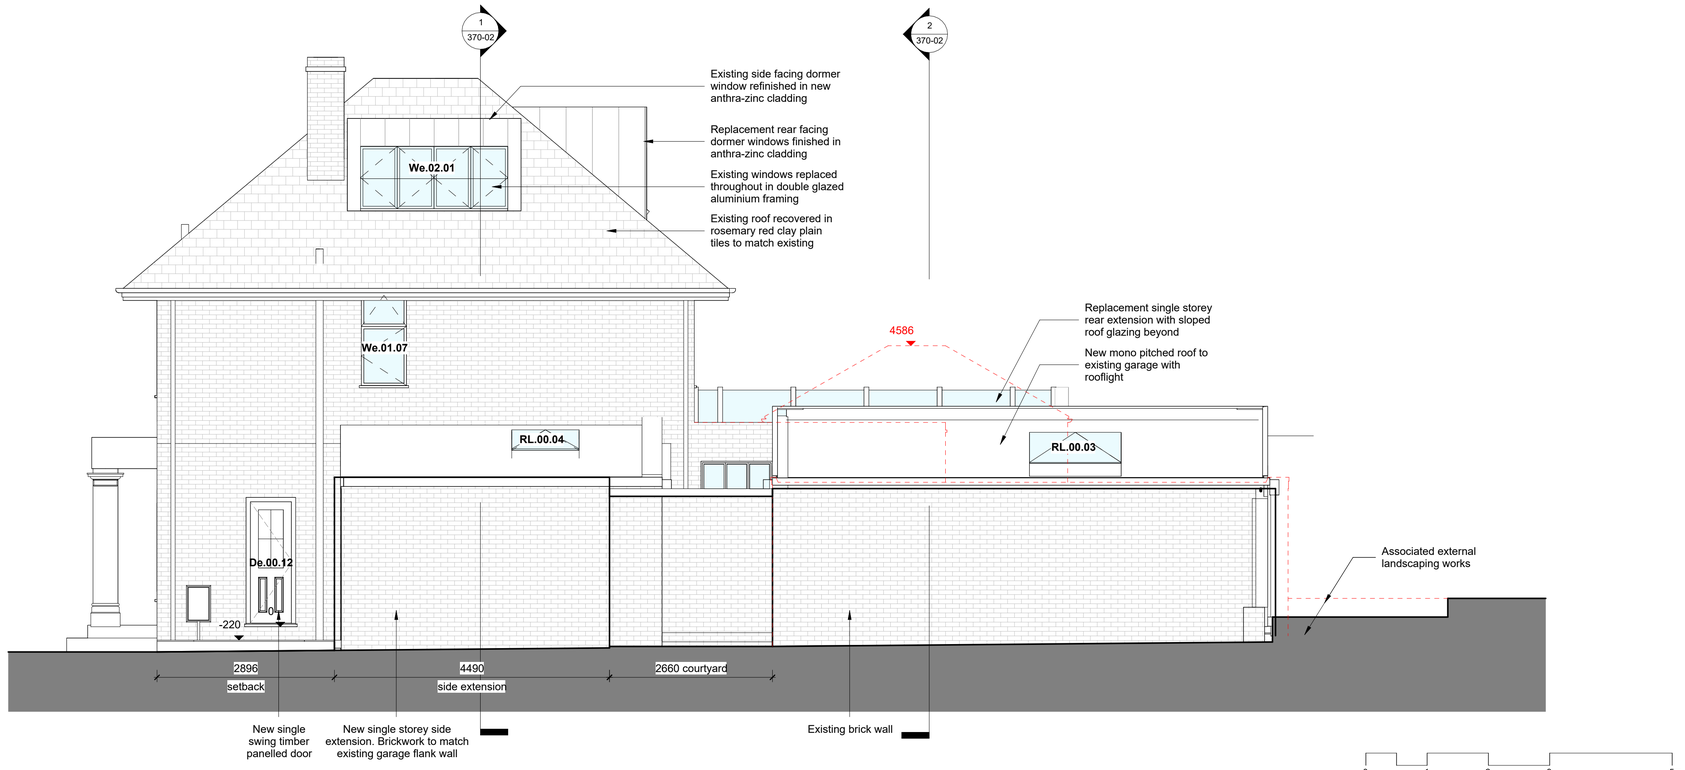

2 Proposed Side Elevation 2
1 : 50

0 1 2 3 5m
Scale bar 1:100 @ A3

0 1 2 3m
Scale bar 1:50

No.	Revision / Issue	Date | Drawn
07	Planning Condition Update	03.11.26 | CCar
06	Tender Issue	04.09.25 | CCar
05	Tender draft	01.09.25 | CCar
04	Planning Amendments	12.06.25 | JBro
03	Planning issue	29.04.25 | JBro
02	Pre application updates	27.03.25 | JBro
01	First Issue	27.01.25 | JBro

Planning

Mr A Palmer
53 Sheldon Avenue
London, N6 4NH

53 Sheldon Avenue

Proposed Elevations 2 of 2

native north

Drawing No.	360-02
Project No.	24-10
Scale @ A1	1 : 50
[Scale @ A3	1:100
Date	07.02.25

native north architects
Unit 12a, 5 Durham Yard
Teesdale Street
London, E2 6QF

+44(0)20 3488 1312
justin@nativenorth.co
www.nativenorth.co