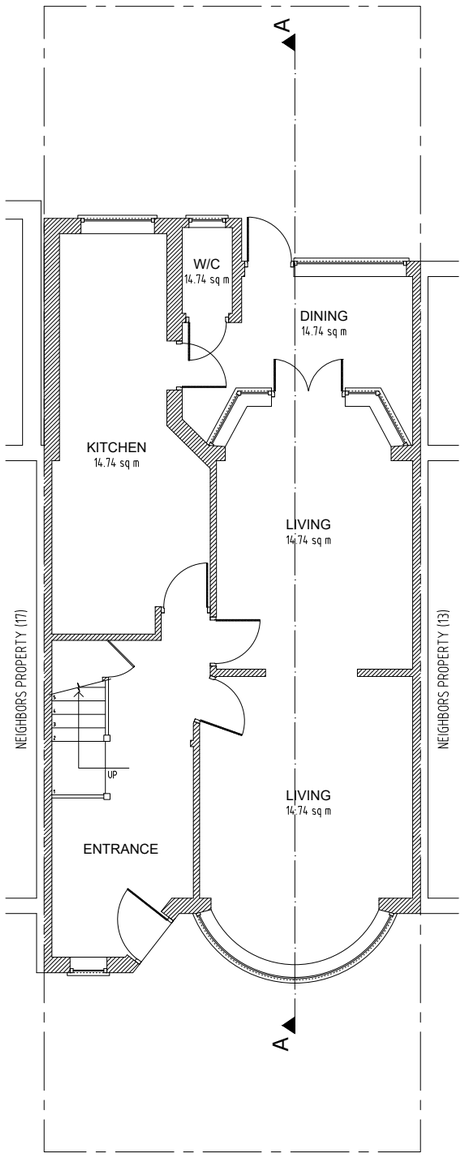

Existing Ground Floor
Scale 1:100

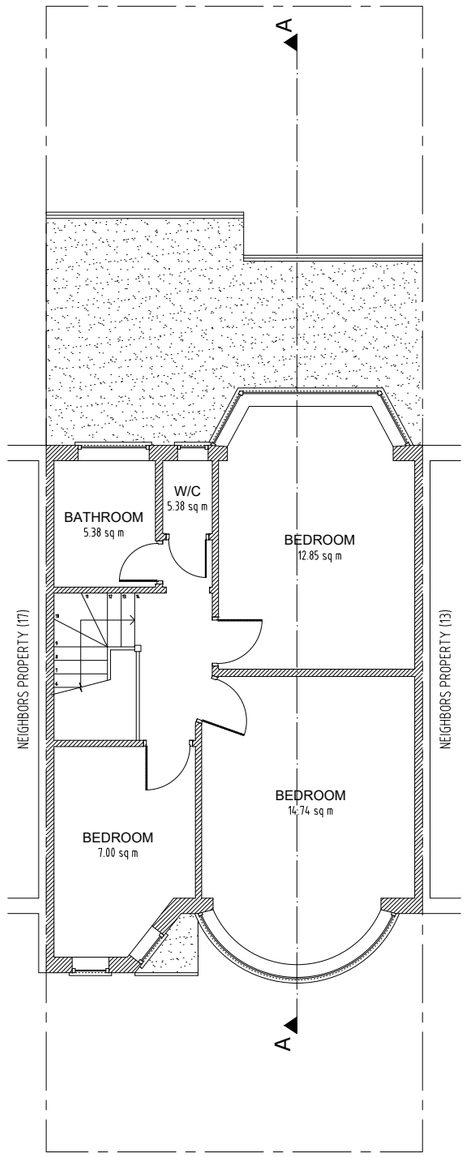

Existing First Floor
Scale 1:100

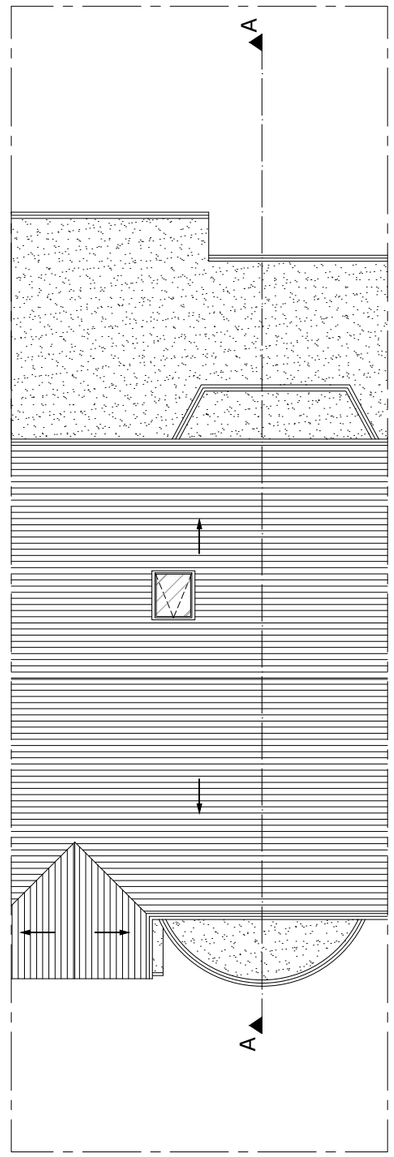

Existing Roof Plan
Scale 1:100

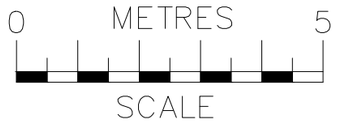

ajs Planning
info@ajsplanning.co.uk
020 81501820

NOTES
The contractors are to check all the dimensions, levels,drain runs and general condition of the site before works commence.

All works are to be carried out in accordance with current Building Regulations, British Standards, Code of Practice and Local Authority Requirements.

Project:
15 Grovelands Road,
London N15 6BT

Title: Existing Floor Plans
Ground; First And Roof

Date: 04.11.26
Scale: 1:100 @ A3

Dwg. No. GR.15.EX.101
Rev: 0

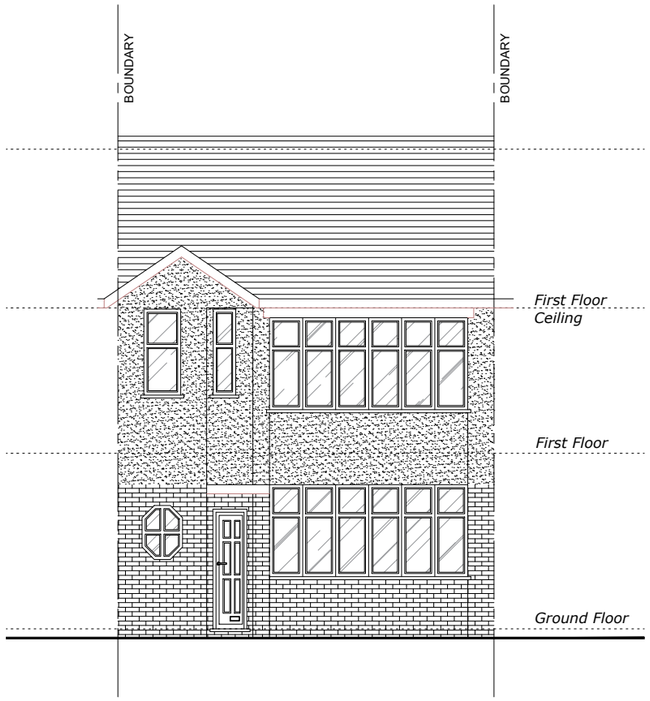

Existing Front Elevation
Scale 1:100

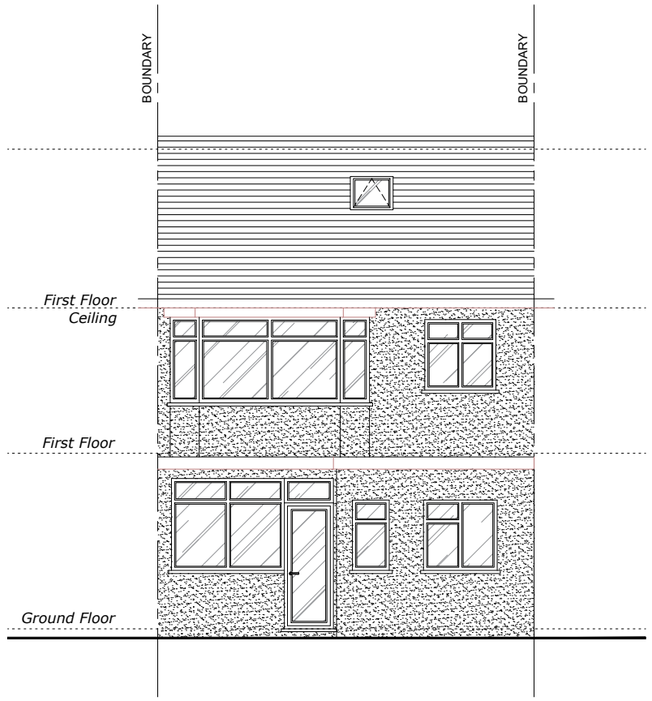

Existing Rear Elevation
Scale 1:100

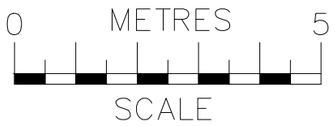

ajs Planning
info@ajsplanning.co.uk
020 81501820

NOTES
The contractors are to check all the dimensions, levels,drain runs and general condition of the site before works commence.

All works are to be carried out in accordance with current Building Regulations, British Standards, Code of Practice and Local Authority Requirements.

Project:
15 Grovelands Road,
London N15 6BT

Title: Existing
Front & Rear Elevations

Date: 04.11.26
Scale: 1:100 @ A3

Dwg. No. GR.15.EX.102
Rev: 0

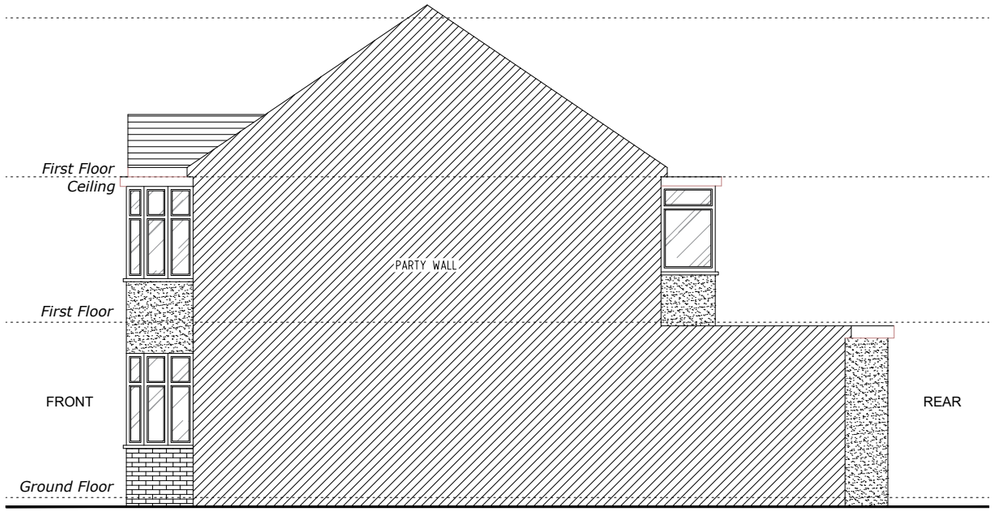

Existing Side 1 Elevation

Scale 1:100

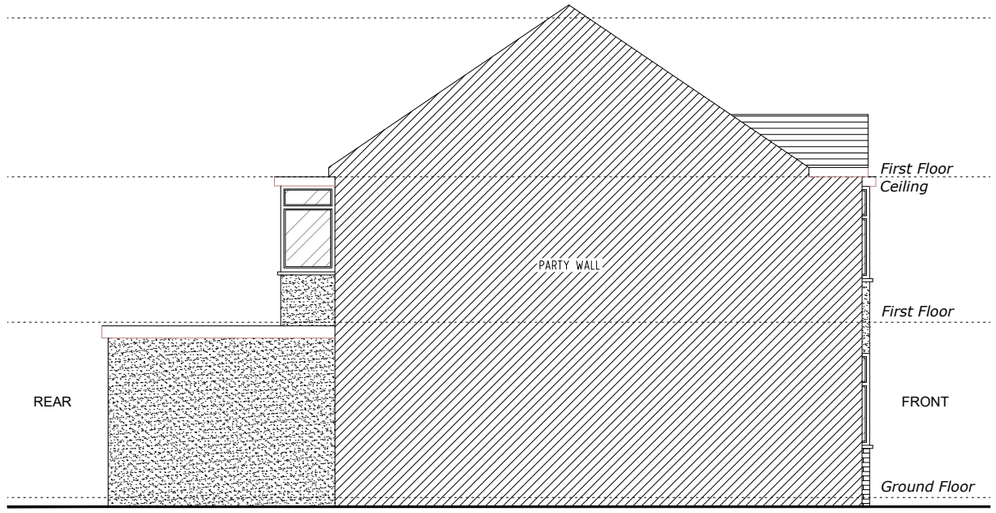

Existing Side 2 Elevation

Scale 1:100

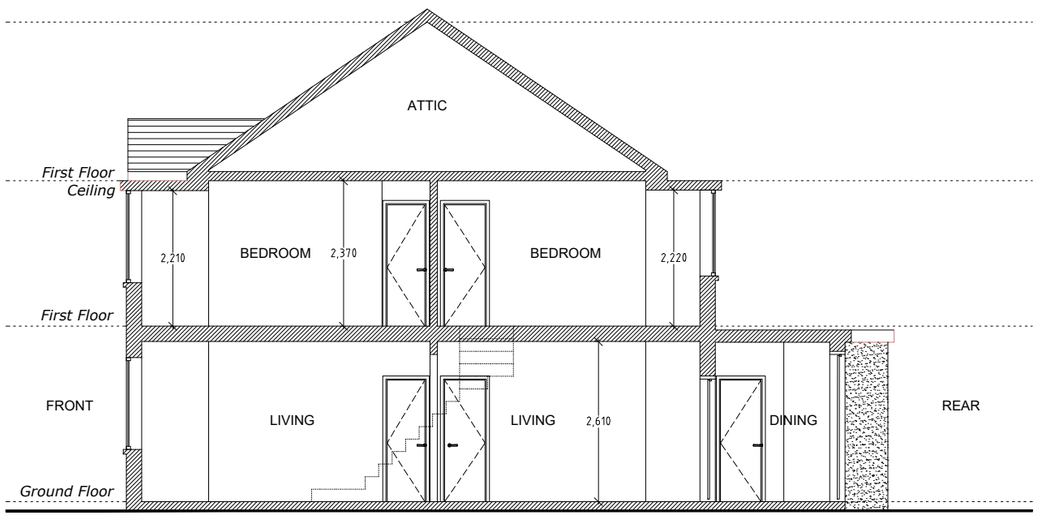

Existing Section A-A

Scale 1:100

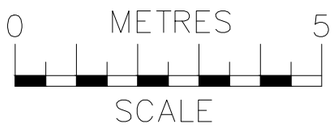

ajs Planning
info@ajsplanning.co.uk
020 81501820

NOTES
The contractors are to check all the dimensions, levels,drain runs and general condition of the site before works commence.

All works are to be carried out in accordance with current Building Regulations, British Standards, Code of Practice and Local Authority Requirements.

Project:
15 Grovelands Road,
London N15 6BT

Title: Existing
Side Elevations (1 & 2)
And Section A-A

Date: 04.11.26

Scale: 1:100 @ A3

Dwg. No. GR.15.EX.103

Rev: 0