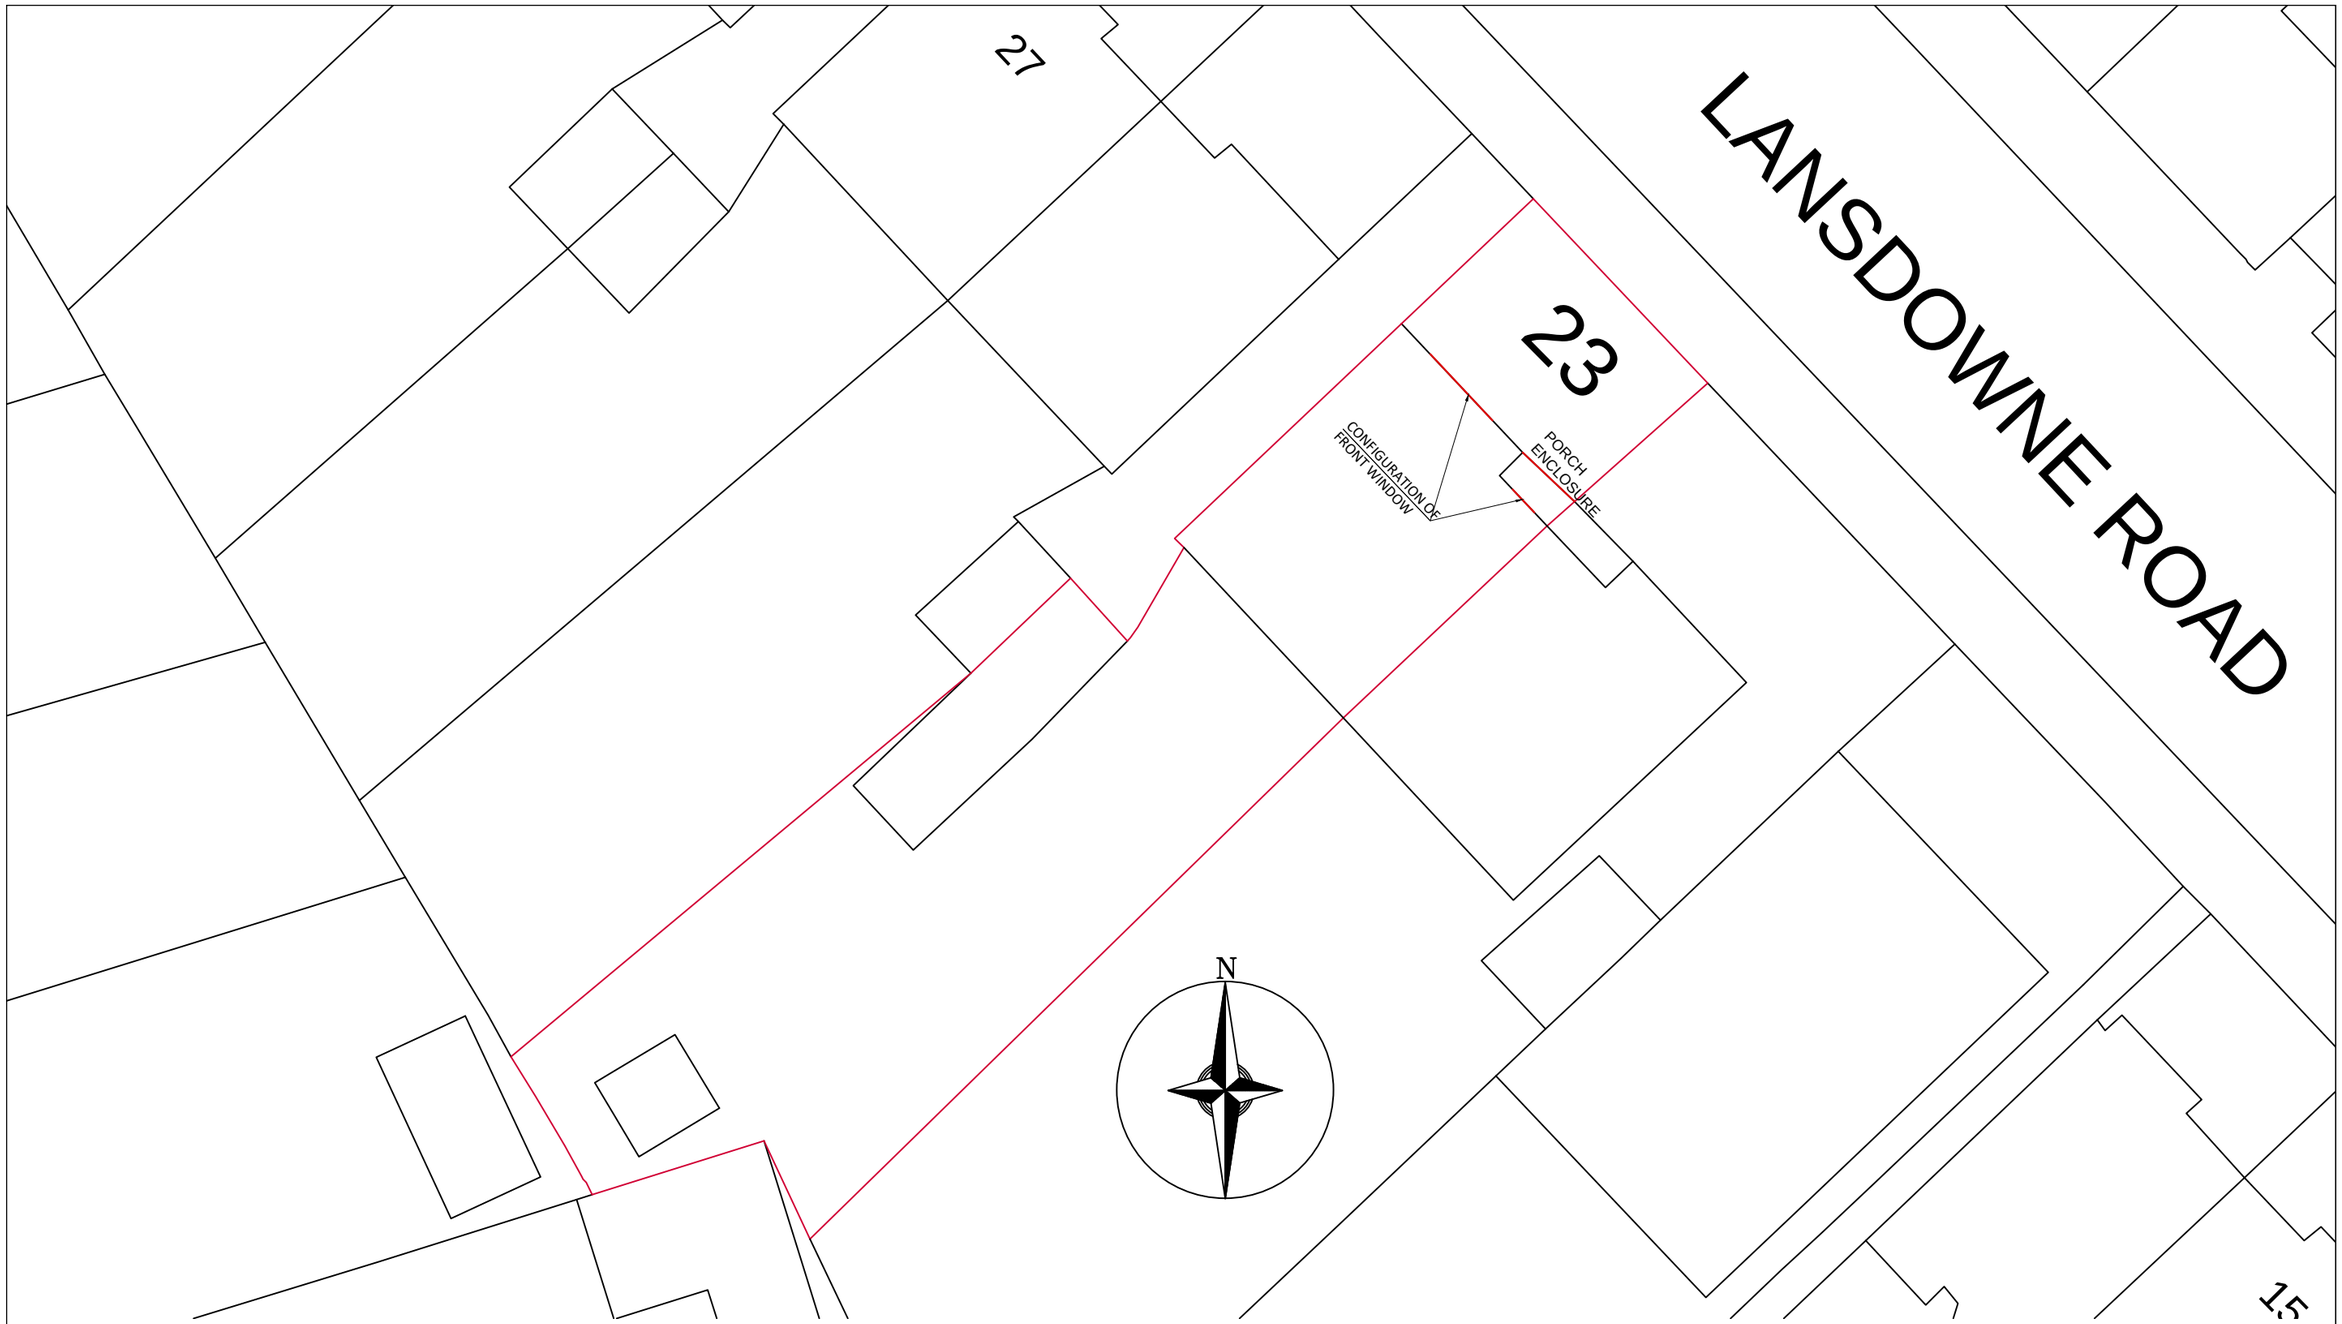


BLOCK PLAN

Drawn By	NS/SS
Drawing No	KD/POUCH/PP/28/26/L-156.5
Date	OCTOBER 2026
Scale	1:200 @ A3 Paper

Title

FRONT PORCH ENCLOSURE AND RE CONFIGURATION OF FRONT WINDOW

Client:

MS FRANCESCA AGYEMAN
23 LANSDOWNE ROAD
LONDON
W11 3AG

Keeran Designs Ltd
Tel: (020) 8531 6000
Fax : (020) 8531 5444
E mail : Keeran@ consultant.com
Web :www.keerandesigns.co.uk