


N


100m

Site Plan	*Date: 25/10/2026*	34 Carew Road N17 9BA Haringey London
	Scale: 1:1000 @ A3	

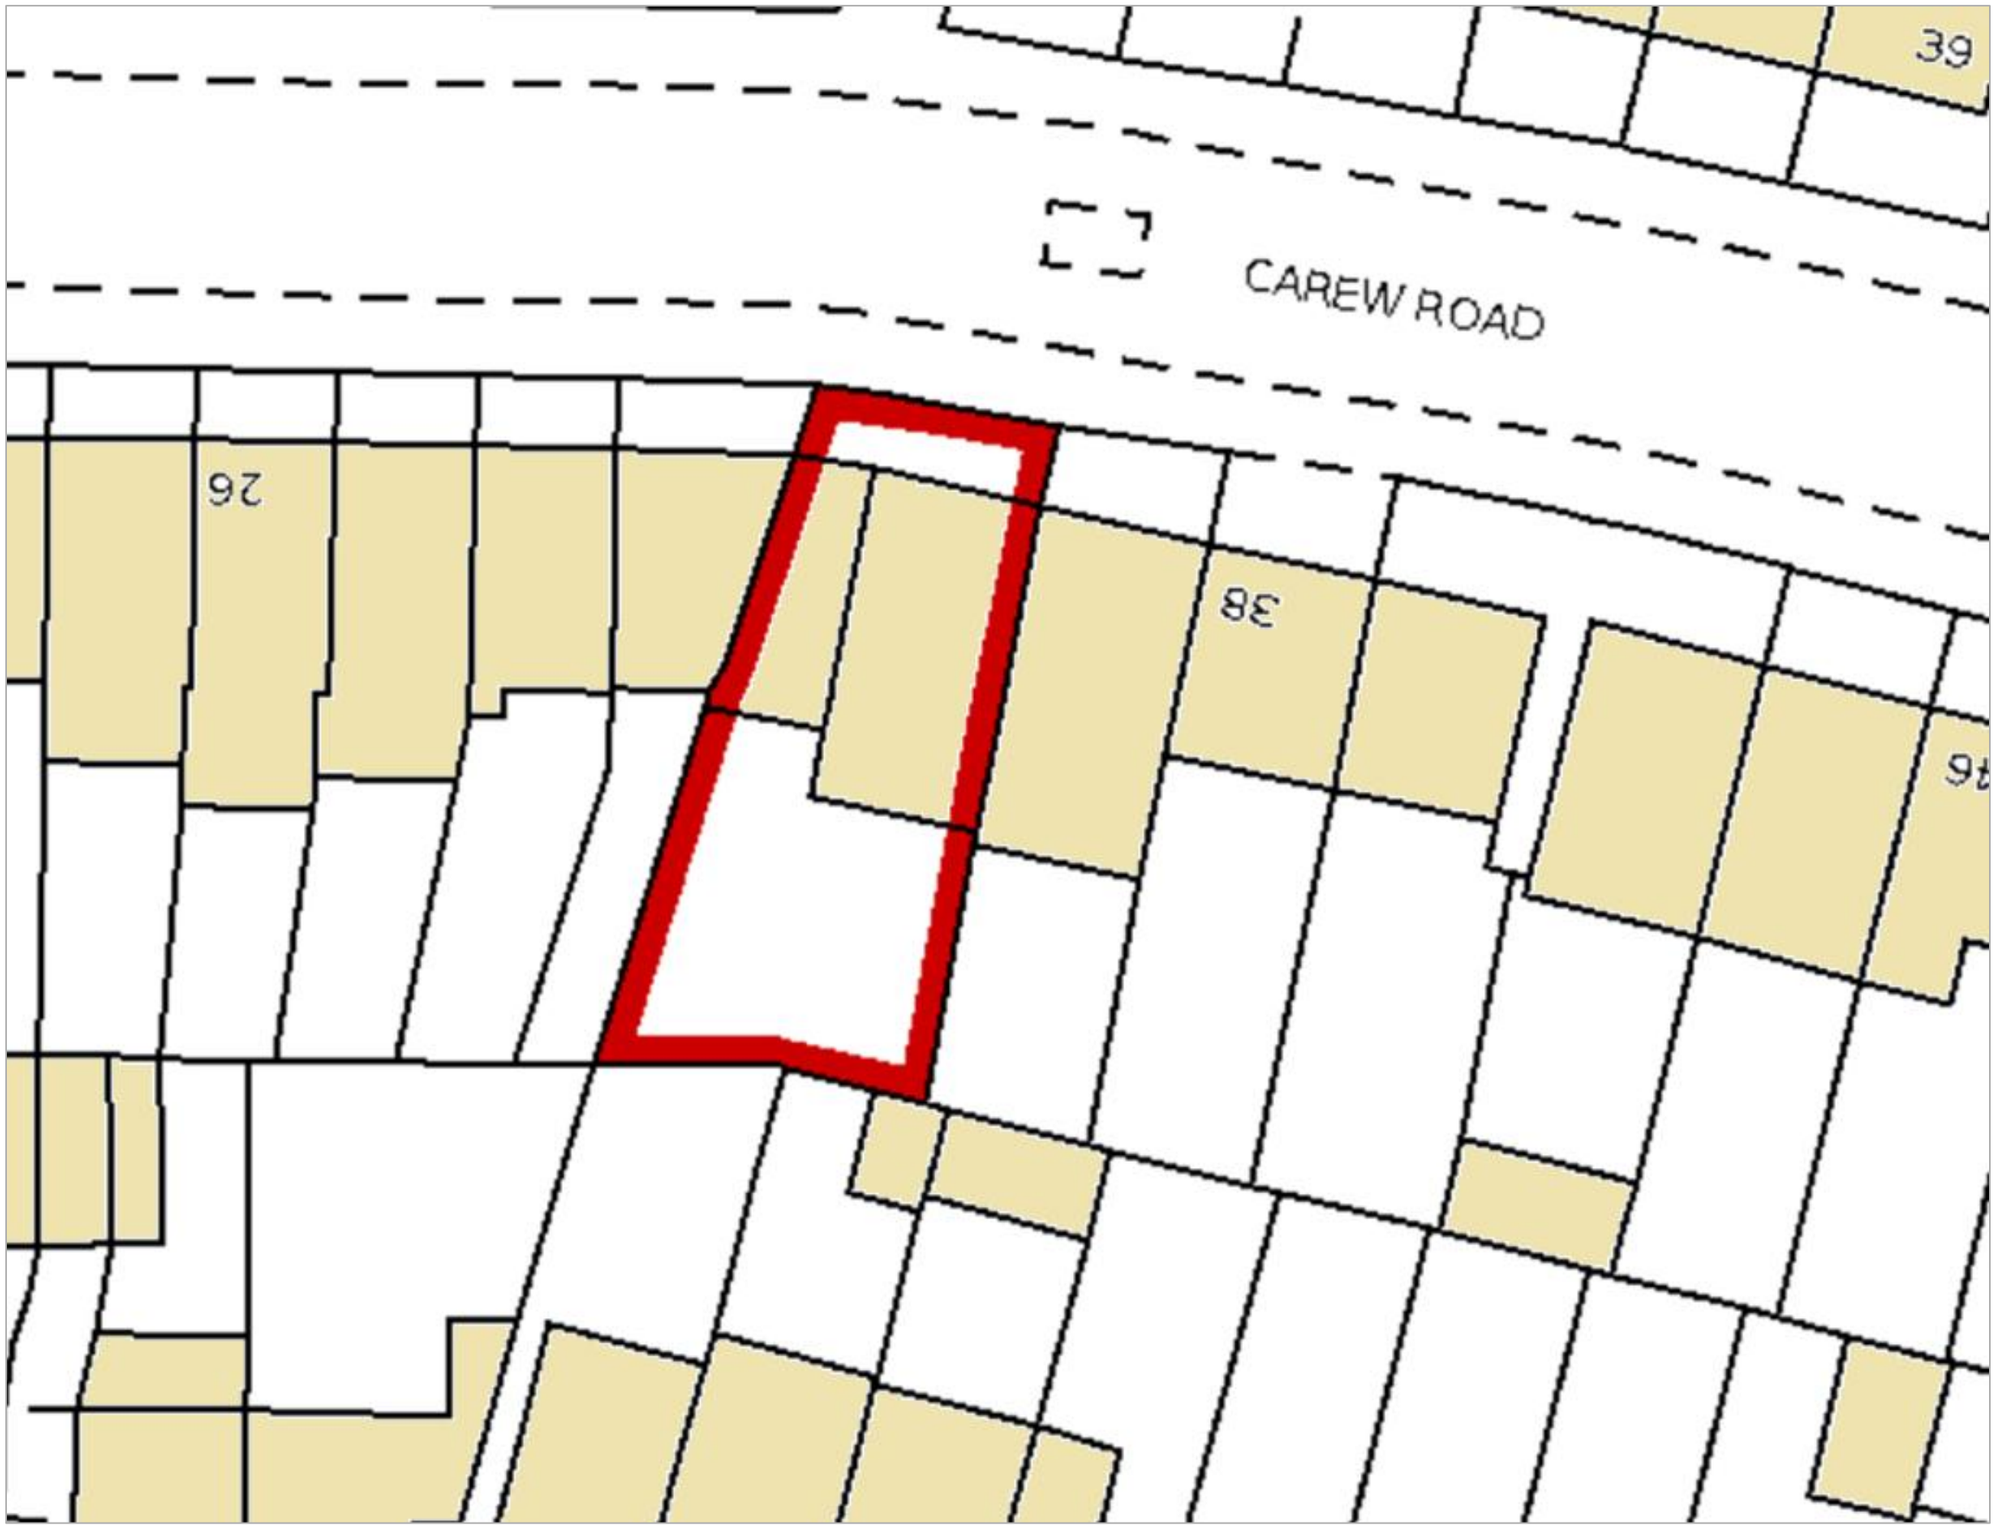


20m

Site Plan	*Date: 25/10/2026*	34 Carew Road N17 9BA Haringey London
	Scale: 1:200 @ A3	

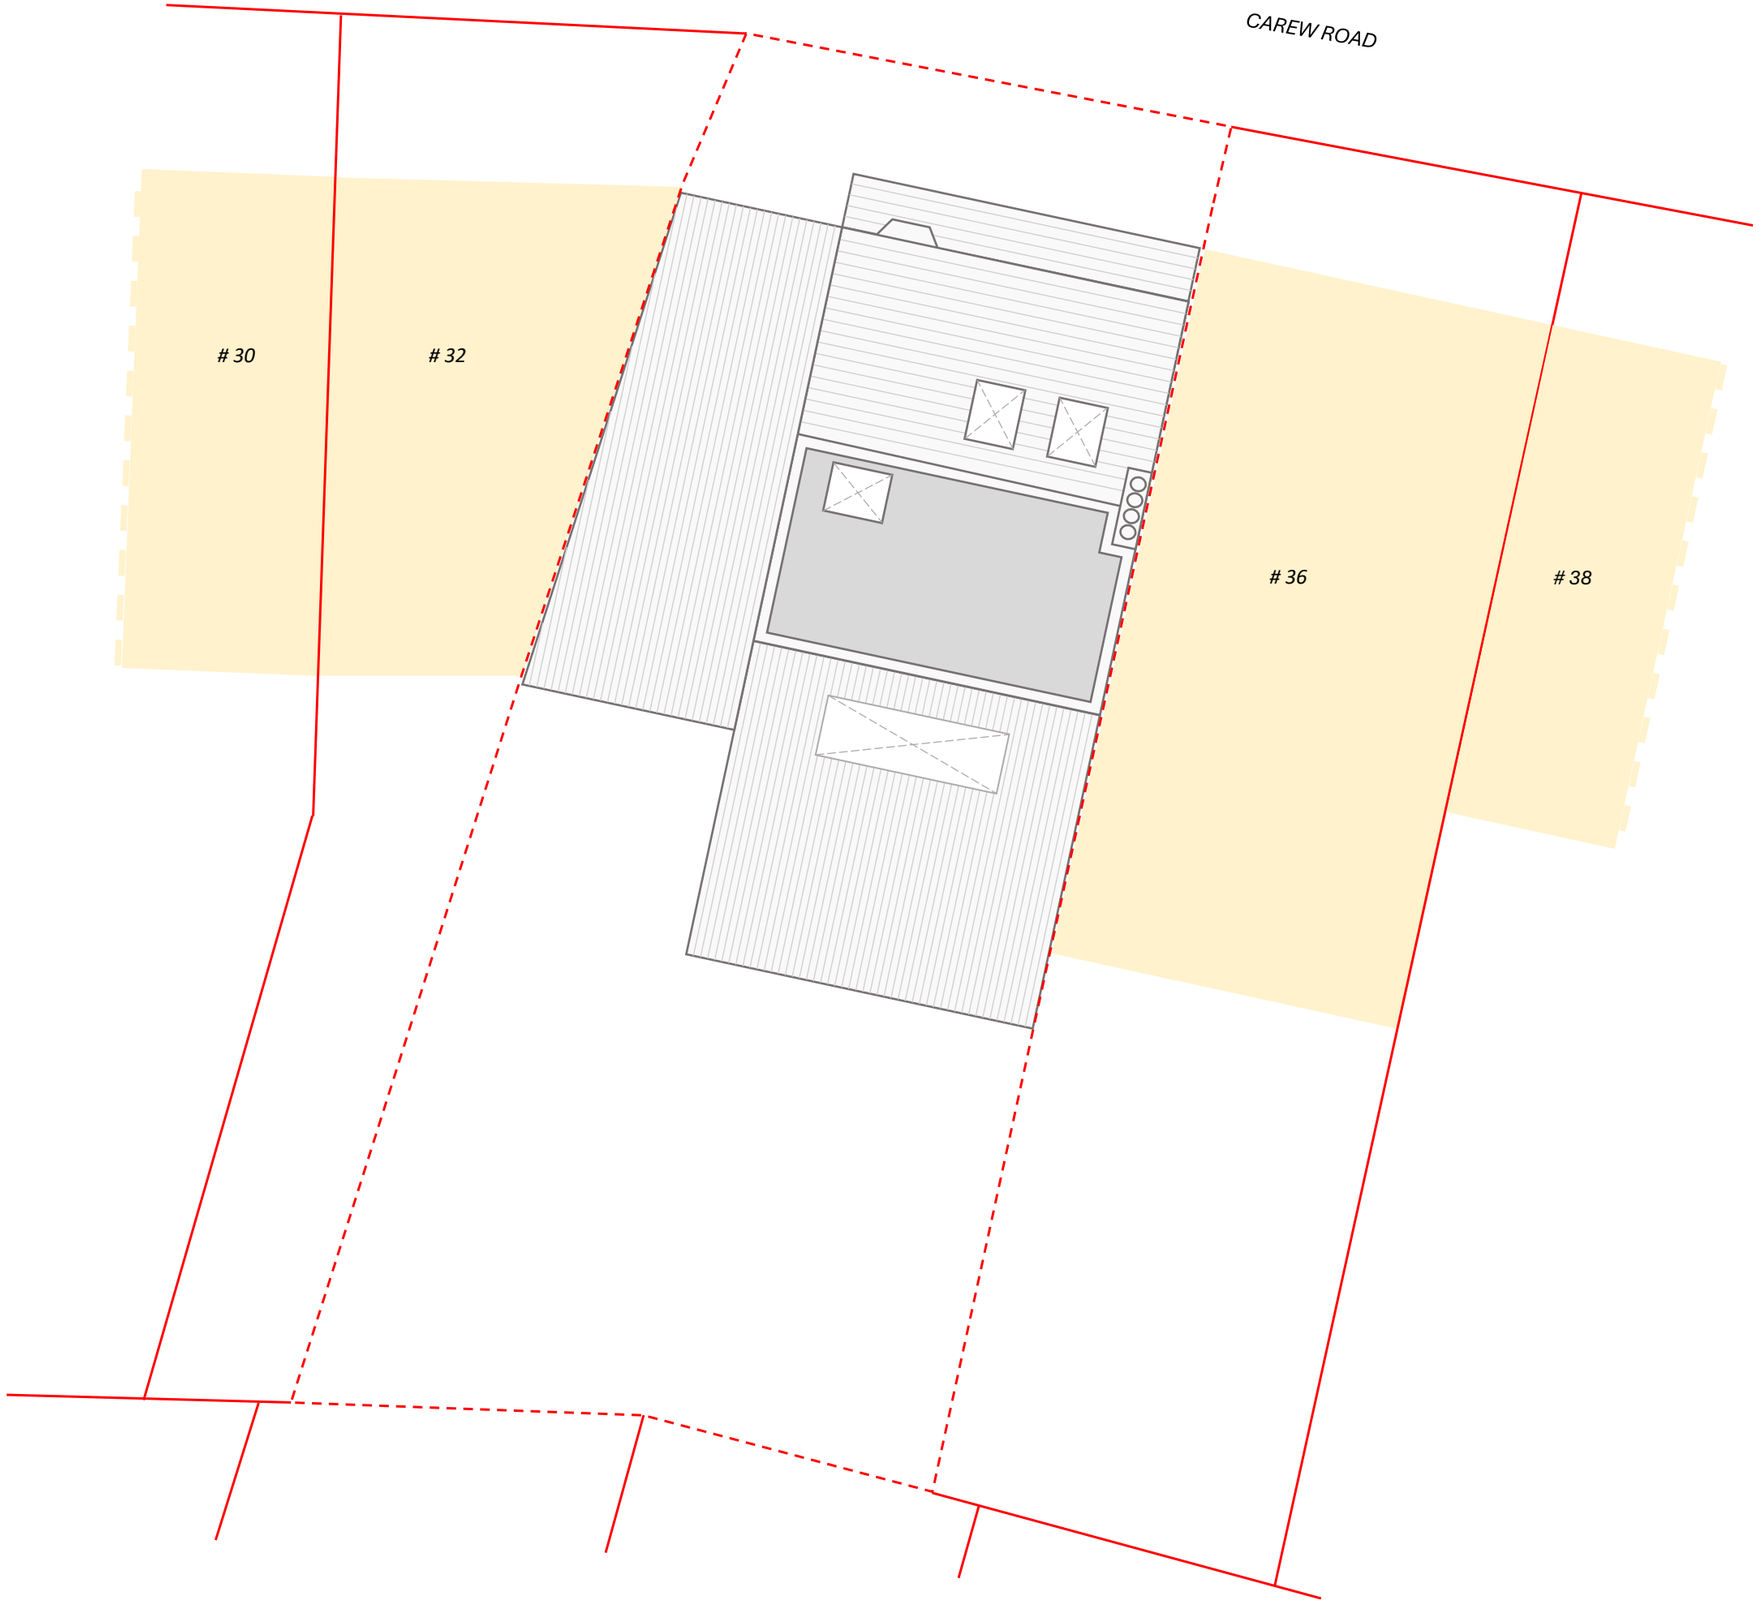

Site Plan – Existing Dwelling	*Date: 25/10/2026*	34 Carew Road N17 9BA Haringey London
	Scale: 1:100 @ A3	

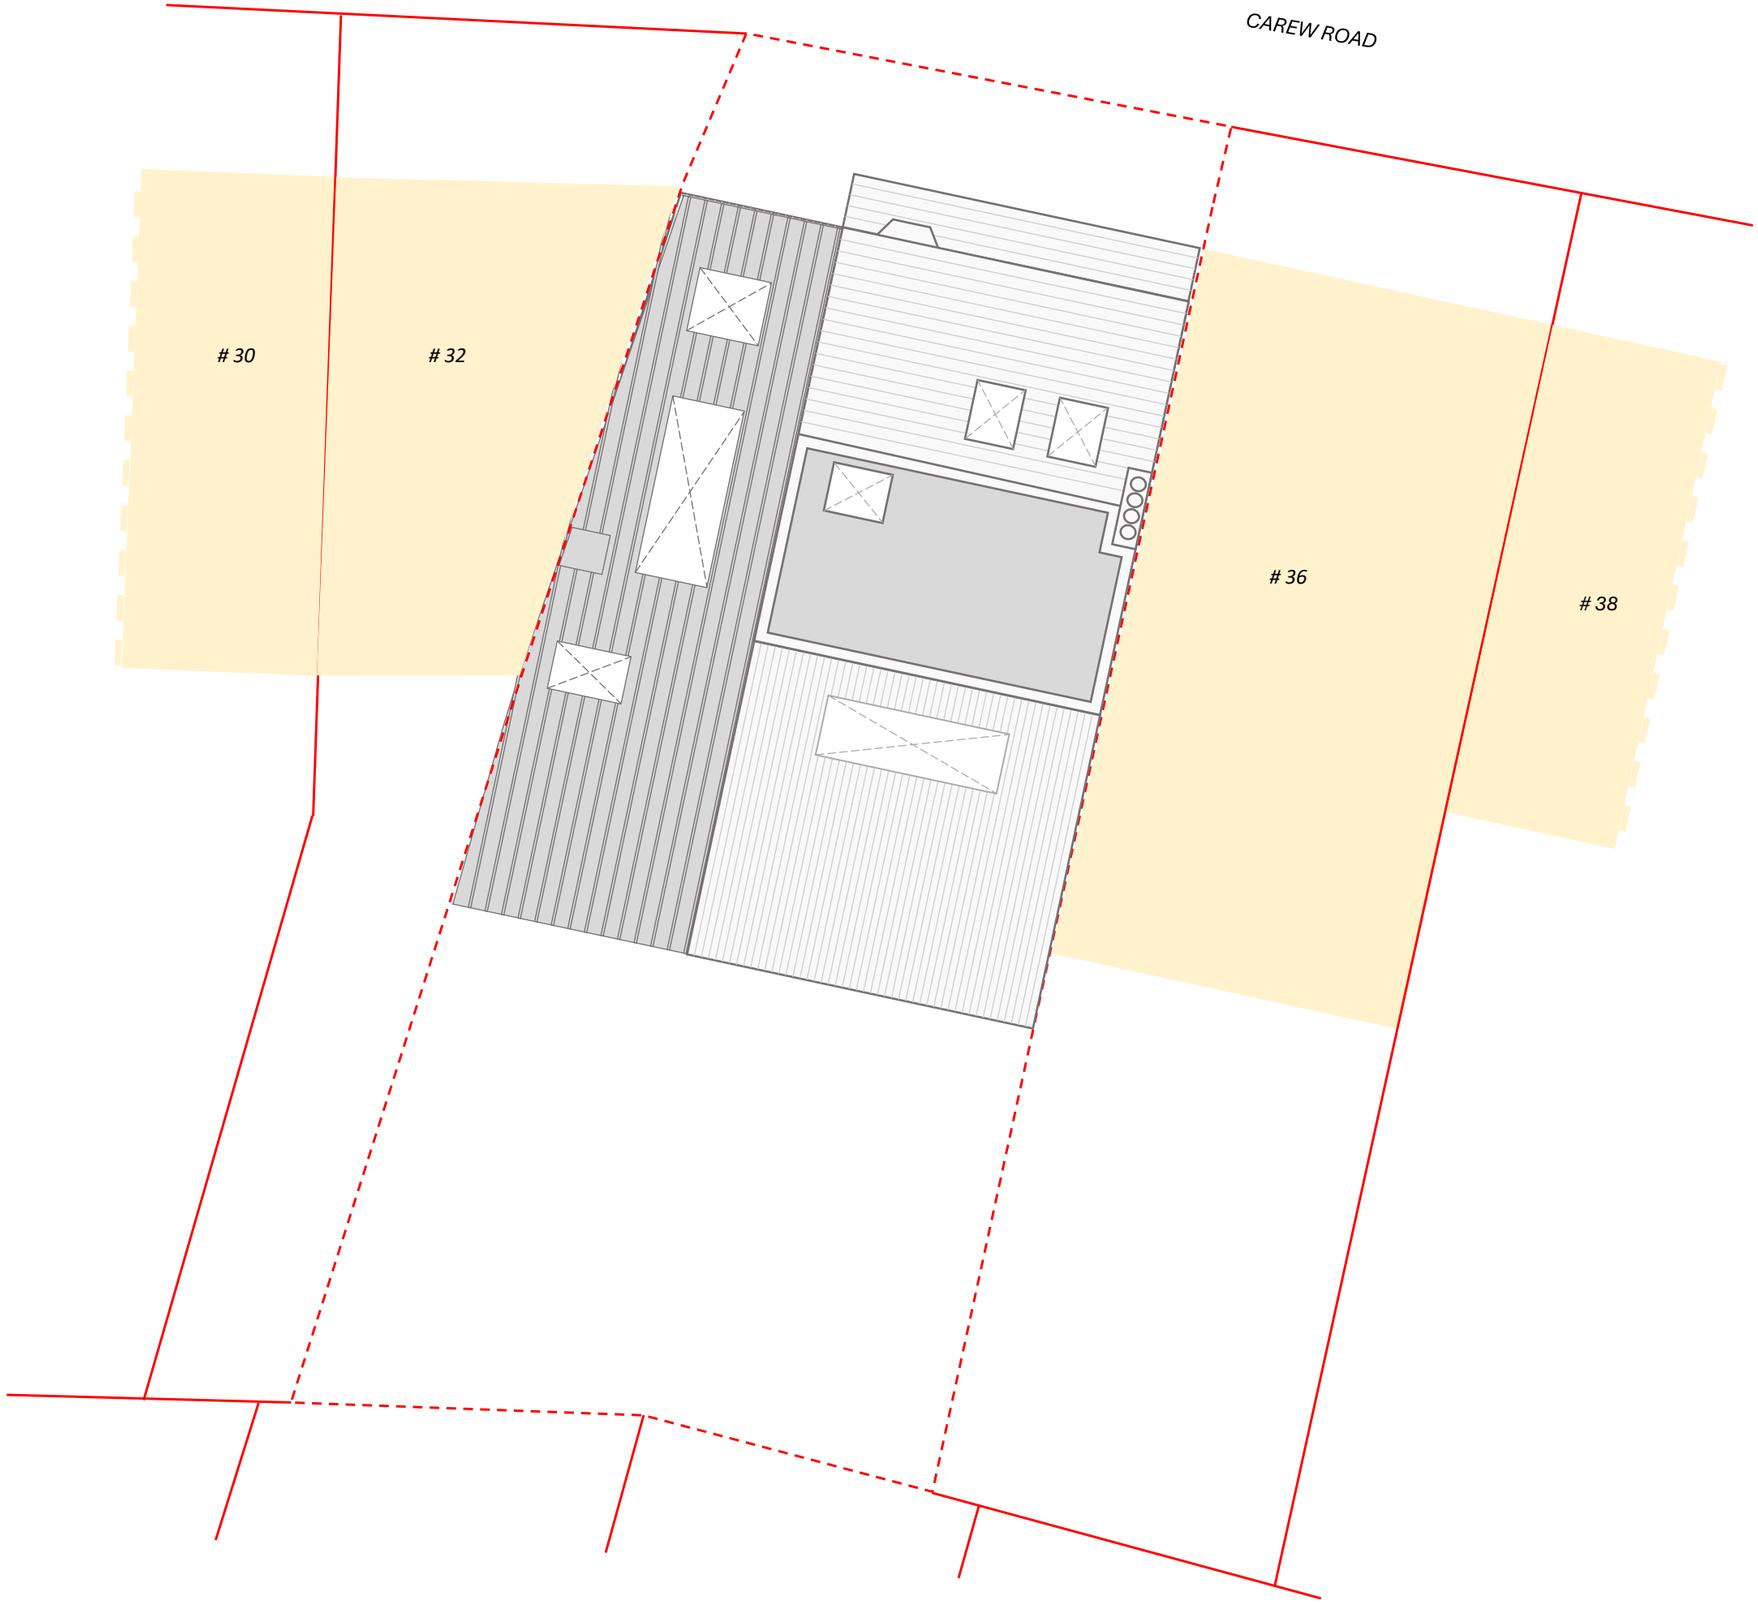

Site Plan – Proposed	*Date: 25/10/2026*	34 Carew Road N17 9BA Haringey London
	Scale: 1:100 @ A3	

N

34 Carew Road




Please note that these images are prior to work commencing on the loft extension (planning approved in august 2024).

Site Arial View From South	*Date: 25/10/2026*	34 Carew Road N17 9BA Haringey London
	Scale: N/a	

N

34 Carew Road

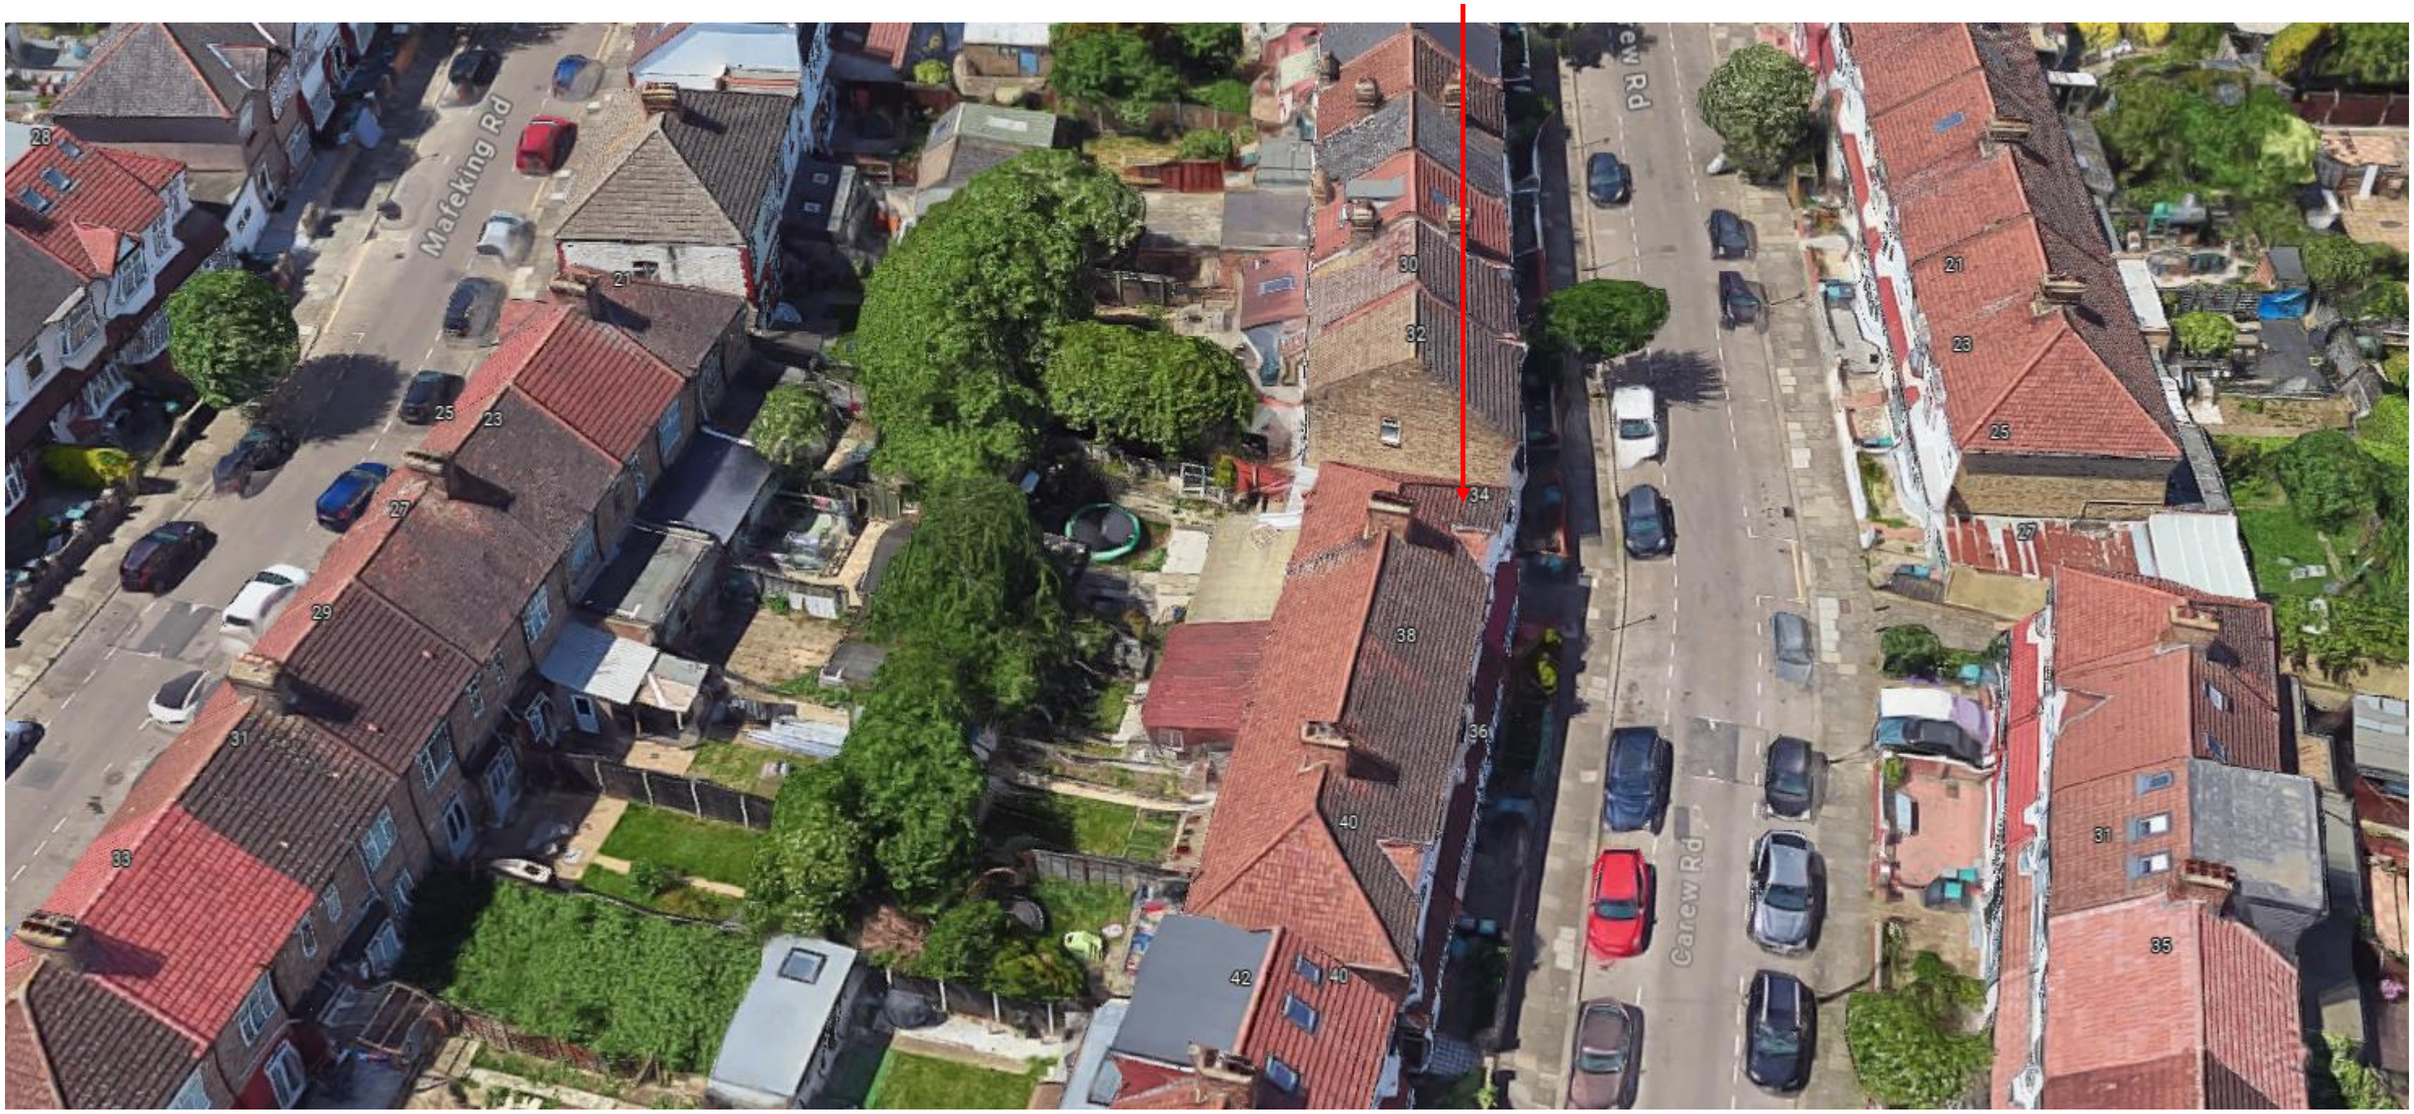

Please note that these images are prior to work commencing on the loft extension (planning approved in august 2024).

Site Arial View From East	*Date: 25/10/2026*	34 Carew Road N17 9BA Haringey London
	Scale: N/a	

N

34 Carew Road




Please note that these images are prior to work commencing on the loft extension (planning approved in august 2024).

Site Arial View From North	*Date: 25/10/2026*	34 Carew Road N17 9BA Haringey London
	Scale: N/a	

N


34 Carew Road

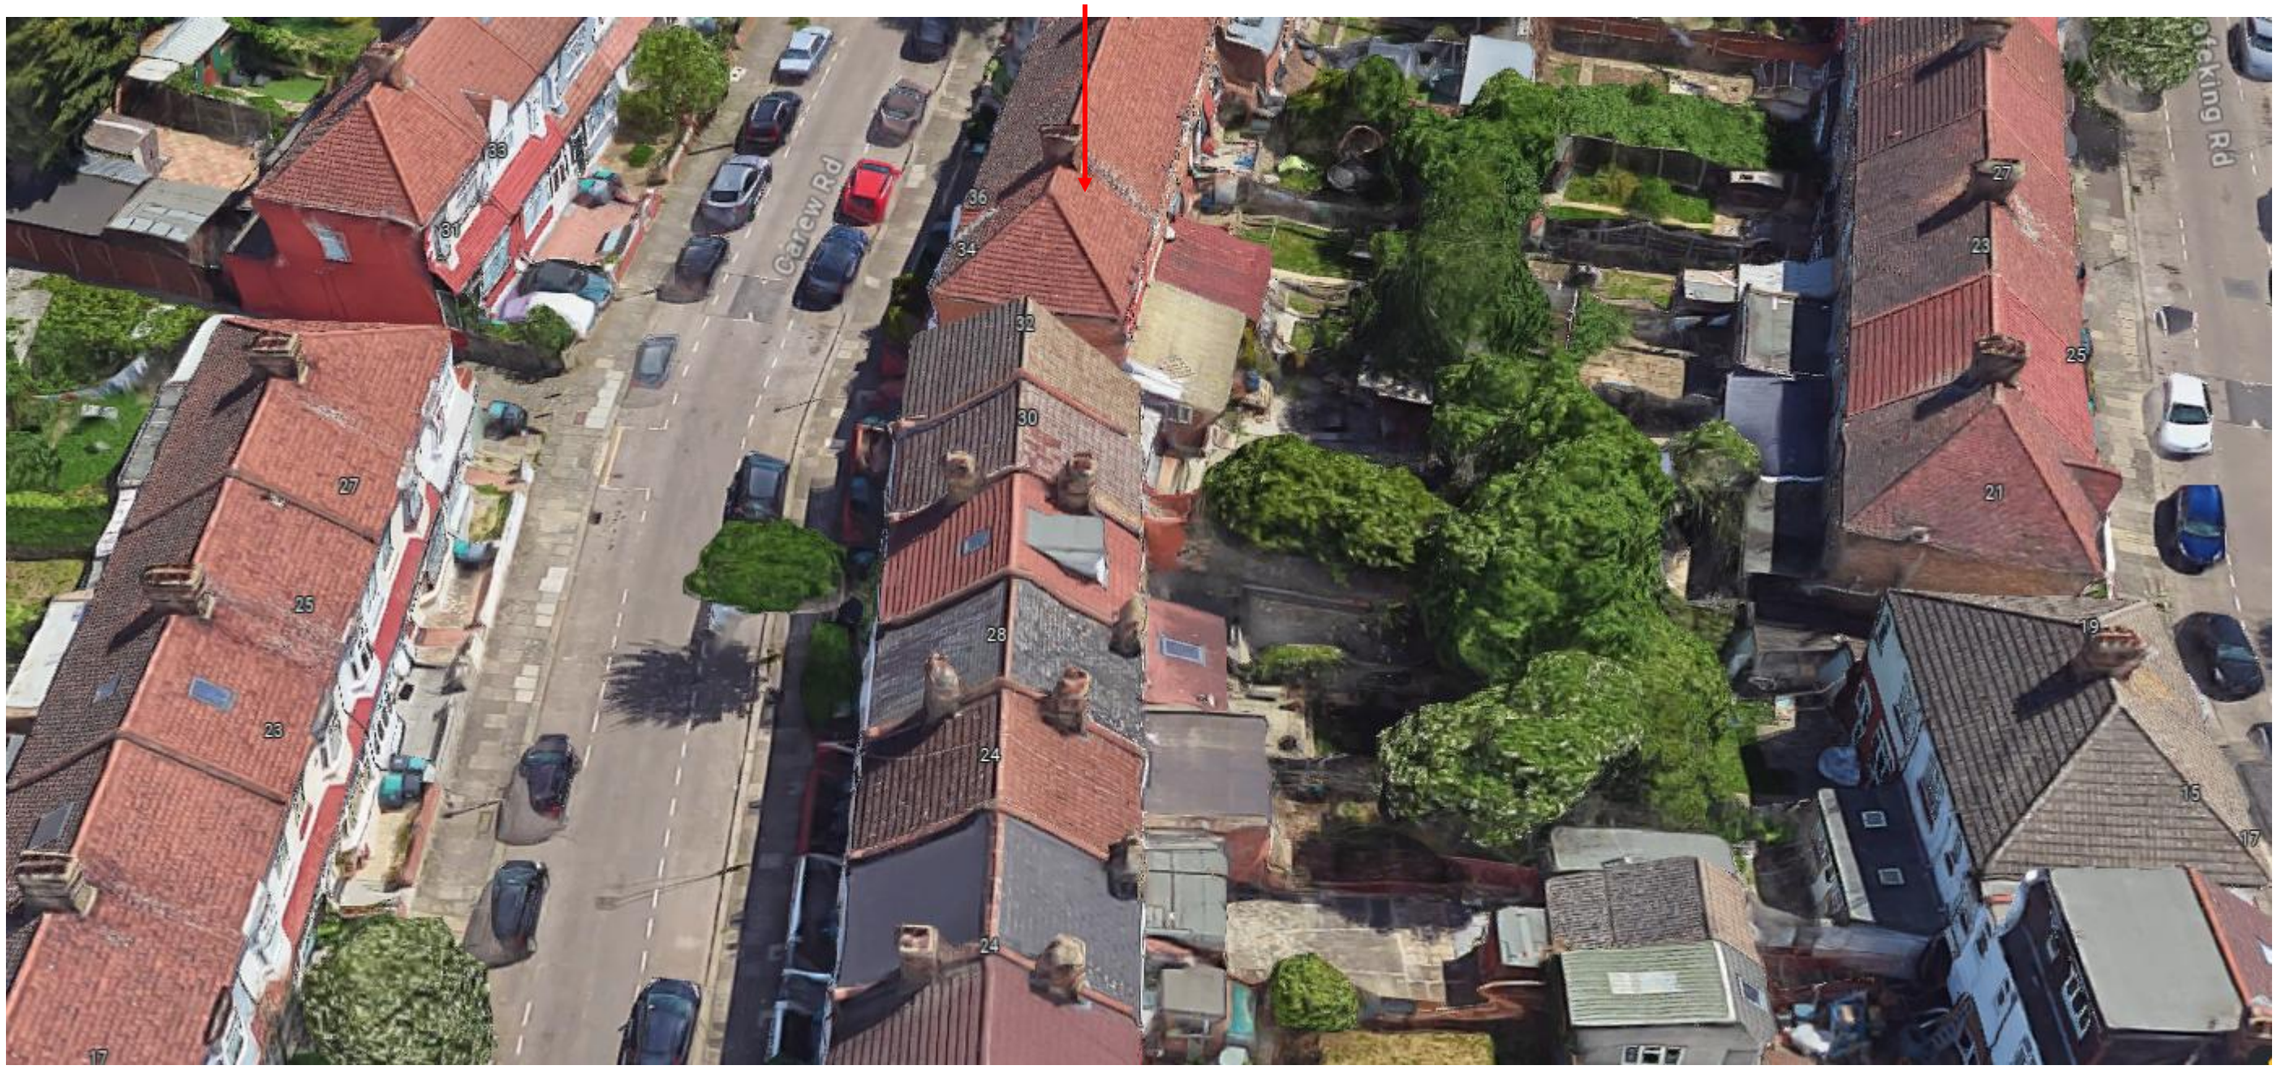

Please note that these images are prior to work commencing on the loft extension (planning approved in august 2024).

Site Arial View From West	*Date: 25/10/2026*	34 Carew Road N17 9BA Haringey London
	Scale: N/a	

Images from October 2026

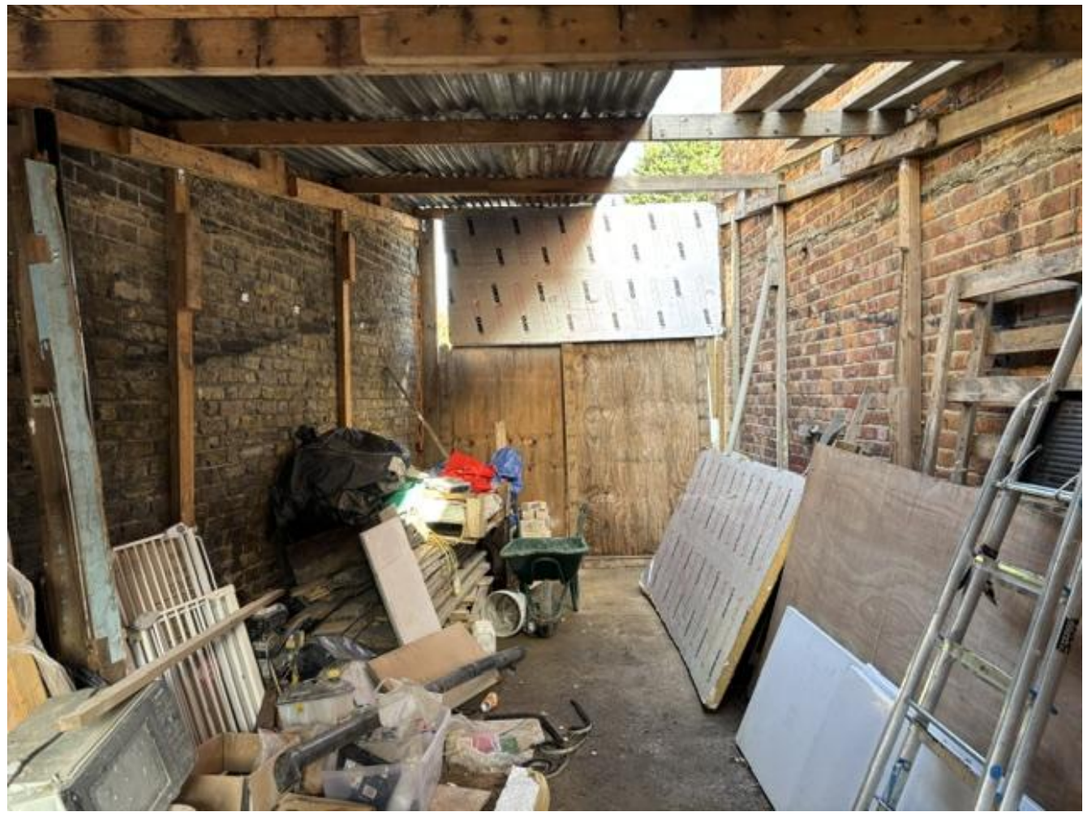



Site Images – Internal	*Date: 25/10/2026*	34 Carew Road N17 9BA Haringey London
	Scale: N/a	

Images from October 2026





Site Images – Rear of Property	*Date: 25/10/2026*	34 Carew Road N17 9BA Haringey London
	Scale: N/a	

Images from October 2026





Site Images – Front of Property	*Date: 25/10/2026*	34 Carew Road N17 9BA Haringey London
	Scale: N/a	

Images from October 2026





Site Images – Front of Property	*Date: 25/10/2026*	34 Carew Road N17 9BA Haringey London
	Scale: N/a	