
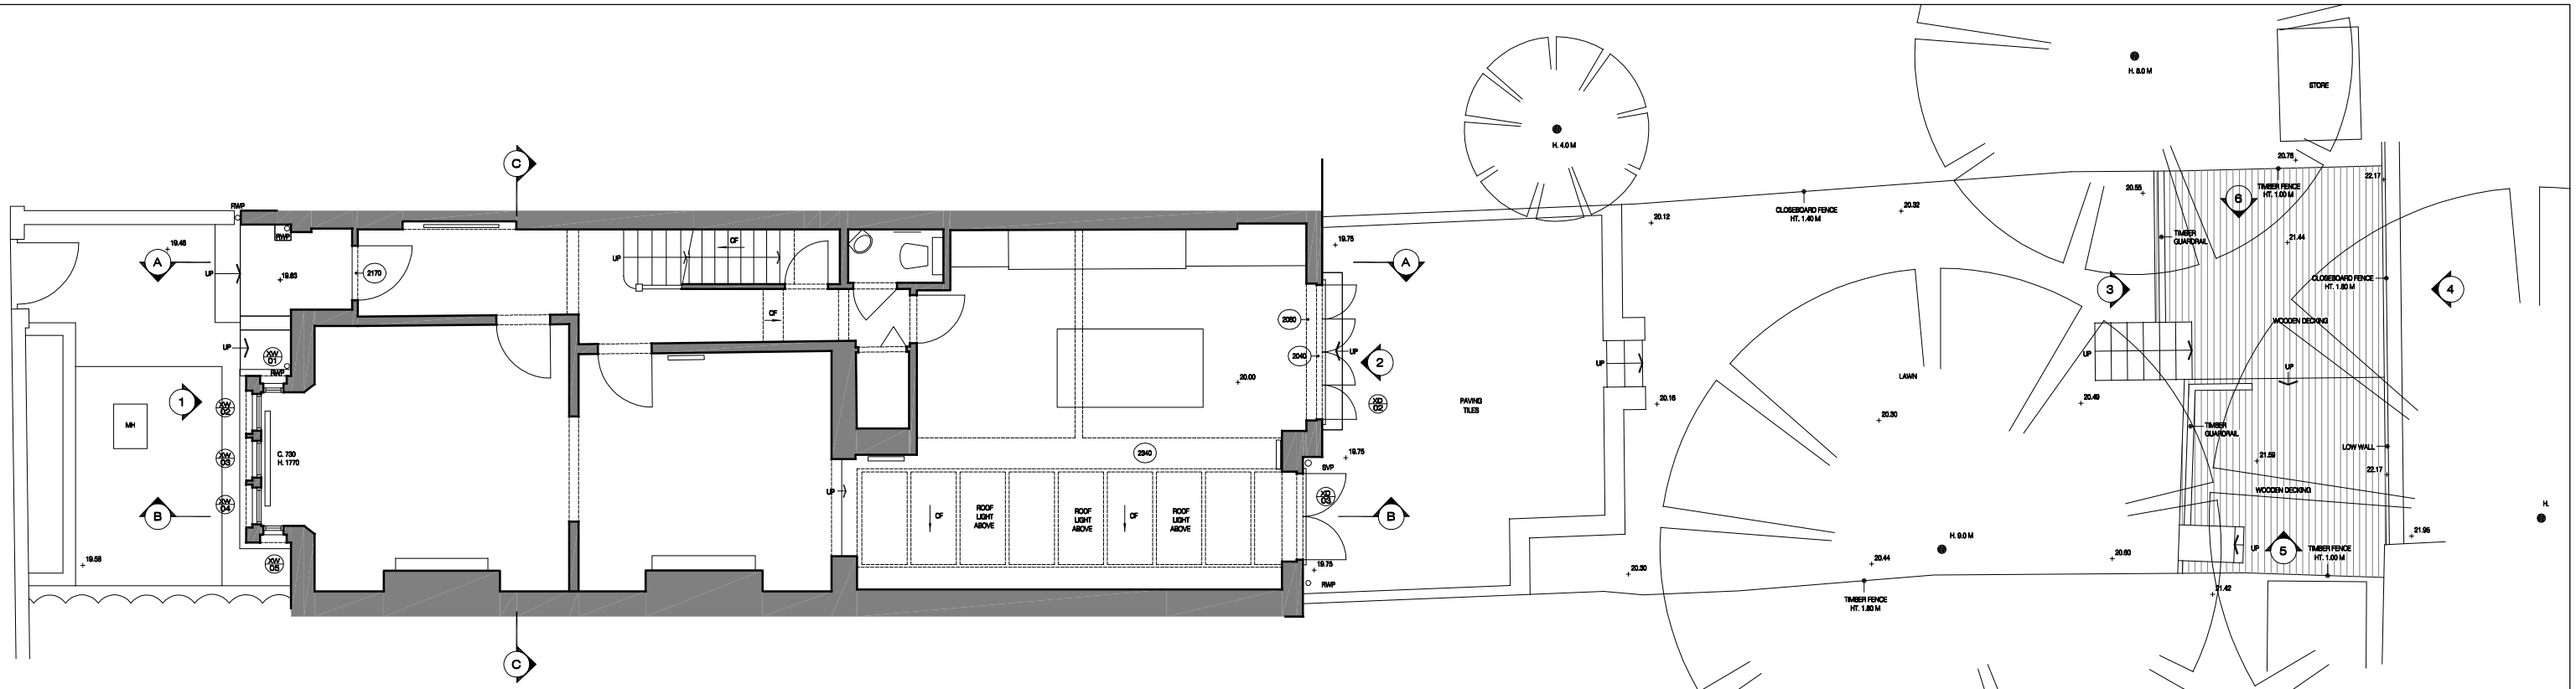



Existing Ground Floor Plan

SCALE 1:100 @ A3

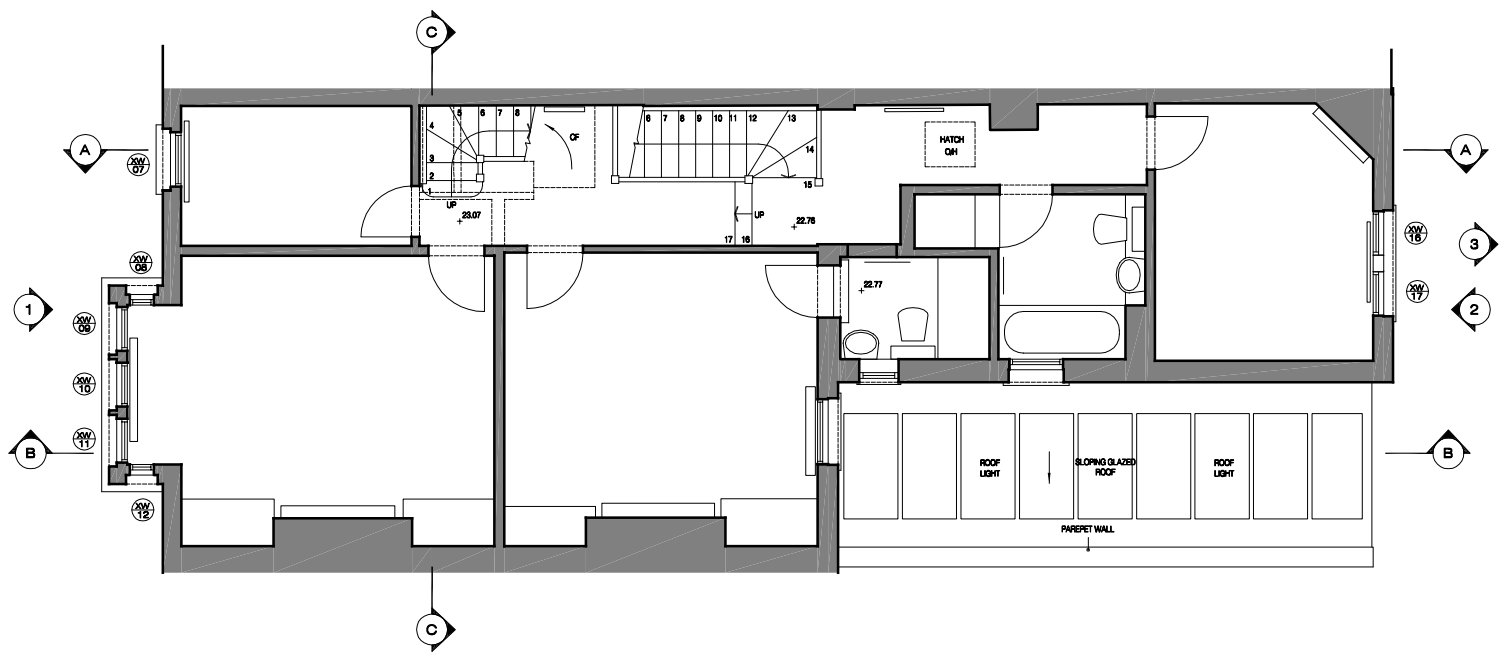

Existing First Floor Plan

SCALE 1:100 @ A3

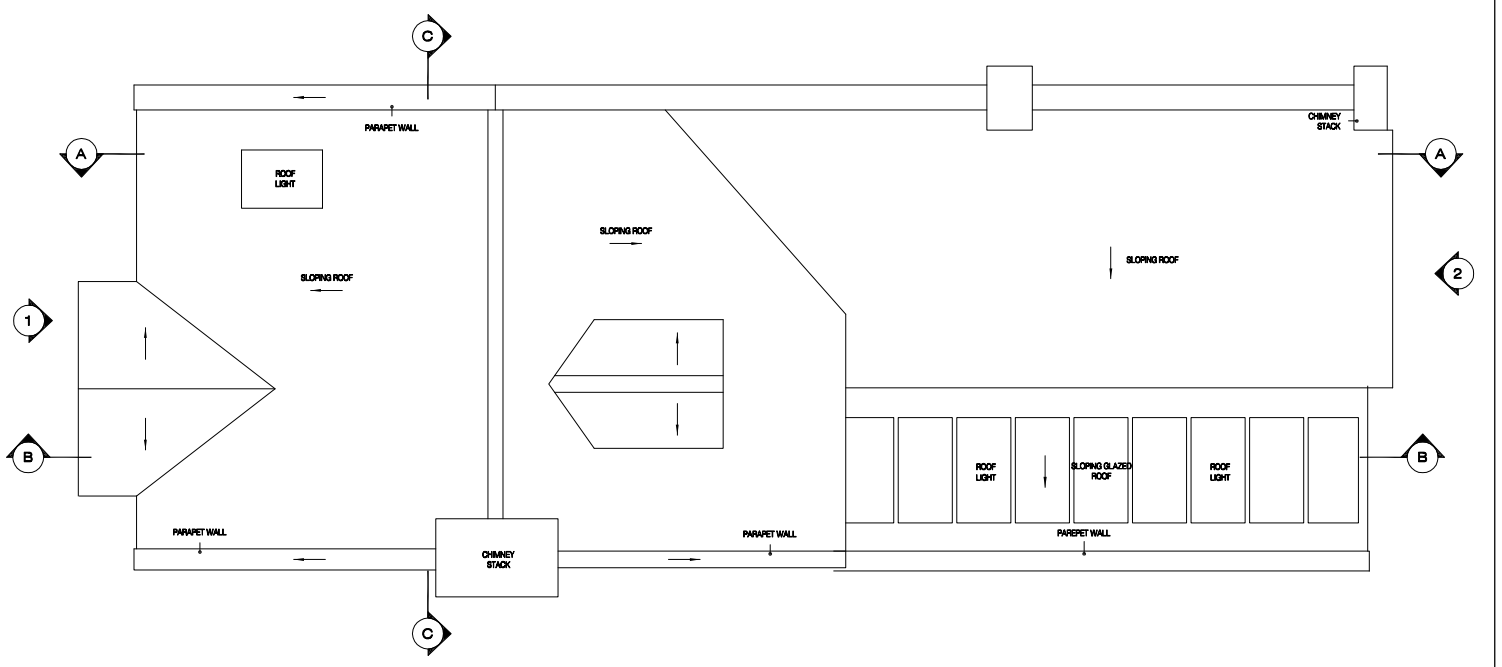

Existing Roof Plan

SCALE 1:100 @ A3

0 0.5m 1m 2m 3m 4m 5m

Scale 1:100 @ A3

Lucia Pflucker Architecture Ltd

Address: 66A Rathcoole Gardens, London N8 9NB

Office: +44 (0) 7919208639

Mail: mail@luciapflucker.com

Website: www.luciapflucker.com

PLEASE NOTE:

1. ALL DIMENSIONS TO BE CHECKED ON SITE BEFORE FABRICATION. DO NOT SCALE THIS DRAWING BUT USE ONLY FIGURED DIMENSIONS. ANY ERRORS OR OMISSIONS ARE TO BE REPORTED TO THE ARCHITECT IMMEDIATELY.
2. THIS DRAWING IS TO BE READ IN CONJUNCTION WITH ALL THE RELEVANT CONSULTANTS' AND/OR SPECIALISTS' DRAWINGS/DOCUMENTS AND ANY DISCREPANCIES OR VARIATIONS ARE TO BE NOTIFIED TO THE ARCHITECT BEFORE WORK COMMENCES.
3. ALL DRAWINGS AND DESIGNS ARE COVERED BY DESIGN RIGHT (INTELLECTUAL PROPERTY), AND MAY NOT BE DISTRIBUTED, COPIED OR ISSUE WITHOUT WRITTEN PERMISSION OF LUCIA PFLUCKER ARCHITECURE.
4. ALL DESIGN CONCEPTS ARE THE SOLE PROPERTY OF LUCIA PFLUCKER ARCHITECTURE AND NO ADAPTATIONS, REPRODUCTIONS OR COPIES MAY BE MADE WITHOUT WRITTEN PERMISSION OF LUCIA PFLUCKER ARCHITECTURE.
5. THESE DRAWINGS ARE SUBJECT TO ANY VARIATION REQUIRED OR RECOMMENDATION BY ANY STATUTORY AUTHORITY, OR FOR THE BETTER CARRYING OUT OF THE WORKS.
6. SAMPLES TO BE PROVIDED BY CONTRACTOR FOR THE ARCHITECT/ CLIENT APPROVAL. ALL FINISHES TO ARCHITECT/ CLIENT SATISFACTION.

REVISIONS:

No	DATE	DESCRIPTION	BY
00	09.09.2026	FOR INFORMATION	LP
01	22.09.2026	FOR INFORMATION	LP
02	04.11.2026	FOR INFORMATION	LP
03	06.11.2026	FOR PLANNING	LP

Title: Existing Floor Plans

Scale: 1 / 100

Date: 08/09/26

Dwg. No.: EX-01

Rev.: 03


Project: 4 Glasslyn Rd, London N8 8RH

Drawn: LP

Project Number: 0082

Client: PRIVATE CLIENT


Checked: LP

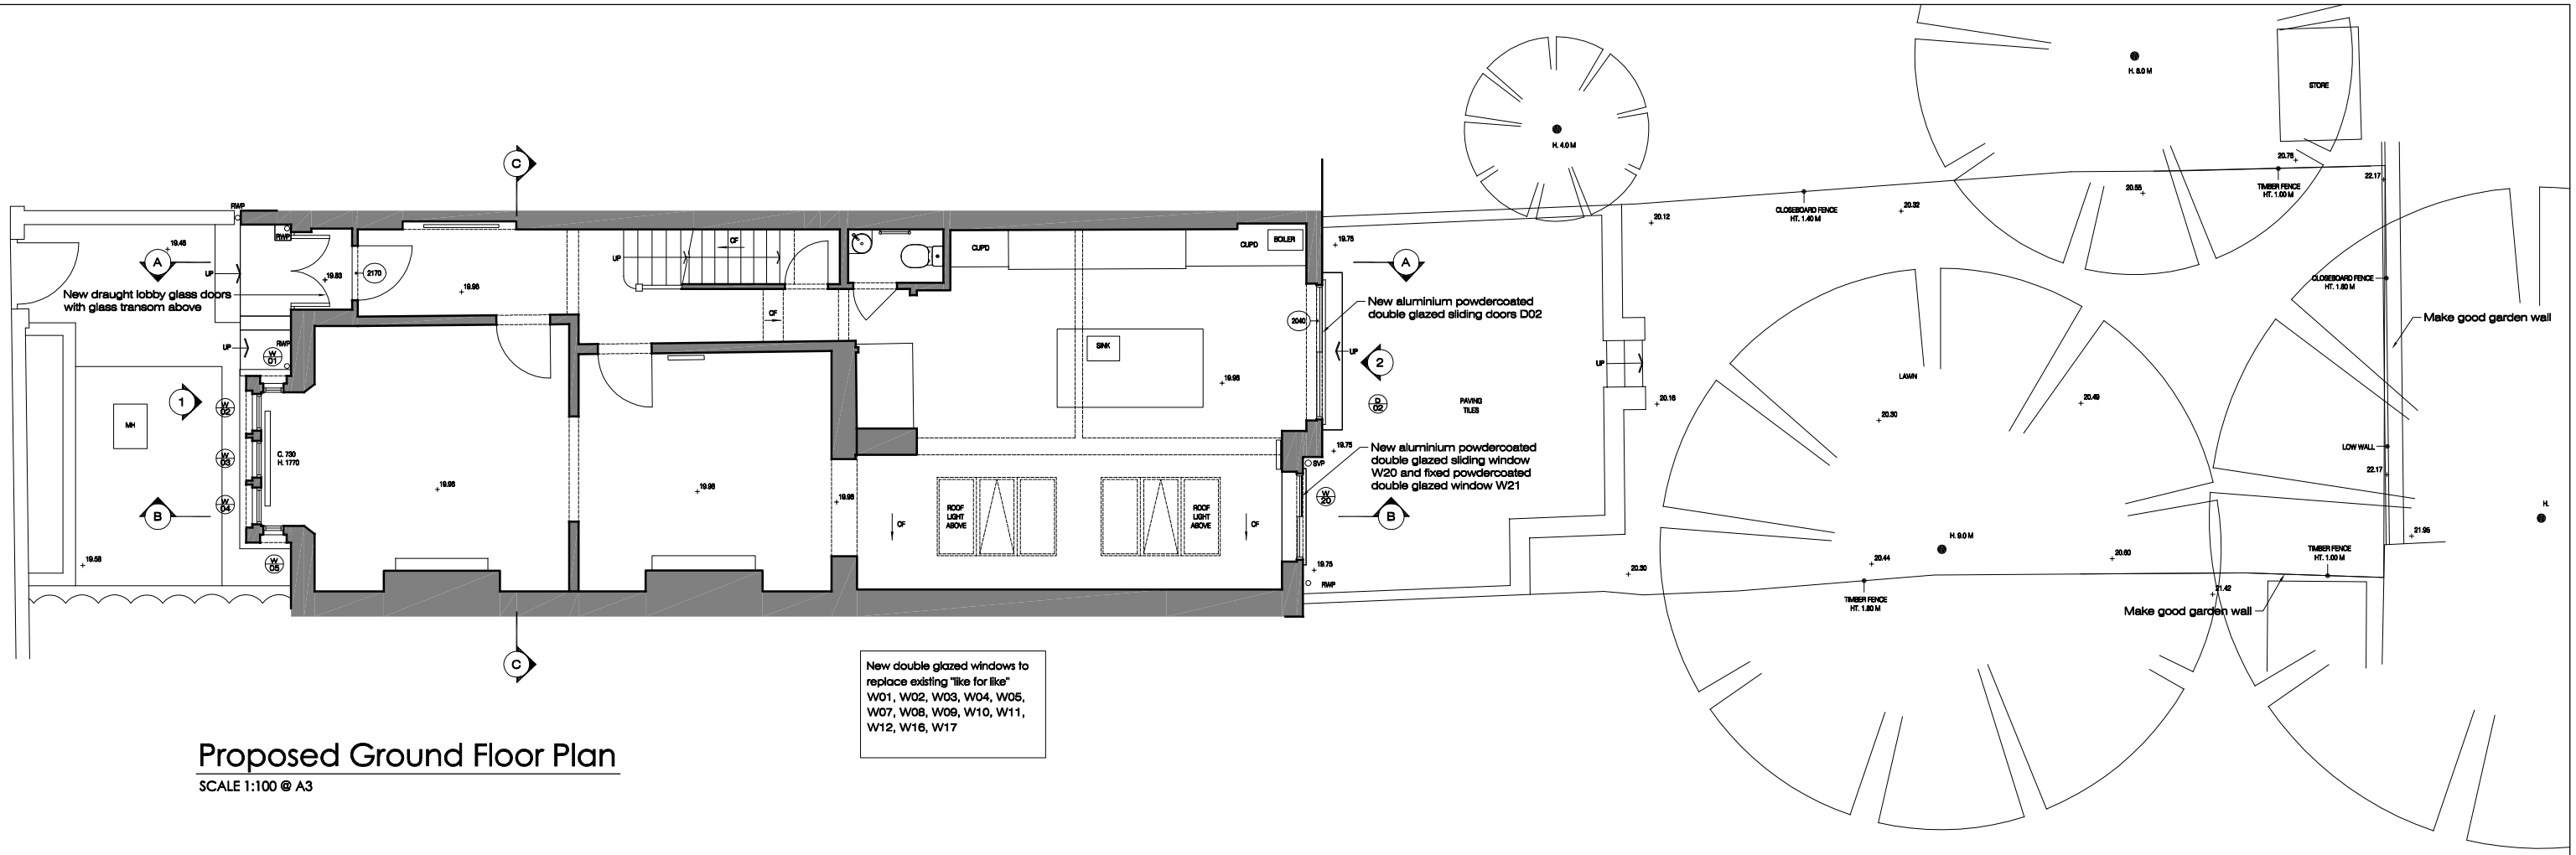

New double glazed windows to replace existing "like for like"
W01, W02, W03, W04, W05, W07, W08, W09, W10, W11, W12, W16, W17


Proposed Ground Floor Plan

SCALE 1:100 @ A3

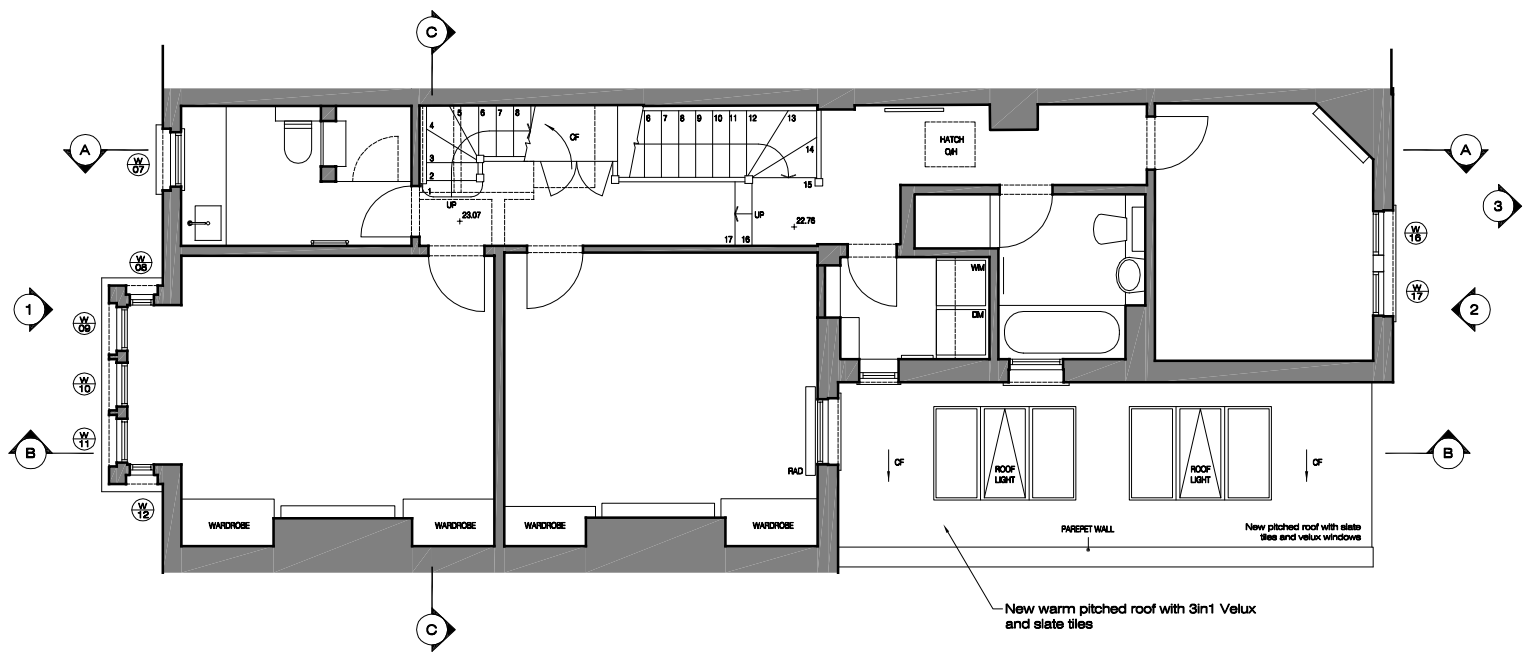

Proposed First Floor Plan

SCALE 1:100 @ A3

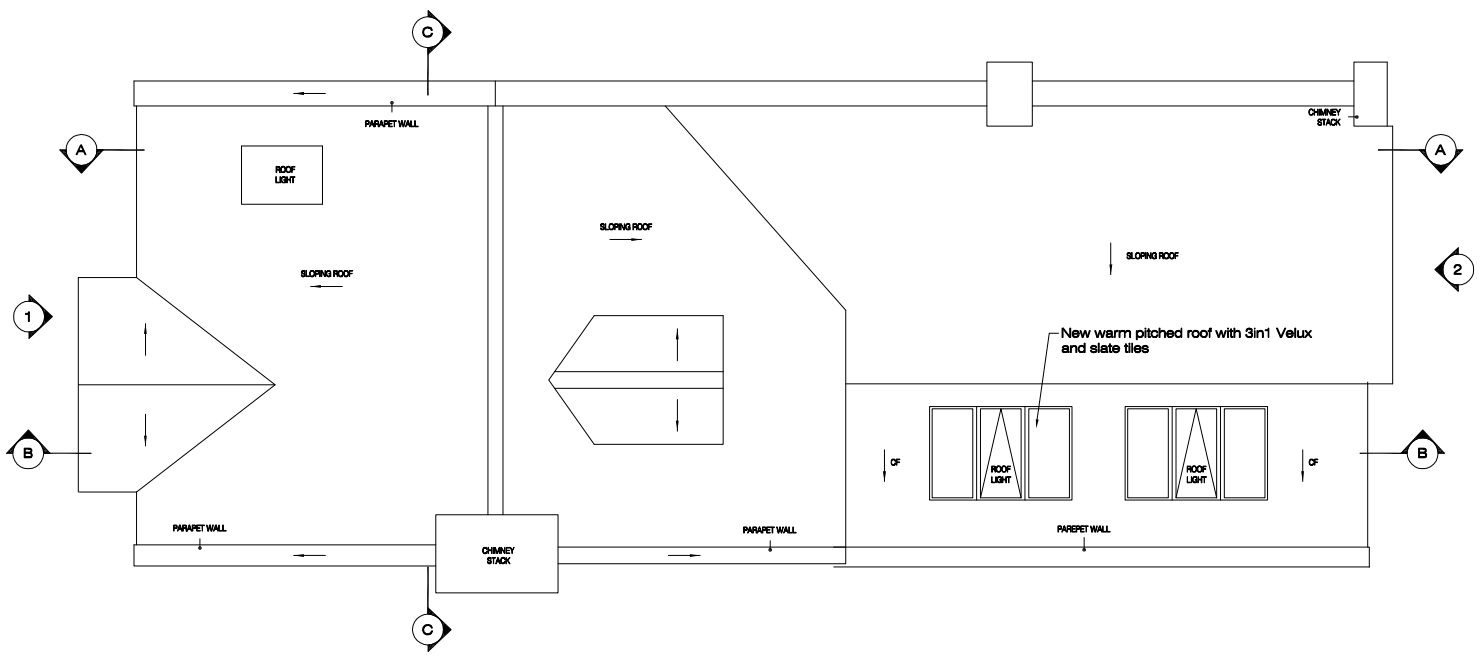

Proposed Roof Plan

SCALE 1:100 @ A3

0 0.5m 1m 2m 3m 4m 5m

Scale 1:100 @ A3

Lucia Pflucker Architecture Ltd

Address: 66A Rathcoole Gardens, London N8 9NB

Office: +44 (0) 7919208639
Mail: mail@luciapflucker.com

Website: www.luciapflucker.com

PLEASE NOTE:

1. ALL DIMENSIONS TO BE CHECKED ON SITE BEFORE FABRICATION. DO NOT SCALE THIS DRAWING BUT USE ONLY FIGURED DIMENSIONS. ANY ERRORS OR OMISSIONS ARE TO BE REPORTED TO THE ARCHITECT IMMEDIATELY.
2. THIS DRAWING IS TO BE READ IN CONJUNCTION WITH ALL THE RELEVANT CONSULTANTS' AND/OR SPECIALISTS' DRAWINGS/DOCUMENTS AND ANY DISCREPANCIES OR VARIATIONS ARE TO BE NOTIFIED TO THE ARCHITECT BEFORE WORK COMMENCES.
3. ALL DRAWINGS AND DESIGNS ARE COVERED BY DESIGN RIGHT (INTELLECTUAL PROPERTY), AND MAY NOT BE DISTRIBUTED, COPIED OR ISSUE WITHOUT WRITTEN PERMISSION OF LUCIA PFLUCKER ARCHITECURE.
4. ALL DESIGN CONCEPTS ARE THE SOLE PROPERTY OF LUCIA PFLUCKER ARCHITECTURE AND NO ADAPTATIONS, REPRODUCTIONS OR COPIES MAY BE MADE WITHOUT WRITTEN PERMISSION OF LUCIA PFLUCKER ARCHITECTURE.
5. THESE DRAWINGS ARE SUBJECT TO ANY VARIATION REQUIRED OR RECOMMENDATION BY ANY STATUTORY AUTHORITY, OR FOR THE BETTER CARRYING OUT OF THE WORKS.
6. SAMPLES TO BE PROVIDED BY CONTRACTOR FOR THE ARCHITECT/ CLIENT APPROVAL. ALL FINISHES TO ARCHITECT/ CLIENT SATISFACTION.

REVISIONS:

No	DATE	DESCRIPTION	BY
00	09.09.2026	FOR INFORMATION	LP
01	04.11.2026	FOR INFORMATION	LP
02	06.11.2026	FOR PLANNING	LP


Title: Proposed Floor Plans	Scale: 1 / 100	Dwg. No.: AR-01 Rev.: 02
	Date: 08/09/26	
Project: 4 Glasslyn Rd, London N8 8RH	Drawn: LP	Project Number: 0082
Client: PRIVATE CLIENT	Checked: LP	



Datum: 18.00m.

Existing Elevation 1


SCALE 1:100 @ A3

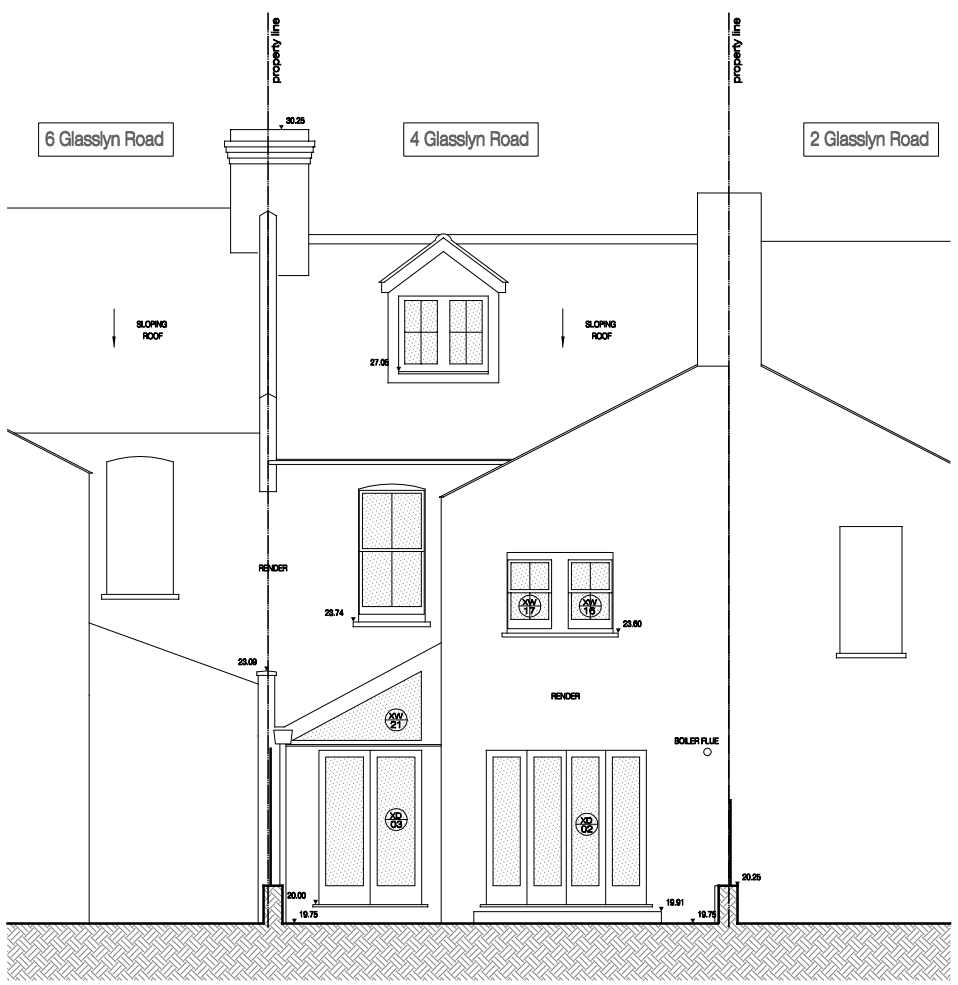

Datum: 18.00m.

Existing Elevation 2

SCALE 1:100 @ A3

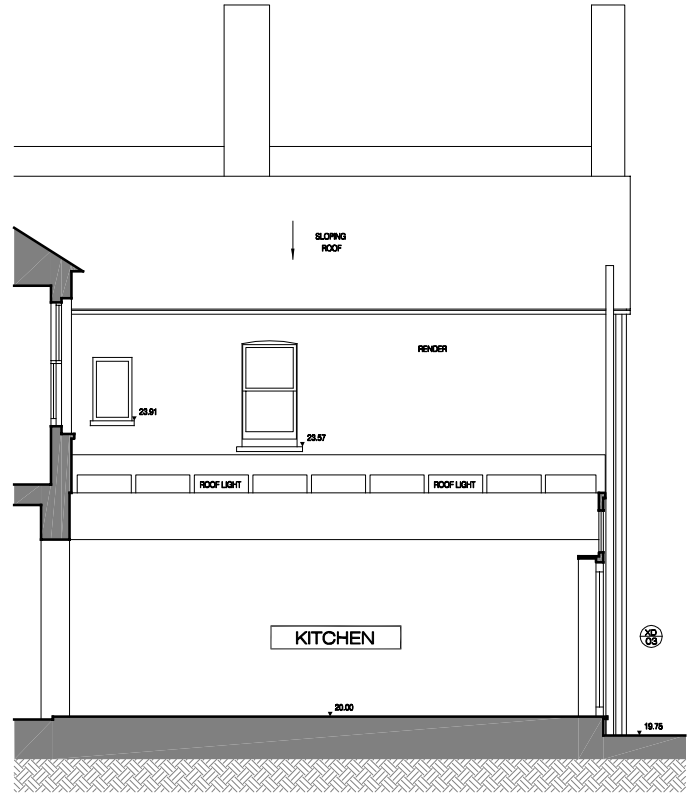

Datum: 18.00m.

Existing Section B

SCALE 1:100 @ A3

0 0.5m 1m 2m 3m 4m 5m

Scale 1:100 @ A3

Lucia Pflucker Architecture Ltd

Address: 66A Rathcoole Gardens, London N8 9NB

Office: +44 (0) 7919208639

Mail: mail@luciapflucker.com

Website: www.luciapflucker.com

PLEASE NOTE:

1. ALL DIMENSIONS TO BE CHECKED ON SITE BEFORE FABRICATION. DO NOT SCALE THIS DRAWING BUT USE ONLY FIGURED DIMENSIONS. ANY ERRORS OR OMISSIONS ARE TO BE REPORTED TO THE ARCHITECT IMMEDIATELY.
2. THIS DRAWING IS TO BE READ IN CONJUNCTION WITH ALL THE RELEVANT CONSULTANTS' AND/OR SPECIALISTS' DRAWINGS/DOCUMENTS AND ANY DISCREPANCIES OR VARIATIONS ARE TO BE NOTIFIED TO THE ARCHITECT BEFORE WORK COMMENCES.
3. ALL DRAWINGS AND DESIGNS ARE COVERED BY DESIGN RIGHT (INTELLECTUAL PROPERTY), AND MAY NOT BE DISTRIBUTED, COPIED OR ISSUE WITHOUT WRITTEN PERMISSION OF LUCIA PFLUCKER ARCHITECURE.
4. ALL DESIGN CONCEPTS ARE THE SOLE PROPERTY OF LUCIA PFLUCKER ARCHITECTURE AND NO ADAPTATIONS, REPRODUCTIONS OR COPIES MAY BE MADE WITHOUT WRITTEN PERMISSION OF LUCIA PFLUCKER ARCHITECTURE.
5. THESE DRAWINGS ARE SUBJECT TO ANY VARIATION REQUIRED OR RECOMMENDATION BY ANY STATUTORY AUTHORITY, OR FOR THE BETTER CARRYING OUT OF THE WORKS.
6. SAMPLES TO BE PROVIDED BY CONTRACTOR FOR THE ARCHITECT/ CLIENT APPROVAL. ALL FINISHES TO ARCHITECT/ CLIENT SATISFACTION.

REVISIONS:

No	DATE	DESCRIPTION	BY
00	09.09.2026	FOR INFORMATION	LP
01	22.09.2026	FOR INFORMATION	LP
02	04.11.2026	FOR INFORMATION	LP
03	06.11.2026	FOR PLANNING	LP

Title: Existing Elevations & Section

Scale: 1 / 100

Date: 08/09/26

Dwg. No.: EX-02

Rev.: 03


Project: 4 Glasslyn Rd, London N8 8RH

Drawn: LP

Project Number: 0082

Client: PRIVATE CLIENT

Checked: LP

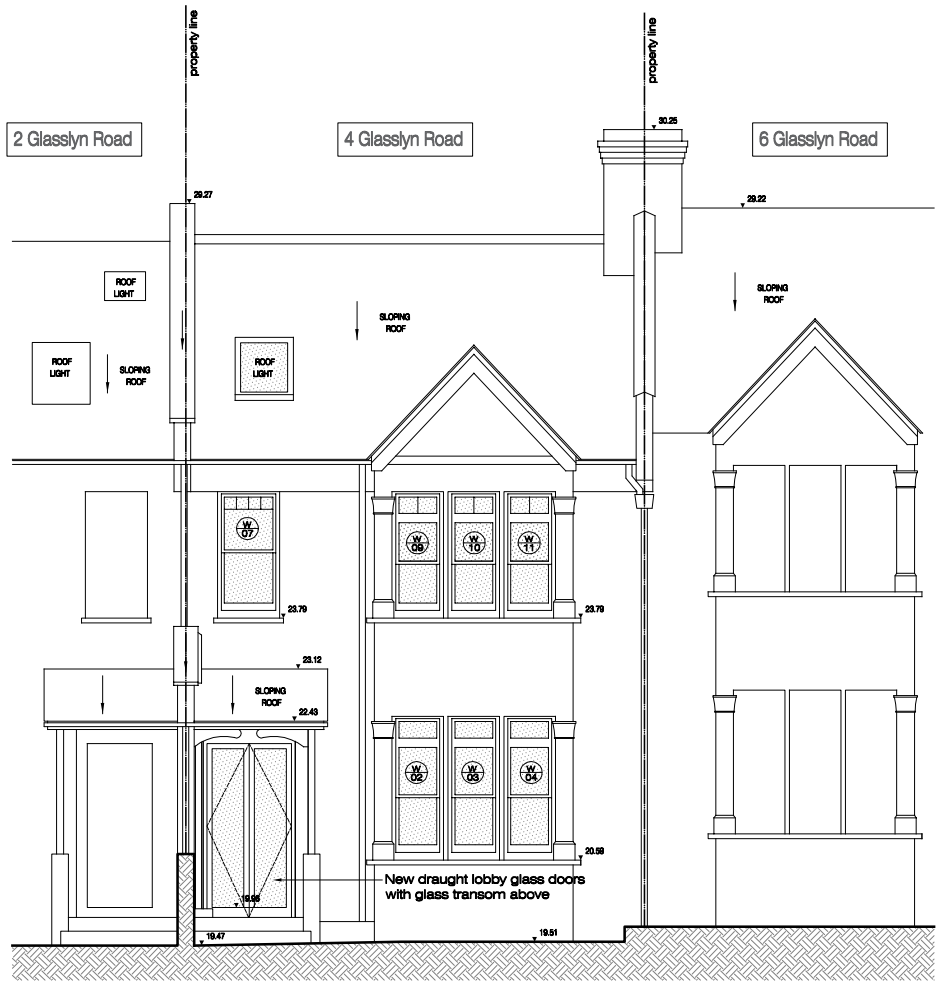


Datum: 18.00m.

Proposed Elevation 1

SCALE 1:100 @ A3

New double glazed windows to replace existing "like for like" W01, W02, W03, W04, W05, W07, W08, W09, W10, W11, W12

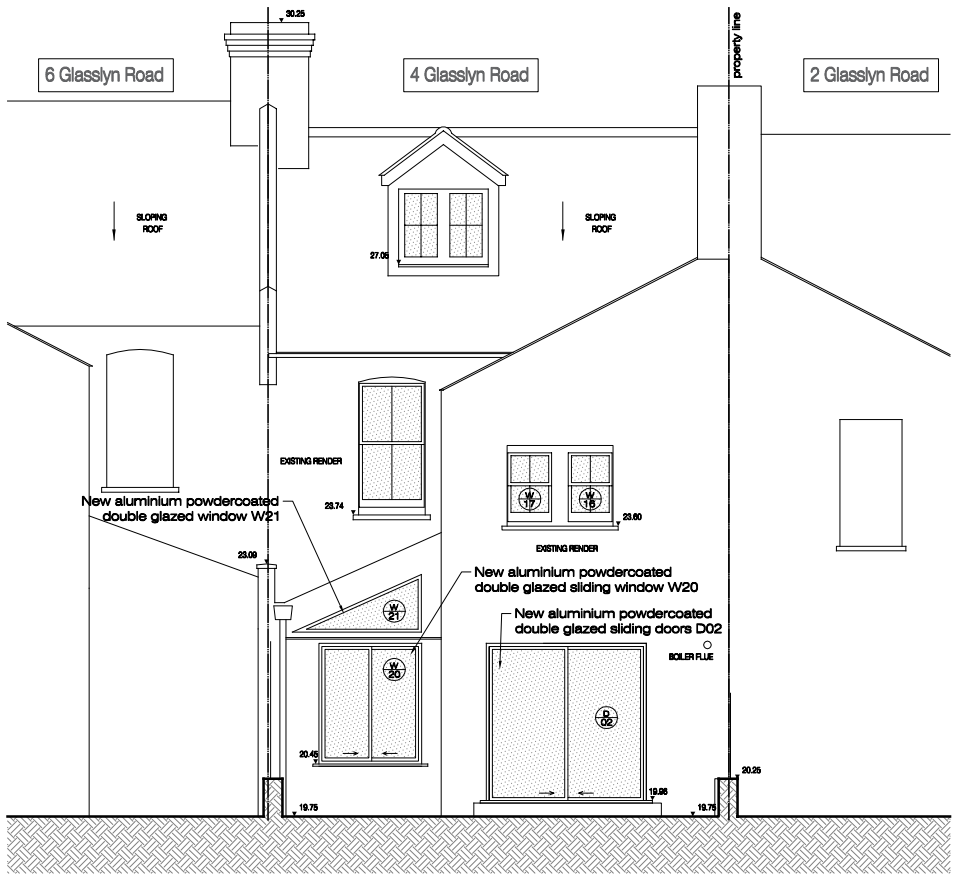


Datum: 18.00m.

Proposed Elevation 2

SCALE 1:100 @ A3

New double glazed windows to replace existing "like for like" W16, W17

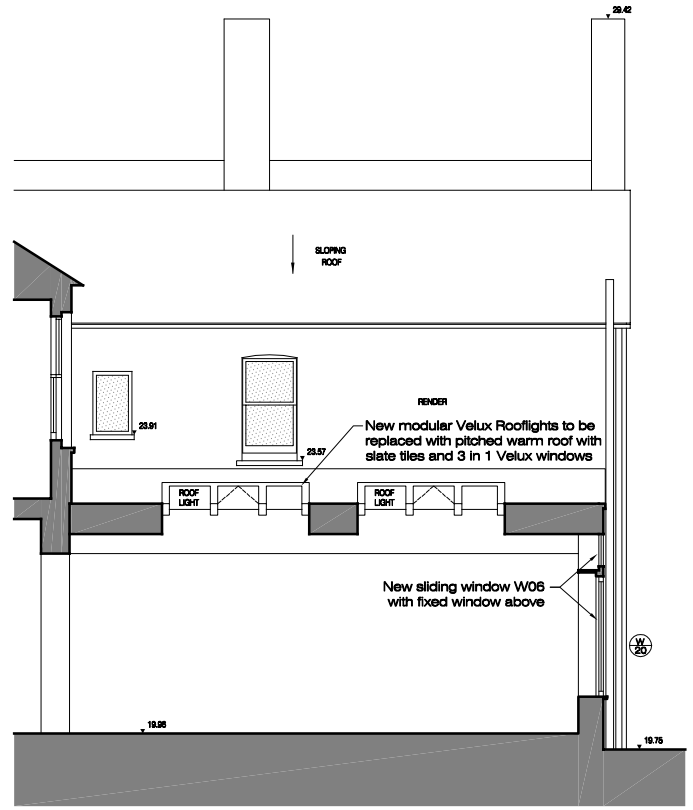

Datum: 18.00m.

Proposed Elevation 7

SCALE 1:100 @ A3

0 0.5m 1m 2m 3m 4m 5m

Scale 1:100 @ A3

Lucia Pflucker Architecture Ltd

Address: 66A Rathcoole Gardens, London N8 9NB

Office: +44 (0) 7919208639

Mail: mail@luciapflucker.com

Website: www.luciapflucker.com

PLEASE NOTE:

1. ALL DIMENSIONS TO BE CHECKED ON SITE BEFORE FABRICATION. DO NOT SCALE THIS DRAWING BUT USE ONLY FIGURED DIMENSIONS. ANY ERRORS OR OMISSIONS ARE TO BE REPORTED TO THE ARCHITECT IMMEDIATELY.
2. THIS DRAWING IS TO BE READ IN CONJUNCTION WITH ALL THE RELEVANT CONSULTANTS' AND/OR SPECIALISTS' DRAWINGS/DOCUMENTS AND ANY DISCREPANCIES OR VARIATIONS ARE TO BE NOTIFIED TO THE ARCHITECT BEFORE WORK COMMENCES.
3. ALL DRAWINGS AND DESIGNS ARE COVERED BY DESIGN RIGHT (INTELLECTUAL PROPERTY), AND MAY NOT BE DISTRIBUTED, COPIED OR ISSUE WITHOUT WRITTEN PERMISSION OF LUCIA PFLUCKER ARCHITECURE.
4. ALL DESIGN CONCEPTS ARE THE SOLE PROPERTY OF LUCIA PFLUCKER ARCHITECTURE AND NO ADAPTATIONS, REPRODUCTIONS OR COPIES MAY BE MADE WITHOUT WRITTEN PERMISSION OF LUCIA PFLUCKER ARCHITECTURE.
5. THESE DRAWINGS ARE SUBJECT TO ANY VARIATION REQUIRED OR RECOMMENDATION BY ANY STATUTORY AUTHORITY, OR FOR THE BETTER CARRYING OUT OF THE WORKS.
6. SAMPLES TO BE PROVIDED BY CONTRACTOR FOR THE ARCHITECT/ CLIENT APPROVAL. ALL FINISHES TO ARCHITECT/ CLIENT SATISFACTION.

REVISIONS:

No	DATE	DESCRIPTION	BY
00	09.09.2026	FOR INFORMATION	LP
01	02.10.2026	FOR INFORMATION	LP
02	04.11.2026	FOR INFORMATION	LP
03	06.11.2026	FOR PLANNING	LP

Title: Proposed Elevations & Section

Scale: 1 / 100

Date: 08/09/26

Dwg. No.: AR-02

Rev.: 03

Project: 4 Glasslyn Rd, London N8 8RH

Drawn: LP

Project Number: 0082

Client: PRIVATE CLIENT

Checked: LP