


LOCATION PLAN 1:250

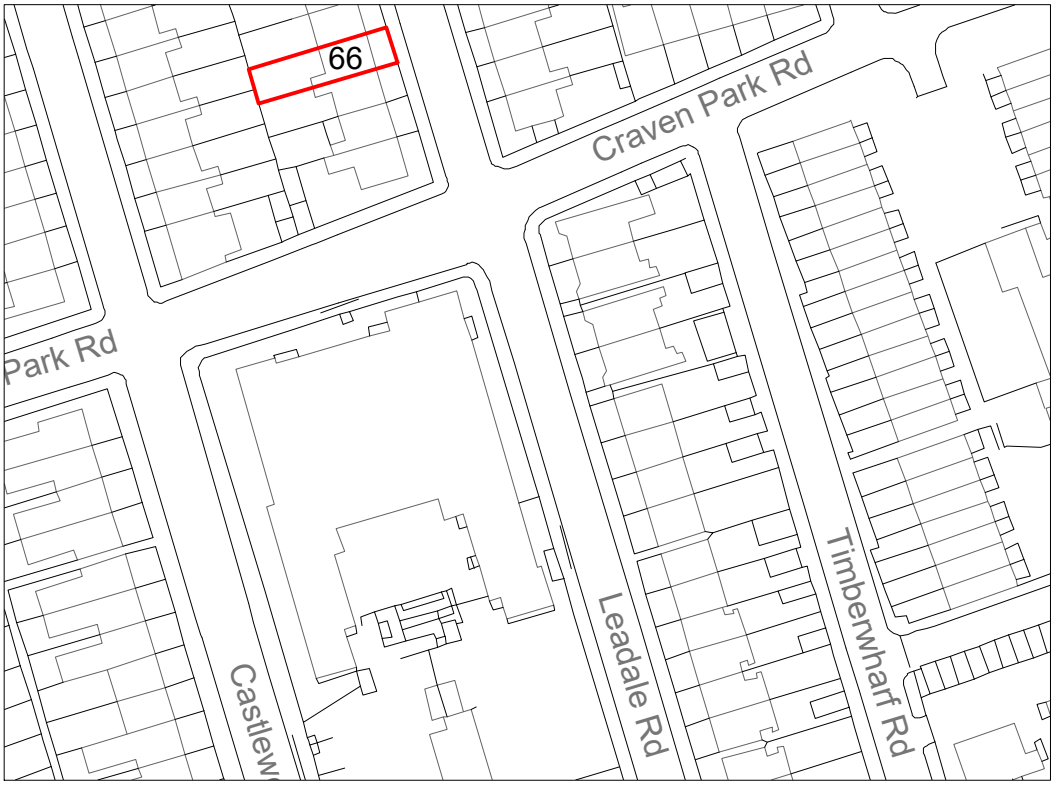

0 10 20 30 40 50 100

Scale 1:1250

Title LOCATION PLAN

Client: 66 Leadale Road
London N15 6BH

ajs Planning
info@ajsplanning.co.uk
020 81501820

NOTES:
THE CONTRACTORS ARE TO CHECK ALL DIMENSIONS, DRAIN RUNS AND GENERAL CONDITIONS ON SITE BEFORE WORKS COMMENCE .

ALL WORKS ARE TO BE CARRIED OUT IN ACCORDANCE WITH CURRENT BUILDING REGULATIONS, BRITISH STANDARDS, CODE OF PRACTICE AND LOCAL AUTHORITY REQUIREMENTS.

Drawn By SS

DrG No NR.66.LP

Date 10.11.26

Scale 1:1250 @A4

Rev