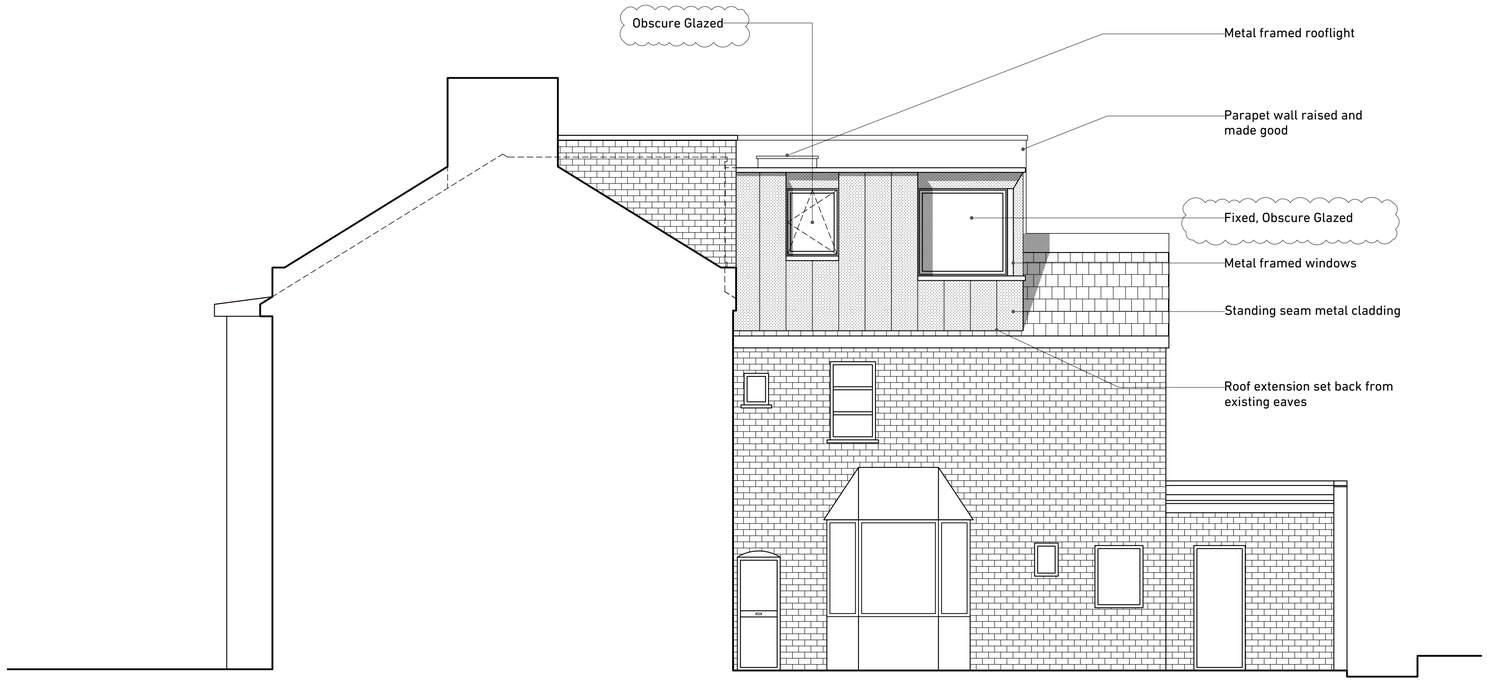


Notes:
1. Do not scale from this drawing
2. Report any discrepancies to Richard Brown

Revision A: 10th November 2026:
Obscure Glazing to Loft Window

1 to 50 @A1, 1 to 100 @A3

0mm 2m 4m

Client: Pema & Paul
Site Address: 22 Sirdar Road, London, N22 6RG

GENERAL ARRANGEMENT PROPOSED SIDE (WEST) ELEVATION

1:50 / 1:100 A1/A3/
DATE 01/09/26

Richard Brown
info@brownurbanism.com

Drawing NO: SIR_P124
Revision: A

BROWN URBANISM