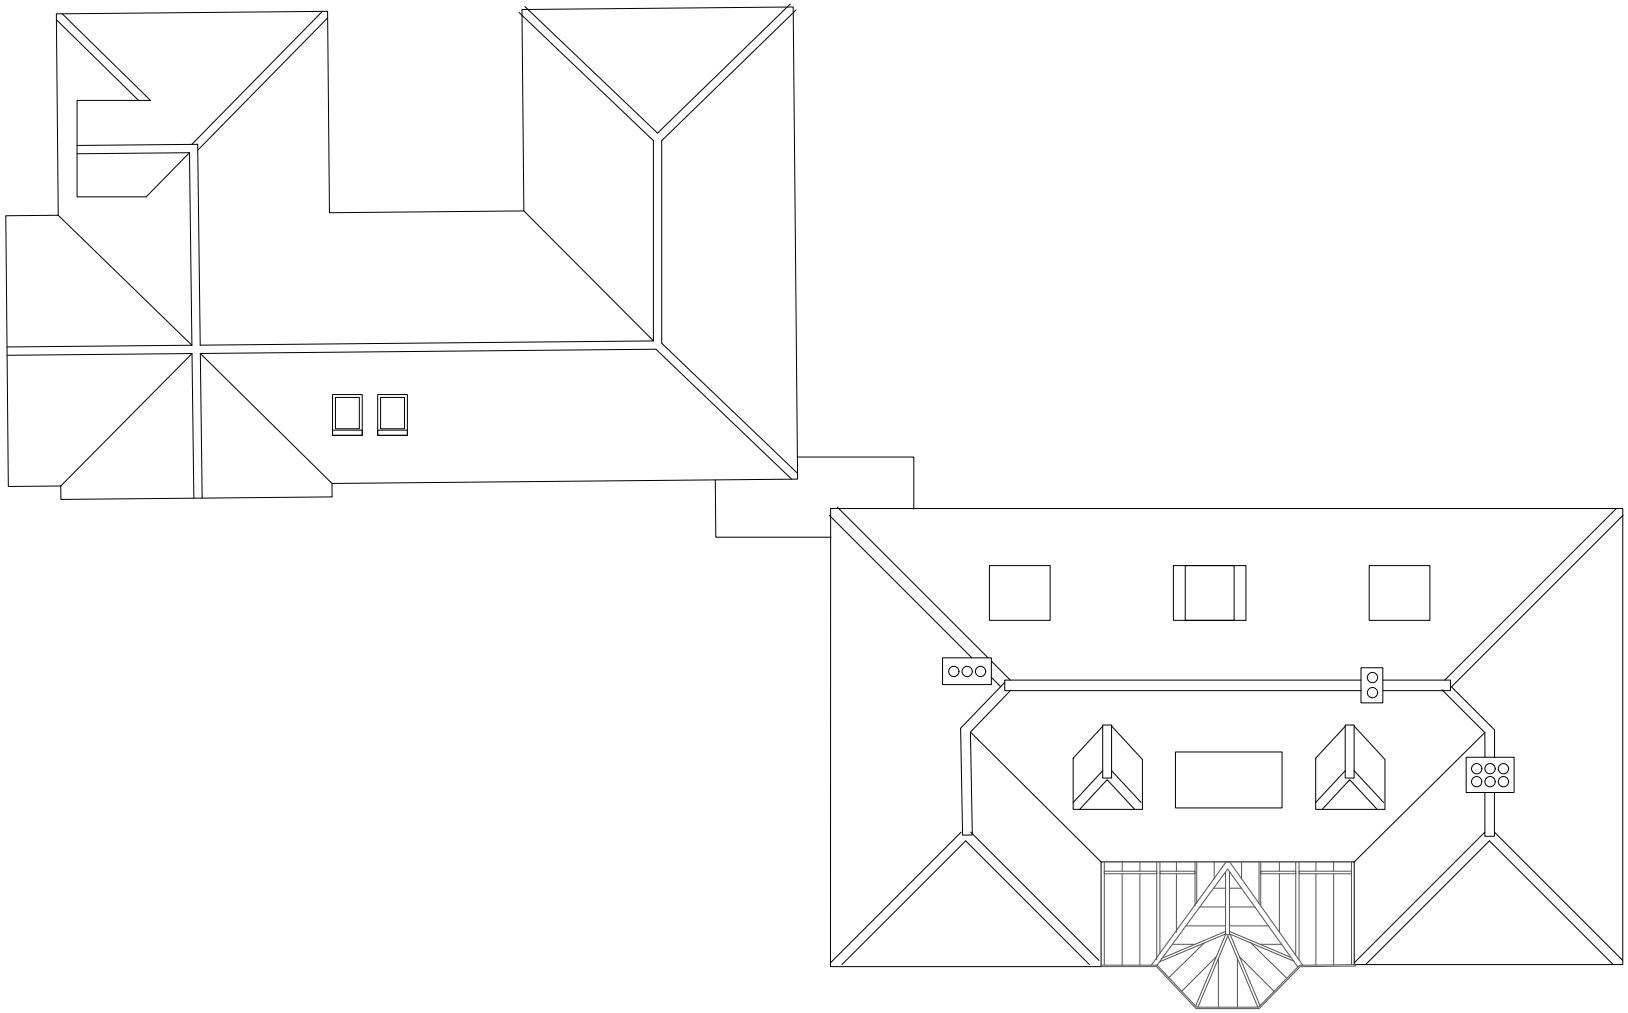

LOKI ARCHITECTURE & DEVELOPMENT

info@loki-architecture.com
www.loki-architecture.com

07340 . 009 . 811

PROJECT
Sproughton, 22 Courtenay Ave
N6 4LP, London

DRAWN BY
Brigitte Clements

DRAWING
18_N64_AA4
Existing Roof Plan

Scale
1:200 (A4)

DATE
16 November 2022

NORTH

2.5 5

GENERAL NOTES

The drawing is copyright of LOKI Architecture & Development Ltd. This is a draft drawing produced for a feasibility study and shall not be used as construction drawings. This drawing shall not be scaled. All dimensions are in mm unless otherwise stated. All dimensions shall be checked on site prior to commencing works and any discrepancies to be reported to LOKI Architecture & Development Ltd.