
Location Plan

Site Address: **21, Cholmeley Crescent, Hornsey, London, N6 5EZ**

PlanningPortal

Date Produced: **10-Nov-2026**

Scale: **1:2500 @A4**

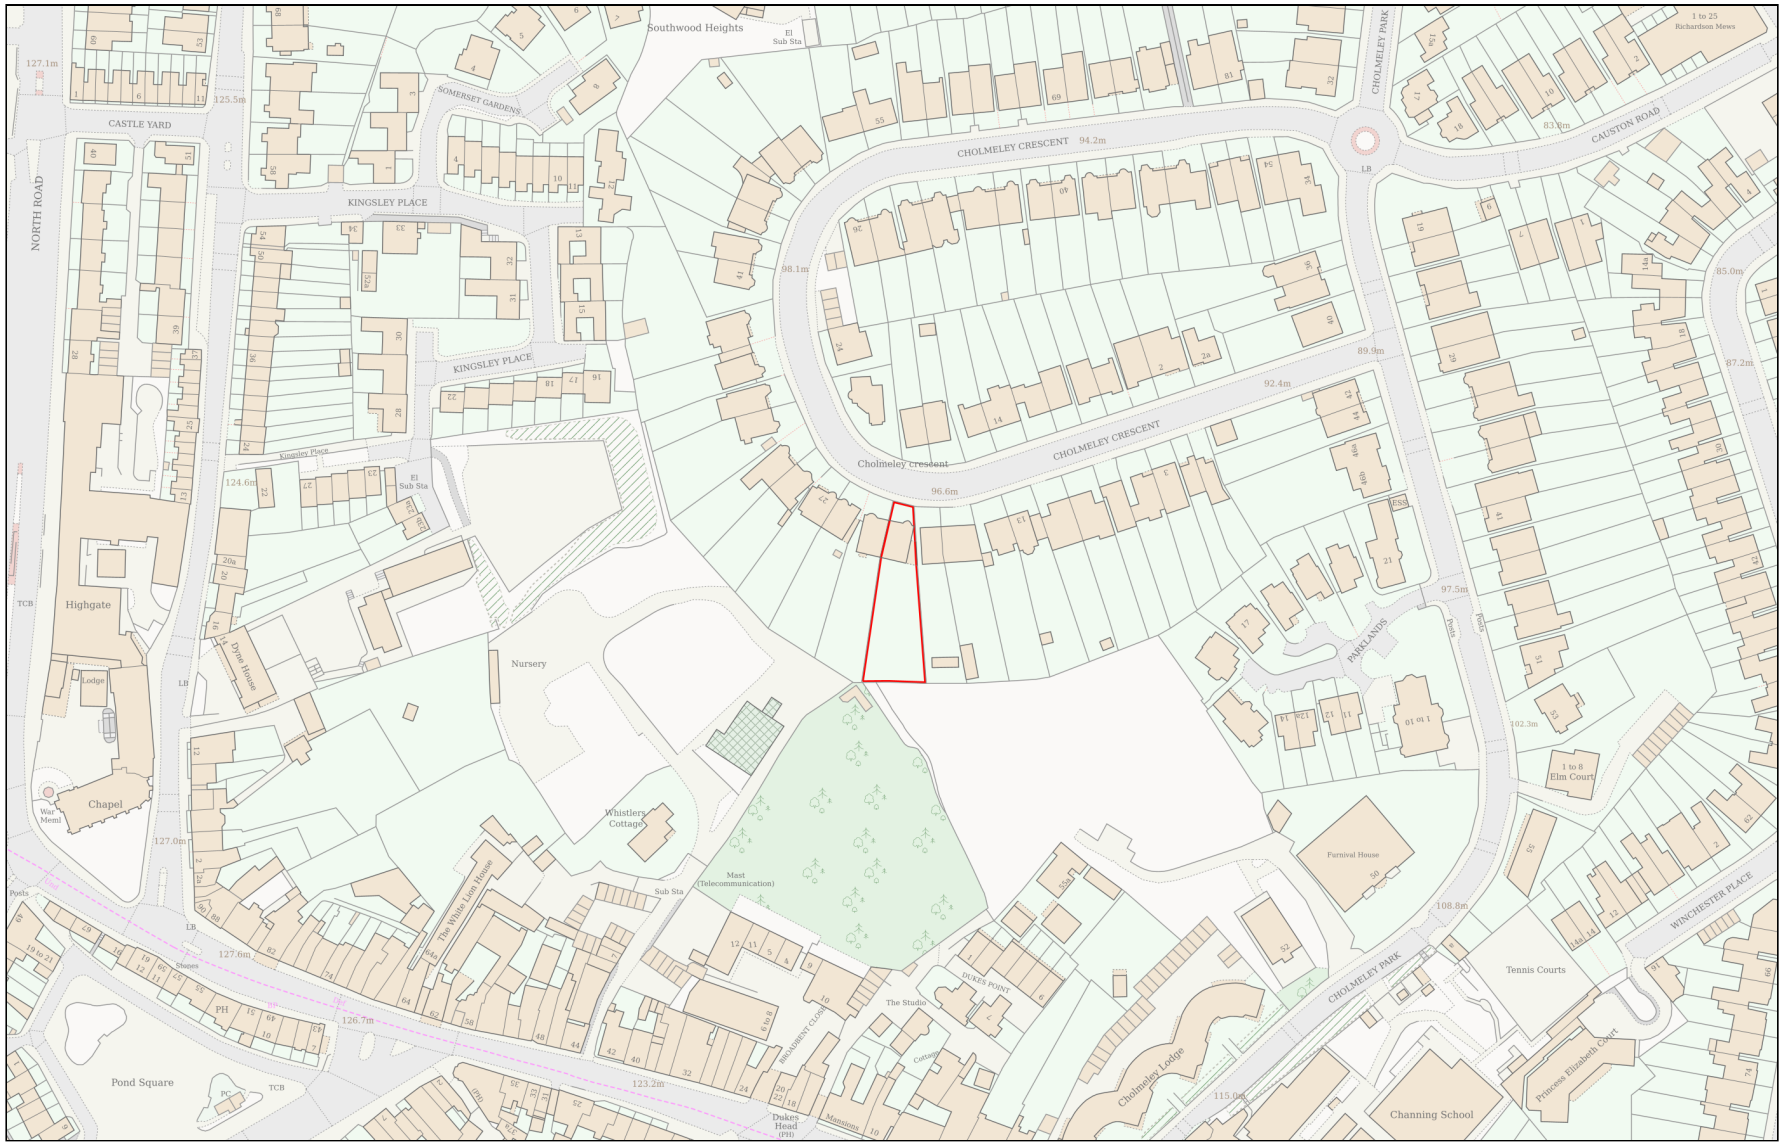

Planning Portal Reference: **PP-15325110v1**

Powered By TerraQuest

© Crown copyright and database rights 2026 OS 100042766