INFORMATION CONTAINED IN THIS DRAWNG IS THE SOLE COPYRIGHT OF DLA ARCHITECTURE LTD AND IS NOT TO BE REPRODUCED WITHOUT PERMISSION

DO NOT SCALE, REFER TO FIGURED DIMENSIONS ONLY

REVISIONS

P01	WIP Issue	18/08/2026
P02	WIP Issue	18/09/2026
P03	WIP Issue	24/09/2026
P04	Design Freeze Information Pack	30/09/2026
P05	Roof Plant Layout Updated	05/10/2026
P06	Design Freeze Update	06/10/2026

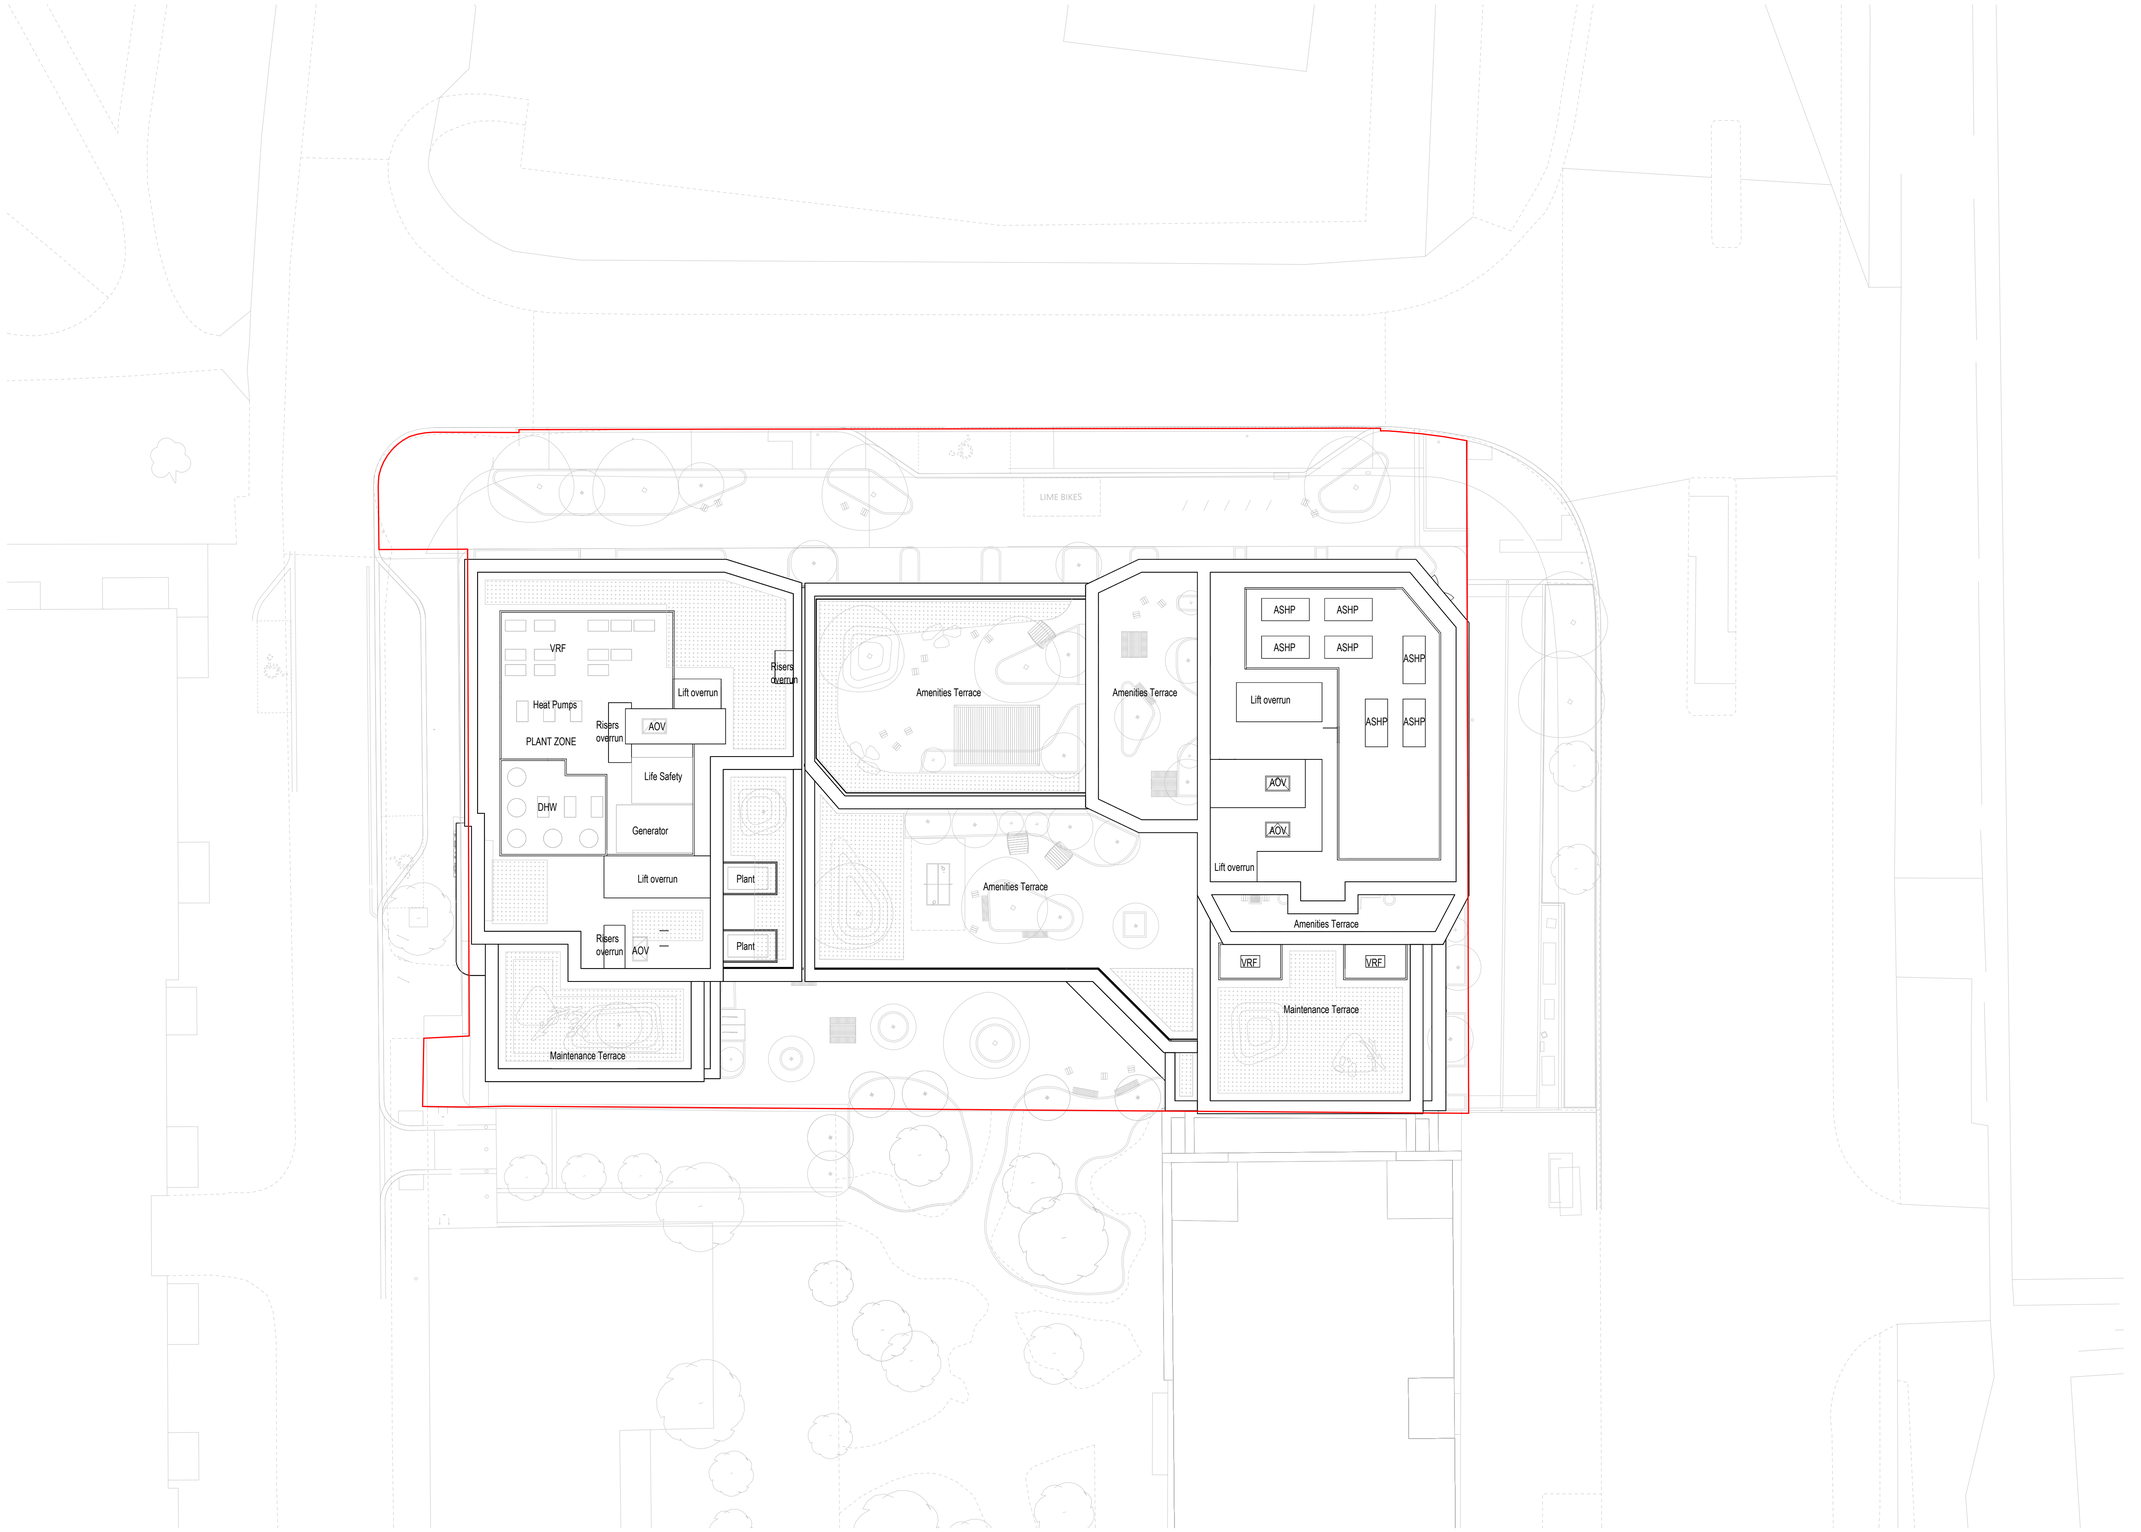

WIP

Cannon Factory Application Boundary (Indicative)

NORTH

1 Naoroji Street Clerkenwell London WC1X 0GB
0207 553 3030
www.dla-architecture.co.uk

PROJECT
Cannon Factory
Tottenham Hale

TITLE
ROOF PLAN
CANNON FACTORY SITE

SCALE: 1 : 200 @ A1
DATE: 05/10/2026

DLA REF: 2025-032
DRAWN: MLG
REVIEWED: CJ

DOCUMENT NUMBER
CFTH-DLA-ZZ-26-DR-A- **20228**

DOCUMENT PURPOSE: INFORMATION
STATUS: PLANNING
REVISION: **P06**