INFORMATION CONTAINED IN THIS DRAWNG IS THE SOLE COPYRIGHT OF DLA ARCHITECTURE LTD AND IS NOT TO BE REPRODUCED WITHOUT PERMISSION

DO NOT SCALE, REFER TO FIGURED DIMENSIONS ONLY

REVISIONS

| | | |
|---|---|---|
| P01 | WIP Issue | 22/07/2026 |
| P02 | WIP Issue | 30/07/2026 |
| P03 | WIP Issue | 04/08/2026 |
| P04 | WIP Issue | 18/08/2026 |
| P05 | WIP Issue | 18/09/2026 |
| P06 | WIP Issue | 24/09/2026 |
| P07 | Design Freeze Information Pack | 30/09/2026 |
| P08 | Design Freeze Update | 06/10/2026 |

## FOR PLANNING ONLY

*These drawings reflect the currently proposed scheme at RIBA Stage 2. They should be read in conjunction with the Design and Access Statement prepared by DLA Architecture Ltd.*

*These should also be read in conjunction with the following information, prepared by other consultants, to demonstrate a coordinated design proposal at RIBA Stage 2:*

*- Structural Engineers Drawings and Specification (Whitby Wood)*
*- MEP Engineers Drawings and Specification (Meinhardt)*
*- Fire Report (Ashton Fire)*
*- Landscape Drawings and Specification (Bosk Studio)*

## EXTENTS AND BOUNDARIES:

*Existing site information, context, surrounding infrastructure, neighbouring building extents and plots are derived from 2D Surveys, produced by:*
*'Cloud 10 Ltd'*
*Drawing numbers: 2049-T(2) Topographical Survey*

## NOTES

*All workspace furniture layouts are indicative only*
*All unit layouts are indicative only*
*Cycle store layouts are indicative only*
*Student and Shared Living amenity spaces are only indicative and subject to operator specifications*

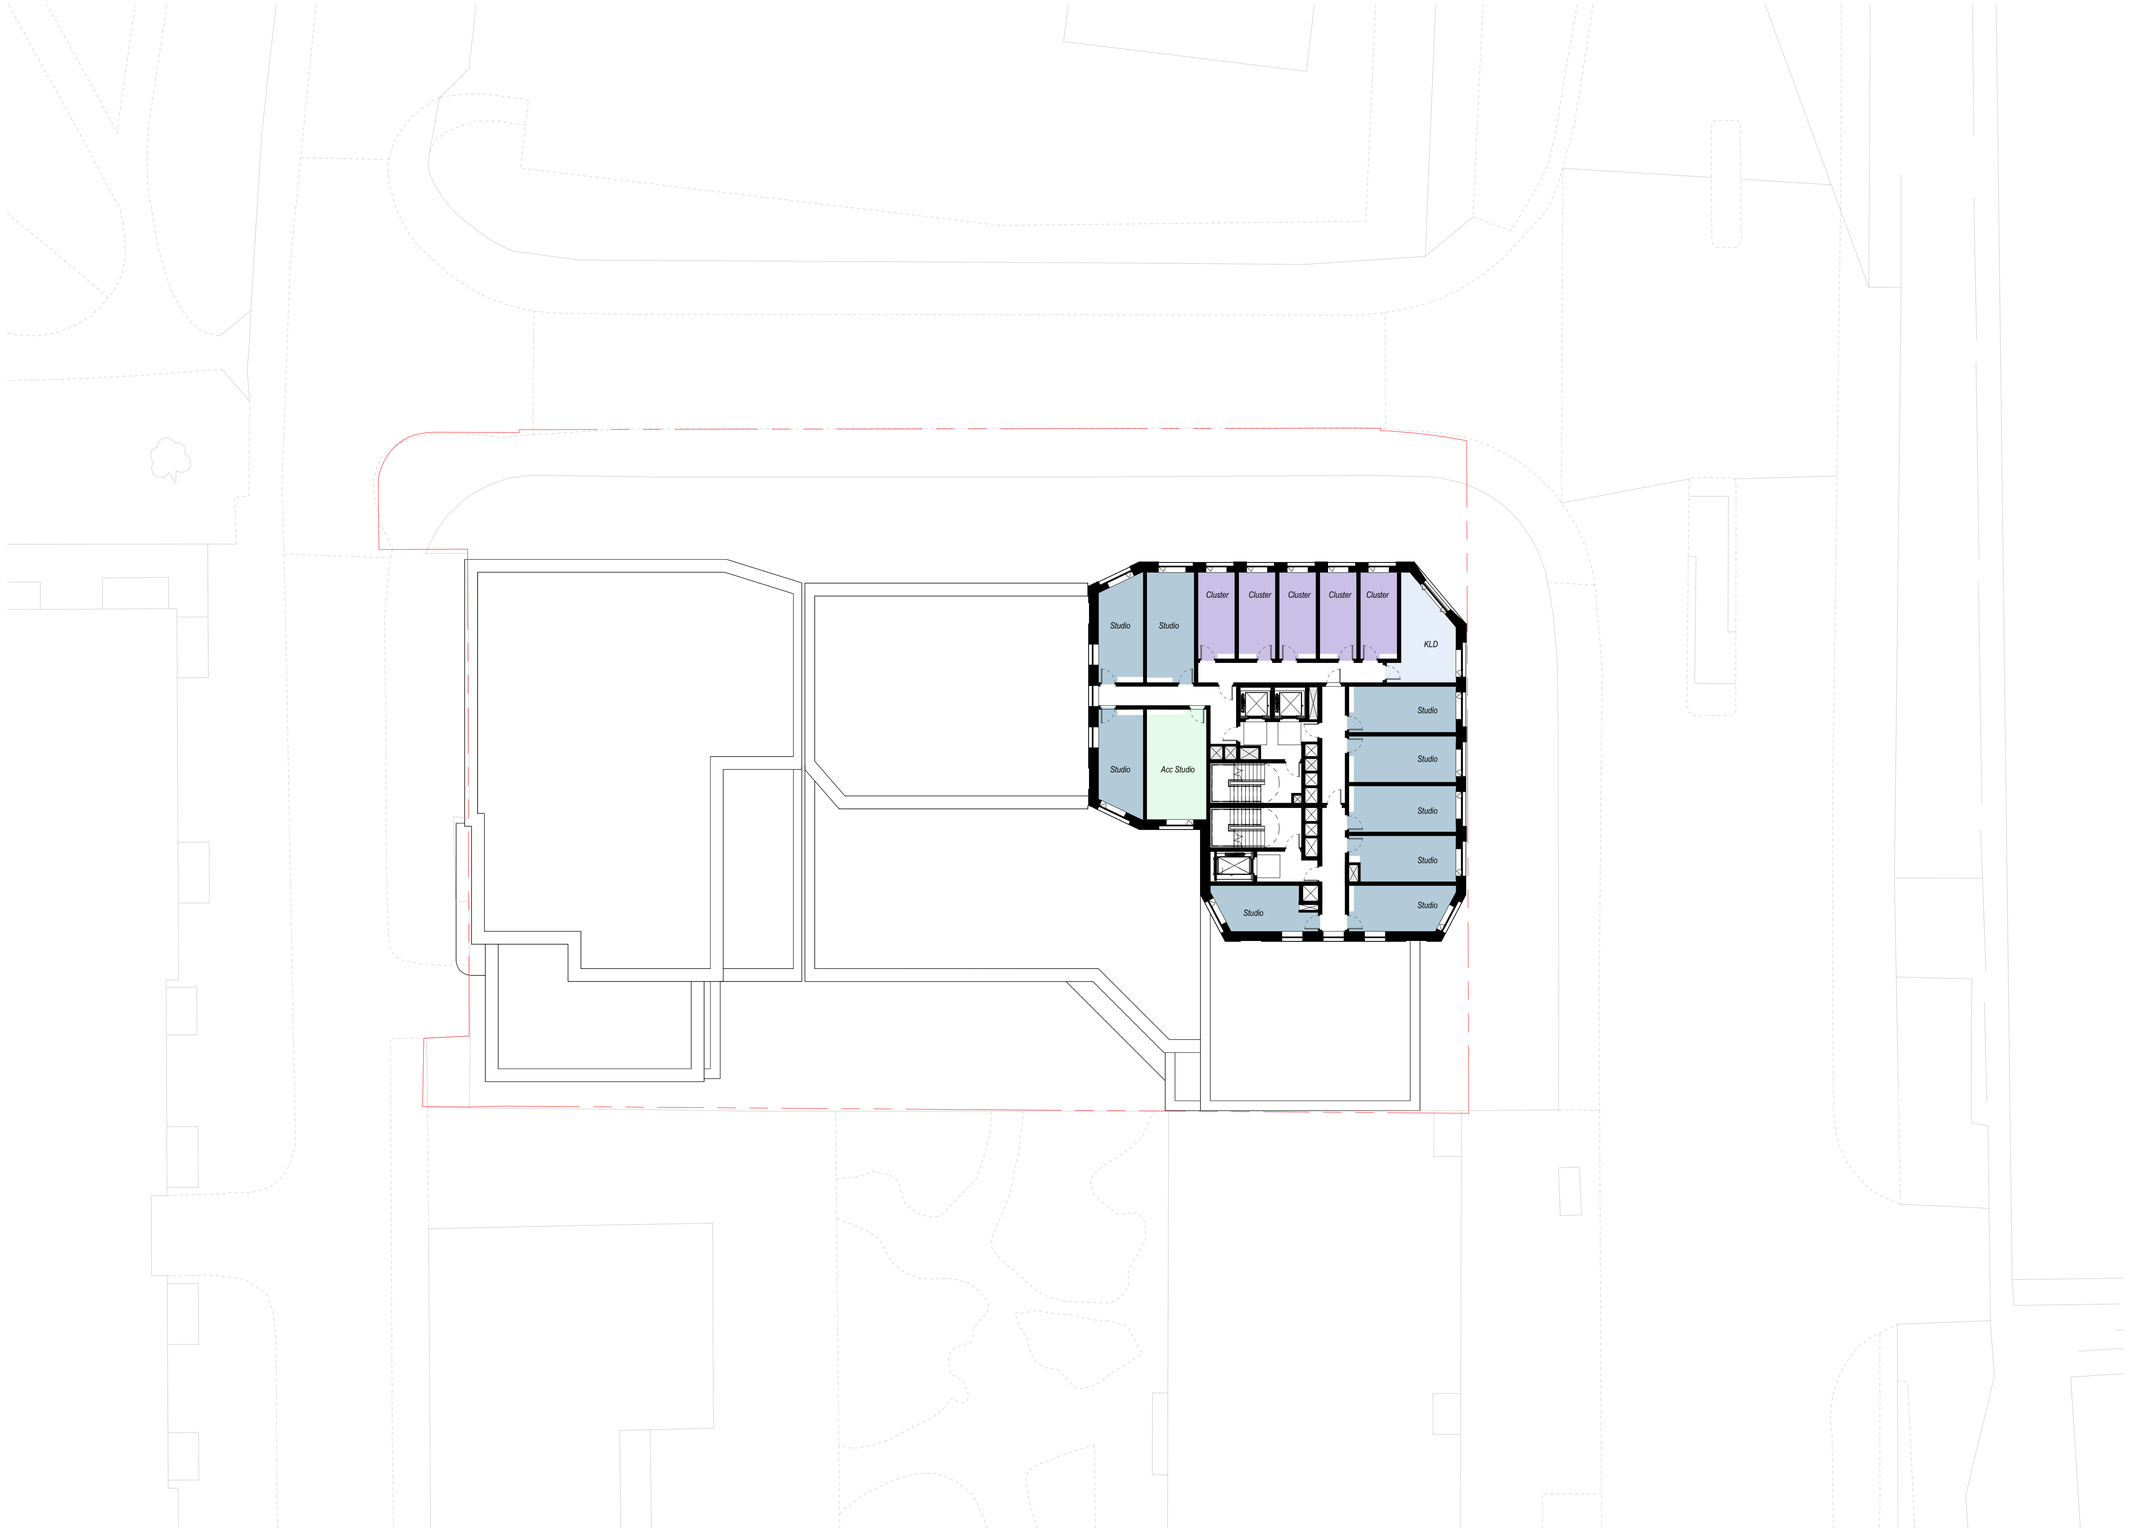


*Cannon Factory Application Boundary (Indicative)*

NORTH

0 2 5 10 20 m

WIP

1 Naoroji Street Clerkenwell London WC1X 0GB
0207 553 3030
www.dla-architecture.co.uk

PROJECT
Cannon Factory
Tottenham Hale

TITLE
**LEVEL 16 PLAN**
**CANNON FACTORY SITE**

| SCALE | DATE |
|---|---|
| 1 : 200 @ A1 | 30/09/2026 |

| DLA REF | DRAWN | REVIEWED |
|---|---|---|
| 2025-032 | MLG | CJ |

DOCUMENT NUMBER
CFTH-DLA-ZZ-16-DR-A- **20216**

| DOCUMENT PURPOSE | STATUS | REVISION |
|---|---|---|
| INFORMATION | PLANNING | **P08** |